

HE-131

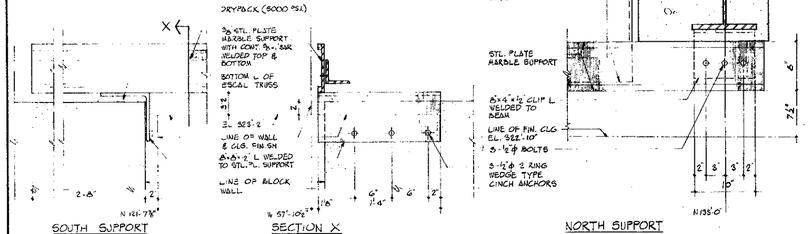


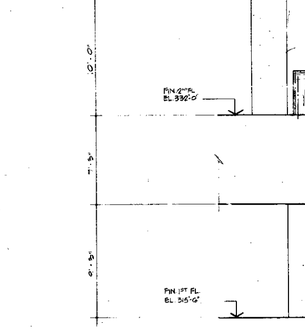


A 131 DETAILS OF STEEL PLATE MARBLE SUPPORT

SCALE: 1"=1'-0"
SEE ELEVATION 'E' ON DWG. A-E-126.

SECTION B 131

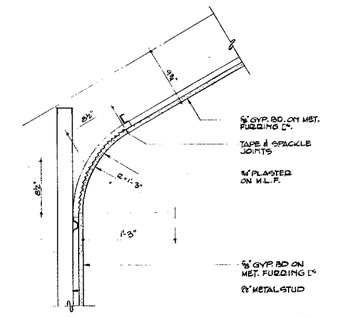


DETAIL AT ESCALATOR SOFFIT EL. 315'-6" G 131

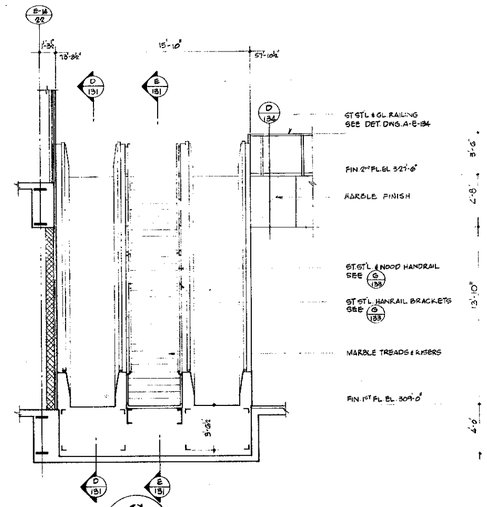


SECTION C 131

NOTES:
1- FOR GENERAL NOTES, KEY TO MATERIALS & ABBREVIATIONS SEE DWG'S A-E-12 & A-E-3
2- FOR FLOOR PLANS OF ESCALATORS AT 1ST & 2ND FLOORS SEE DWG A-E-1125 & A-E-127
3- THE BOTTOM END OF TRUSS AND THE DRIP PAN OF ESCALATORS E-5 THRU E-10 SHALL BE EXTENDED & REINFORCED SO THAT THEY CAN BE USED AS PIT ACCESS FOR CLEANOUT

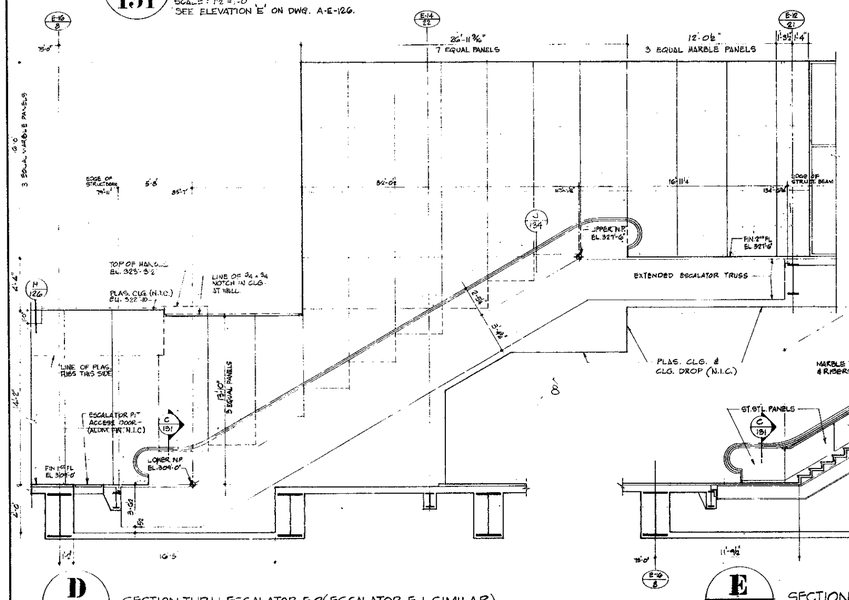


D 131 SECTION THRU ESCALATOR E-2 (ESCALATOR E-1 SIMILAR)

NOTE: SEE ELEVATION F ON A-E-129 FOR LOCATION OF MARBLE RELIEVING ANGLES.

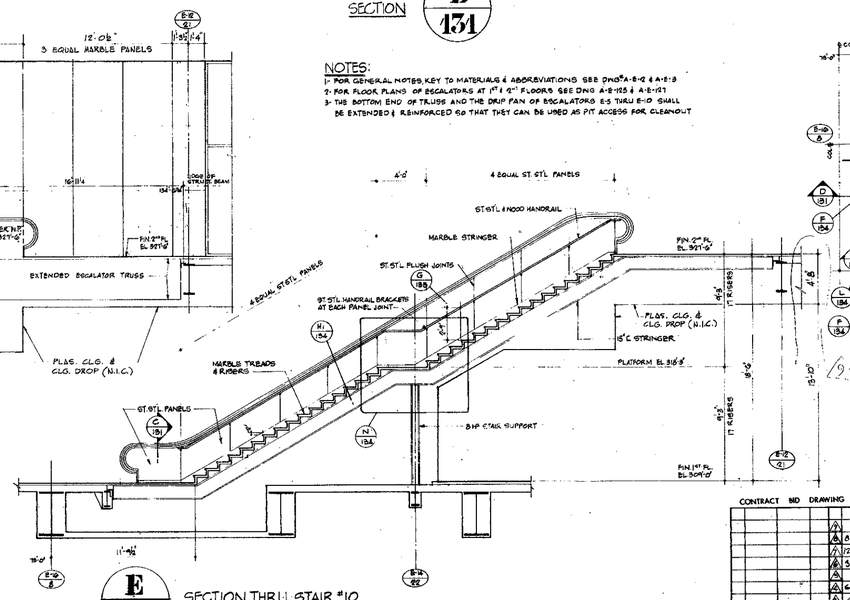

E 131 SECTION THRU STAIR #10

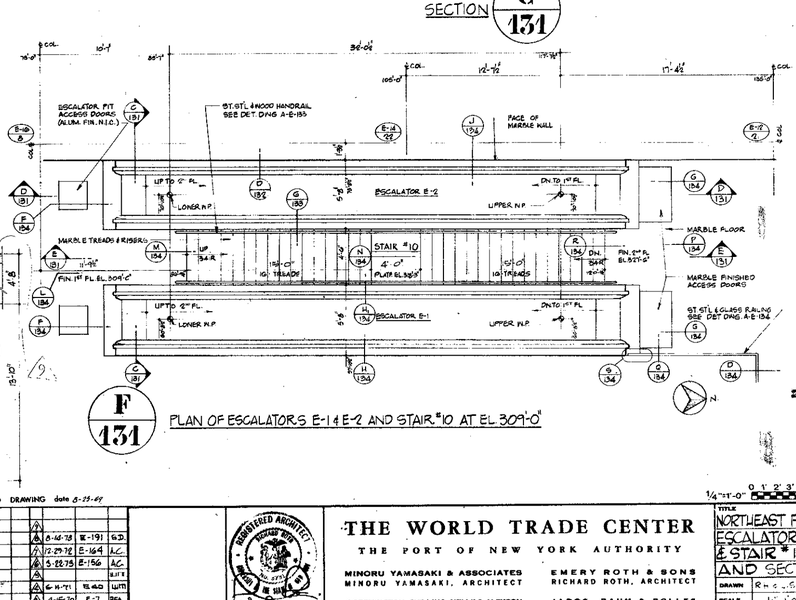

F 131 PLAN OF ESCALATORS E-1 & E-2 AND STAIR #10 AT EL. 309'-0"

BULLETINS NOT DATED ARE IN PROCESS OF COMPLETION

CONTRACT BID DRAWING date 5-15-69

NO.	DATE	BUL. NO.	BY
4	6-16-78	E-191	G.D.
3	12-29-72	E-164	A.C.
2	5-28-75	E-150	A.C.
1			E.H.T.
6	6-11-71	E-140	W.H.
5	4-15-70	E-7	S.P.A.
4	4-15-70	E-5	L.W.
3	11-10-69	E-1	R.T.S.

REVISIONS

APPROVED

CHIEF, PLANNING DIVISION

DATE

REGISTERED ARCHITECT STATE OF NEW YORK

THE WORLD TRADE CENTER
THE PORT OF NEW YORK AUTHORITY

MINORU YAMASAKI & ASSOCIATES
MINORU YAMASAKI, ARCHITECT

WORTHINGTON, SKILLING, HELLE & JACKSON
STRUCTURAL ENGINEERS

JOSEPH R. LORING & ASSOCIATES
ELECTRICAL ENGINEERS

EMERY ROTH & SONS
RICHARD ROTH, ARCHITECT

JAROS, BAUM & BOLLES
MECHANICAL ENGINEERS

THE PORT OF NEW YORK AUTHORITY
PAYING UTILITIES, FOUNDATIONS

RECEIVED
DEC 28 1990
LESLIE E. ROBERTSON ASSOCIATES
211 EAST 46th ST., N.Y.C. 10017

1/4"=1'-0" 0 1' 2' 3' 4' 8' 12'

TITLE: NORTHEAST PLAZA BUILDING ESCALATORS E-1 THRU E-10 & STAIR #10 ELEVATIONS AND SECTIONS

DRAWN	CHECKED
SCALE 1/4"=1'-0"	DATE 7-28-69
PROJECT NUMBER	SHEET OF
DRAWING NUMBER	A-E-131