

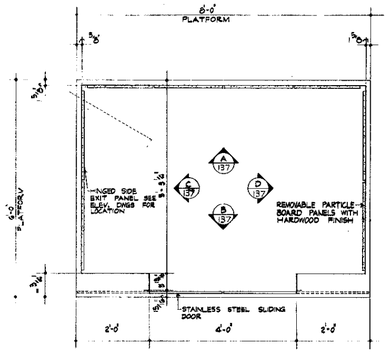



PLAN PASSENGER ELEVATOR CAB (TYPICAL)

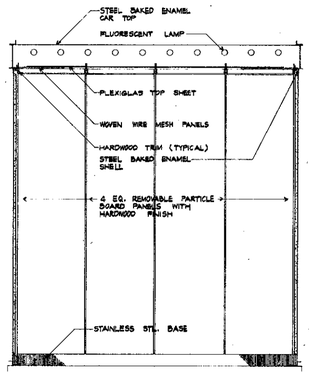


ELEVATION A 137

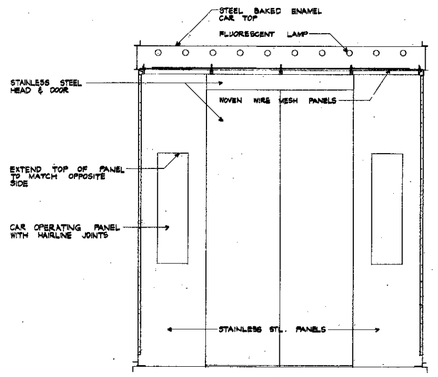


ELEVATION B 137

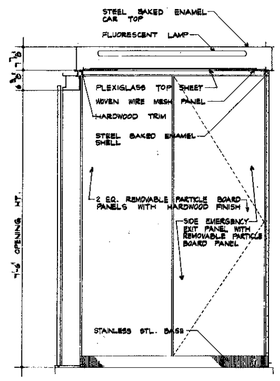


ELEVATION C 137

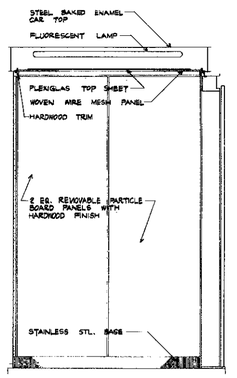


ELEVATION D 137

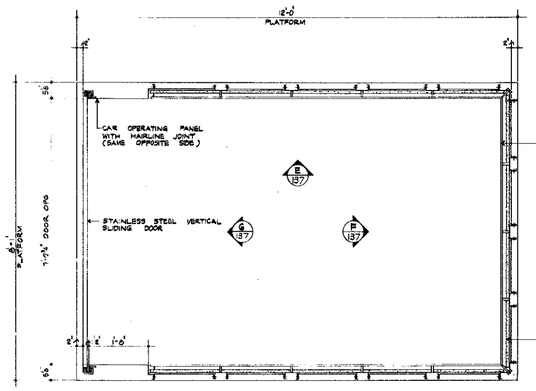


PLAN SERVICE ELEVATOR CAB (TYPICAL)

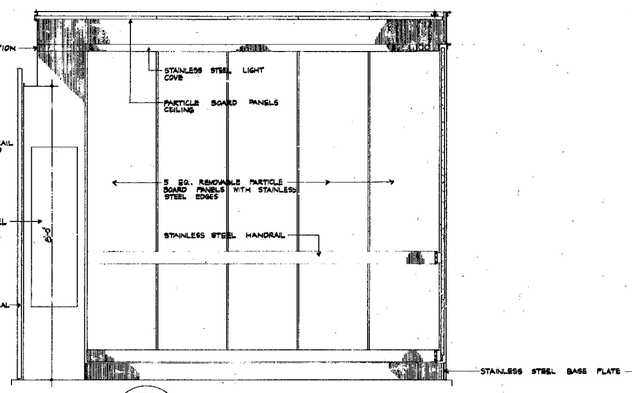


ELEVATION E 137

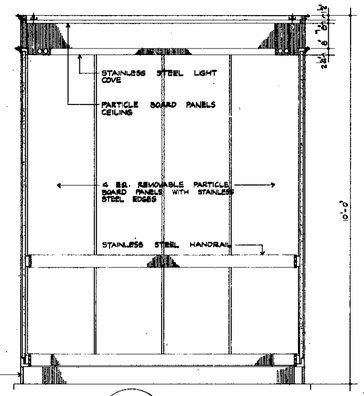

ELEVATION F 137

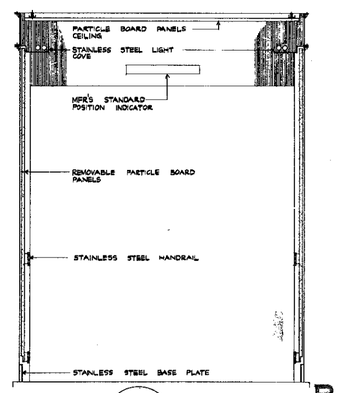


ELEVATION G 137

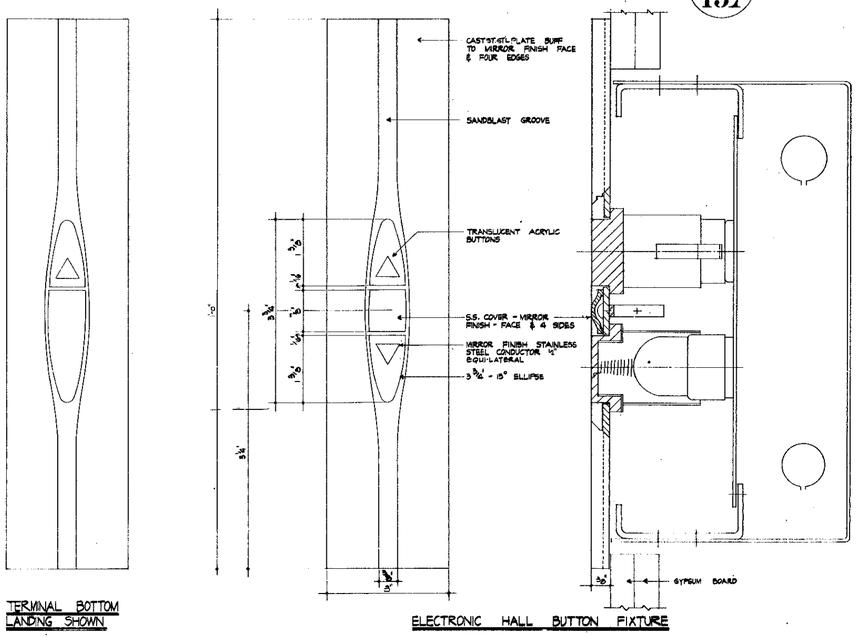


TERMINAL BOTTOM LANDING SHOWN

ELECTRONIC HALL BUTTON FIXTURE

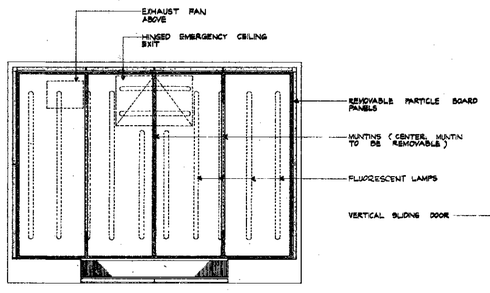

REFLECTED CEILING PLAN PASSENGER ELEVATOR CAB (TYPICAL)

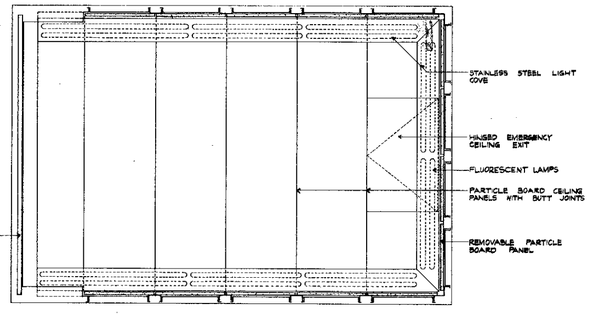

REFLECTED CEILING PLAN SERVICE ELEVATOR CAB (TYPICAL)

NOTES
1-FOR GENERAL NOTES, KEY TO MATERIALS & ABBREVIATIONS SEE DWG A-E-2 & A-E-3

CONTRACT BID DRAWING date 8-25-69

NO.	DATE	REVISIONS	BY

NO.	DATE	REVISIONS	BY
△	11-26-69	E-1	CAA

APPROVED

CHIEF, PLANNING DIVISION

DATE

REGISTERED ARCHITECT STATE OF NEW YORK

THE WORLD TRADE CENTER
THE PORT OF NEW YORK AUTHORITY

MINORU YAMASAKI & ASSOCIATES
MINORU YAMASAKI, ARCHITECT

EMERY ROTH & SONS
RICHARD ROTH, ARCHITECT

WORTHINGTON, SKILLING, HELLE & JACKSON
STRUCTURAL ENGINEERS

JAROS, BAUM & BOLLES
MECHANICAL ENGINEERS

JOSEPH R. LORING & ASSOCIATES
ELECTRICAL ENGINEERS

THE PORT OF NEW YORK AUTHORITY
PAVING UTILITIES, FOUNDATIONS

3/4"=1'-0" 6" 1' 2' 3' 4'

TITLE: NORTHEAST PLAZA BUILDING
ELEVATOR CAB PLANS ELEVATIONS & DETAILS

DRAWN	N.B.	CHECKED	
SCALE	3/4" = 1'-0"	DATE	7-28-69
PROJECT NUMBER		SHEET	OF
DRAWING NUMBER	A-E-137		

RECEIVED
DEC 28 1990
LESLIE E. ROBERTSON ASSOCIATES
211 EAST 43rd ST., N.Y.C. 10017