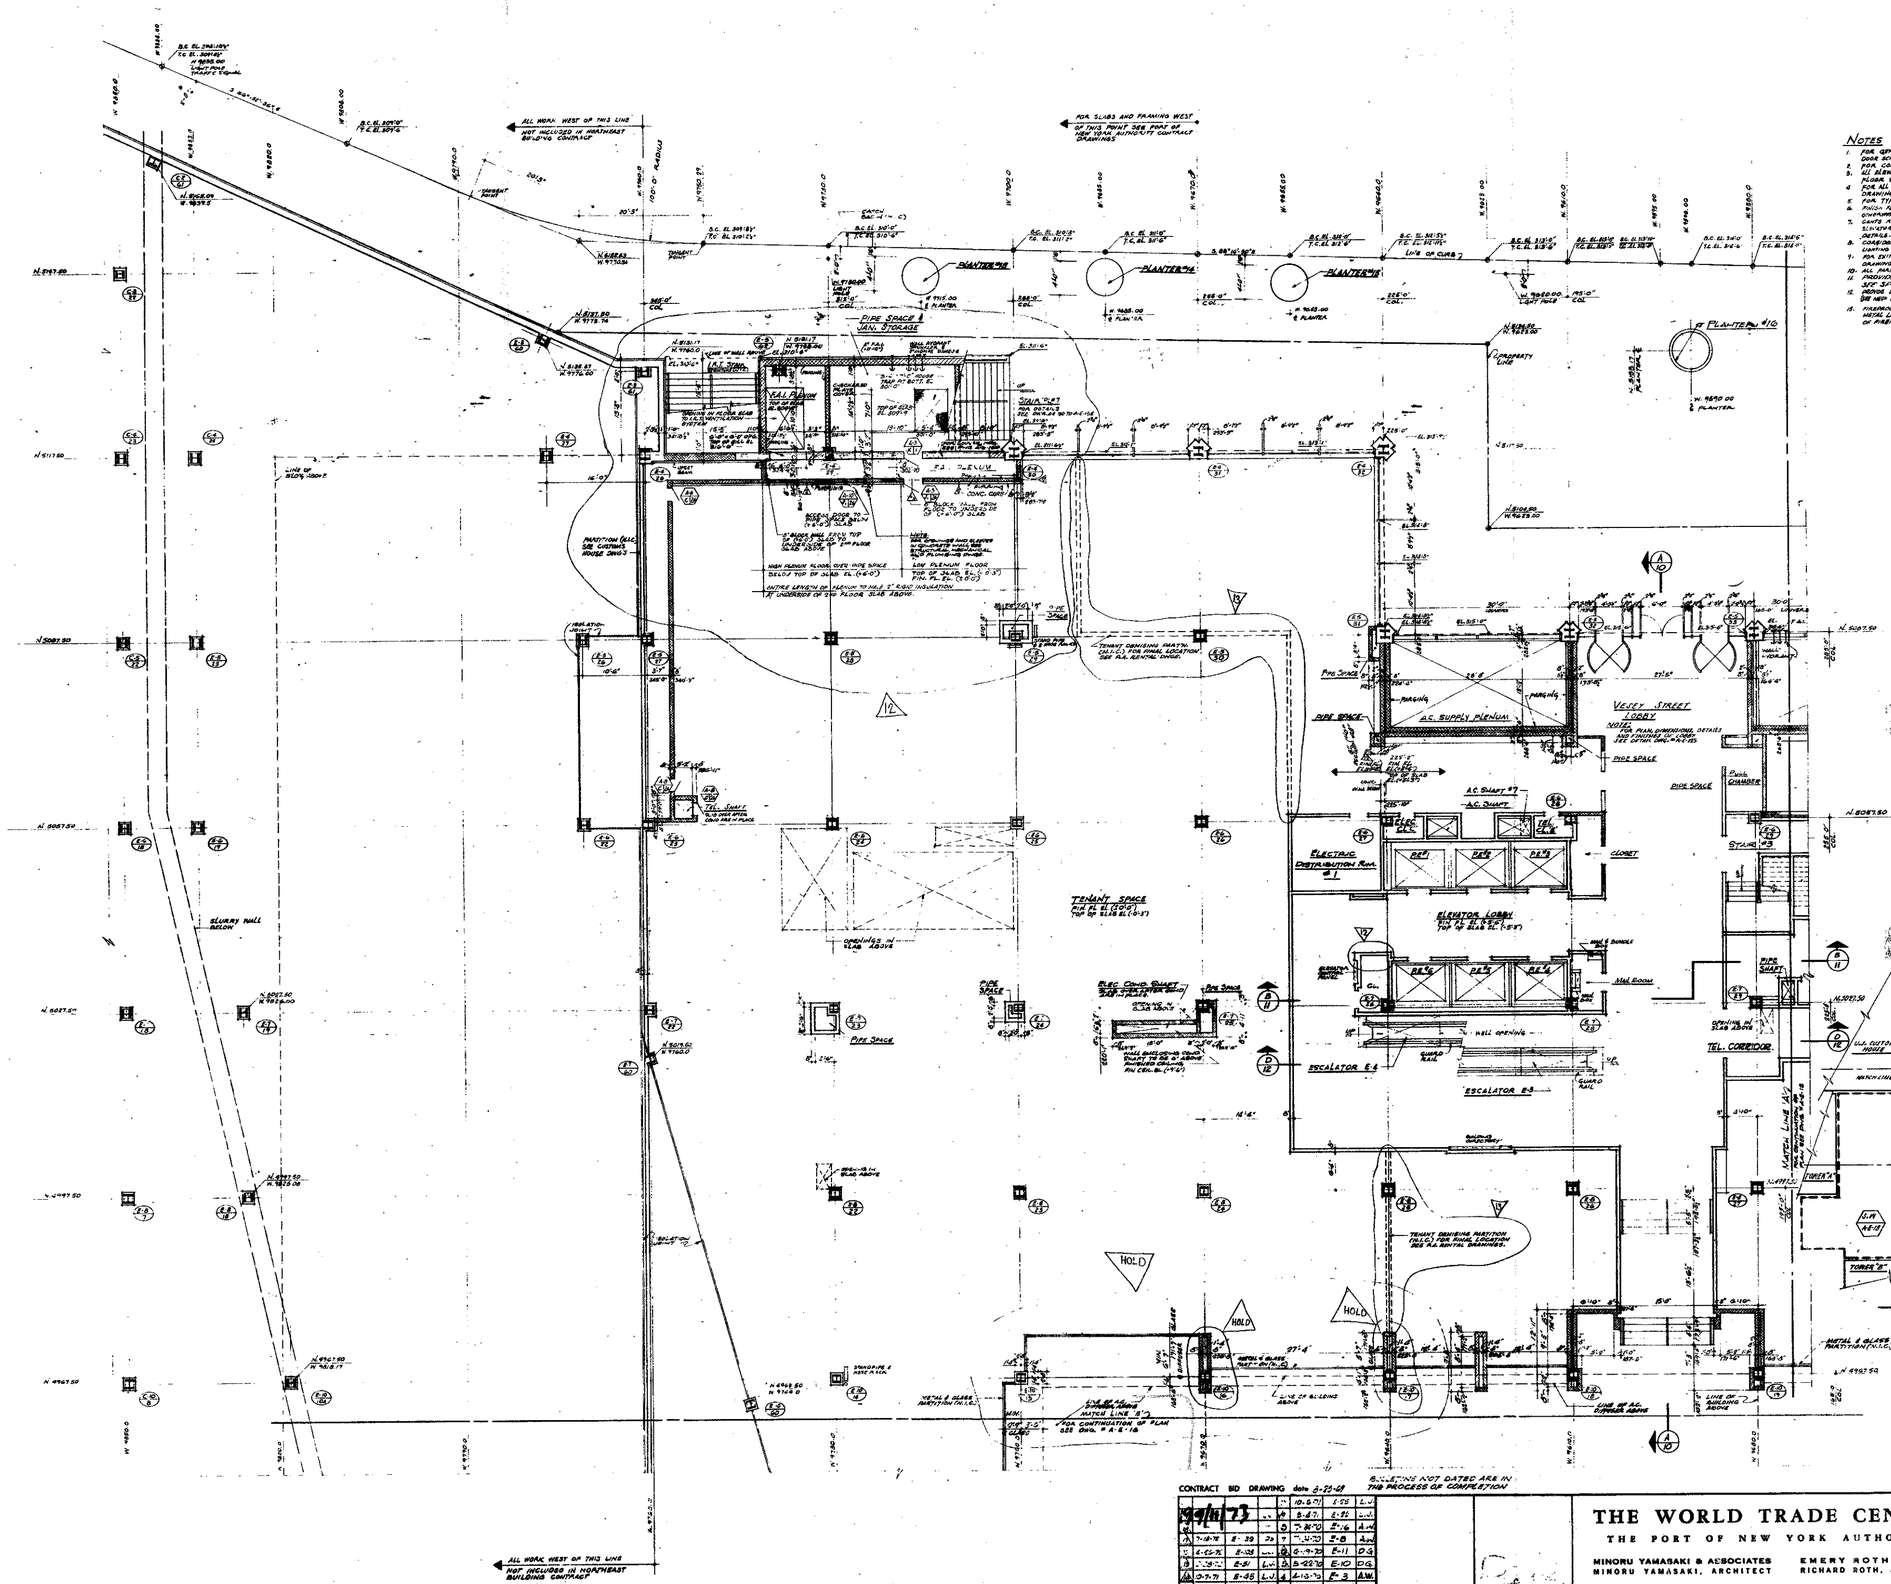


NOTES

1. FOR GENERAL NOTES, KEY TO MATERIALS, ABBREVIATIONS, FINISH SCHEDULE, DOOR SCHEDULE & SCHEDULE OF DRAWINGS SEE DRAWINGS A-1.00 TO A-1.9
2. FOR COMPLETE STAIR CORE PLAN SEE DRAWING A-4.01.00.
3. ALL ELEVATIONS SHOWN THUS (310'-0") ARE TAKEN IN RELATION TO FINISH FLOOR, WHICH IS ELEVATION 100'-0".
4. FOR ALL MECHANICAL & ELECTRICAL LAYOUTS SEE RESPECTIVE ENGINEERS' DRAWINGS.
5. FOR TYPICAL STAIR DETAILS SEE DRAWING A-4.01.00.
6. FINISH FLOOR ELEVATION AND TOP OF SLAB ELEVATION ARE (U.O.N.) UNLESS OTHERWISE SHOWN OR NOTED.
7. CANTS REQUIRED ON ALL FLOOR CONSTRUCTION SHALL BE RADIAL DIMENSIONS IN SLOPING SHAFTS AND SHALL BE MEASURED 90° FROM HORIZONTAL. SEE TYPICAL DETAILS.
8. CORE, SHAFT AND TOILET LIGHTING LAYOUTS ARE AS SHOWN FOR ALL OTHER LIGHTING SEE ELECTRICAL DRAWINGS AND ARCHITECTURAL DETAILS.
9. FOR EXITS AND SUBDIVISION BY TENANT SPACE SEE TENANT ARCHITECTS' DRAWINGS.
10. ALL PARTITIONS SHOWN UNFINISHED ARE NOT INCLUDED IN THIS CONTRACT.
11. PROVIDE IRON LADDERS TO SPRINKLER CONTROL VALVES. SEE SPRINKLER DWGS FOR LOCATION.
12. REFUSE LOADS LIMITED OVER ALL DUCTS FROM THIS MACHINERY HANGS (SEE MECH. DWG)
13. FIREPROOF DUCTS BETWEEN TENANCIES WITH 2" GEMKRETE LAYERS OF METAL LATH & 1" FIBERGYPSUM PLASTER AS USED TO DUCTS. FOR EXTENT OF FIREPROOFING SEE MECHANICAL DRAWINGS.

RECEIVED
DEC 28 1990
LESLIE E. ROBERTSON ASSOCIATES
211 EAST 46TH ST., N.Y.C. 10017

CONTRACT BID DRAWING date 6-22-68

BUILDING NOT DATED ARE IN THE PROCESS OF COMPLETION

NO.	DATE	BUL. NO.	BY
	9/9/71		
7-18-71	8-39	70	
6-25-71	8-38		
3-31-71	8-31		
3-17-71	8-28		
	8-21		
	8-17		
3-7-71	8-31		

REVISIONS

NO.	DATE	BUL. NO.	BY
1	10-5-71	L-58	L.J.
2	8-4-71	L-72	L.J.
3	7-26-70	S-16	A.M.
4	6-19-70	S-11	D.G.
5	5-22-70	E-10	D.G.
6	4-10-70	E-3	B.M.
7	4-6-70	E-5	D.G.
8	1-30-70	E-7	D.G.
9	1-28-69	E-1	M.C.

REVISIONS

APPROVED

CHIEF, PLANNING DIVISION

DATE

THE WORLD TRADE CENTER
THE PORT OF NEW YORK AUTHORITY

MINORU YAMASAKI & ASSOCIATES
MINORU YAMASAKI, ARCHITECT

WORTHINGTON, SKILLING, HELLE & JACKSON
STRUCTURAL ENGINEERS

JOSEPH R. LORING & ASSOCIATES
ELECTRICAL ENGINEERS

EMERY ROTH & SONS
RICHARD ROTH, ARCHITECT

JAROS, BAUM & BOLLES
MECHANICAL ENGINEERS

THE PORT OF NEW YORK AUTHORITY
PAVING UTILITIES, FOUNDATIONS

3/8"-1'-0" 0 4' 8' 16' 24'

TITLE: NORTHEAST PLAZA BUILDING 1ST FLOOR PLAN (CONCOURSE LEVEL) EL 310'-0" N.W.

DRAWN		CHECKED	
SCALE	1/8"-1'-0"	DATE	7-19-67
PROJECT NUMBER		SHEET	OF
DRAWING NUMBER	A-E-14		