


HE-145

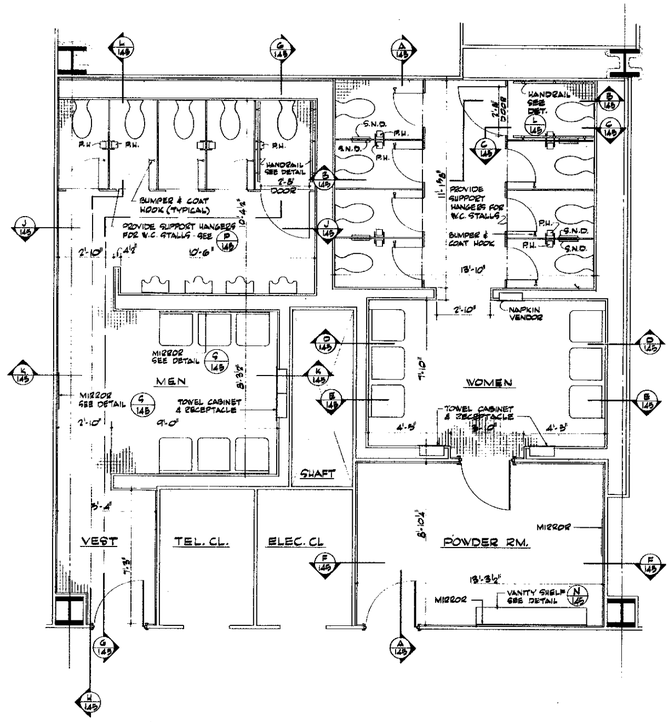


TYPICAL TOILET PLAN

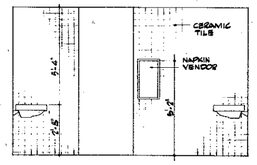

ELEVATION D 145

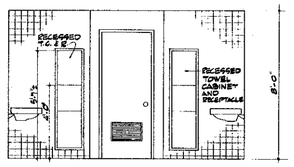


ELEVATION E 145

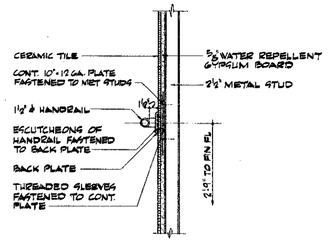


L 145 SECTION THRU HANDRAIL
SCALE: 1½" = 1'-0"


NOTES:
1. FOR GENERAL NOTES, KEY TO MATERIALS, ABBREVIATIONS, SYMBOLS, DOOR SCHEDULE, FINISH SCHEDULE, AND SCHEDULE OF DRAWINGS - SEE DWG # A-E-1 TO A-E-4.
2. TOILETS AND DIMENSIONS SHOWN ON THIS DWG ARE TYPICAL. FOR VARIATIONS SEE ARCHITECTURAL PLANS.
3. FOR CEILING FIXTURES, SEE 1/8" SCALE PLANS

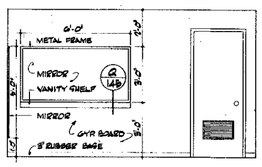


ELEVATION F 145

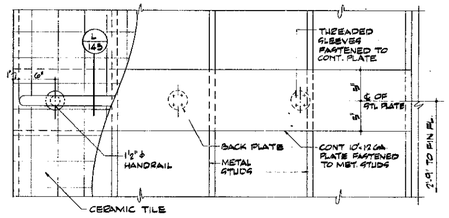


M 145 ELEVATION AT HANDRAIL
SCALE: 1½" = 1'-0"

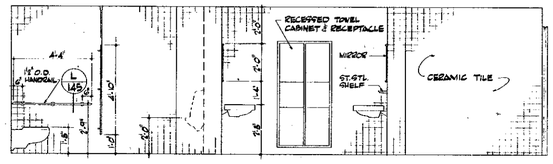

ELEVATION G 145

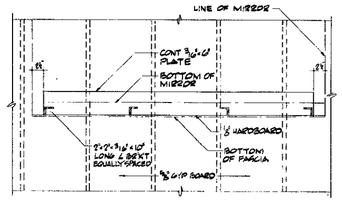

N 145 ELEVATION AT VANITY SHELF SUPPORT
SCALE: 1" = 1'-0"

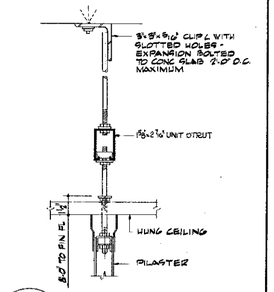


P 145 PILASTER SUPPORT
SCALE: 3" = 1'-0"

ELEVATION A 145

ELEVATION H 145

Q 145 SECTION THRU VANITY SHELF
SCALE: 3" = 1'-0"


R 145

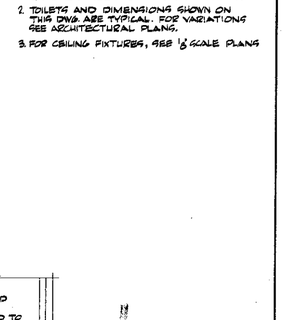


S 145 MIRROR DETAILS
SCALE: HALF SIZE

ELEVATION B 145

ELEVATION C 145

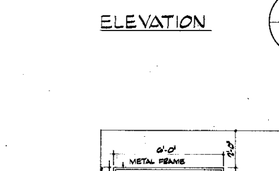

ELEVATION J 145

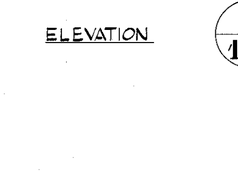

ELEVATION K 145

BULLETINS NOT DATED ARE IN PROCESS OF COMPLETION

CONTRACT BID DRAWING date 3-19-69

NO.	DATE	BUL. NO.	BY

REVISIONS

NO.	DATE	BUL. NO.	BY
2	12-27-71	E-59	A.V.
1	4-19-70	E-5	A.T.K.
0	11/26/69	E-1	A.K.A.

REVISIONS

APPROVED

CHIEF, PLANNING DIVISION

DATE

RECEIVED
DEC 28 1990
LESLIE E. ROBERTSON ASSOCIATES
211 EAST 48th ST., N.Y.C. 10017

3/8"=1'-0" 0 6" 1' 2" 3" 4" 5" 6" 7" 8"

THE WORLD TRADE CENTER
THE PORT OF NEW YORK AUTHORITY

MINORU YAMASAKI & ASSOCIATES
MINORU YAMASAKI, ARCHITECT

EMERY ROTH & SONS
RICHARD ROTH, ARCHITECT

WORTHINGTON, SKILLING, HELLE & JACKSON
STRUCTURAL ENGINEERS

JAROS, BAUM & BOLLES
MECHANICAL ENGINEERS

JOSEPH R. LORING & ASSOCIATES
ELECTRICAL ENGINEERS

THE PORT OF NEW YORK AUTHORITY
PAVING UTILITIES, FOUNDATIONS

TITLE: NORTHEAST PLAZA BUILDING
TYPICAL TOILET DETAILS

DRAWN	J.M.S.	CHECKED	
SCALE	3/8" & 1½" & AS NOTED	DATE	7-18-69
PROJECT NUMBER		SHEET	OF
DRAWING NUMBER	A·E·145		