
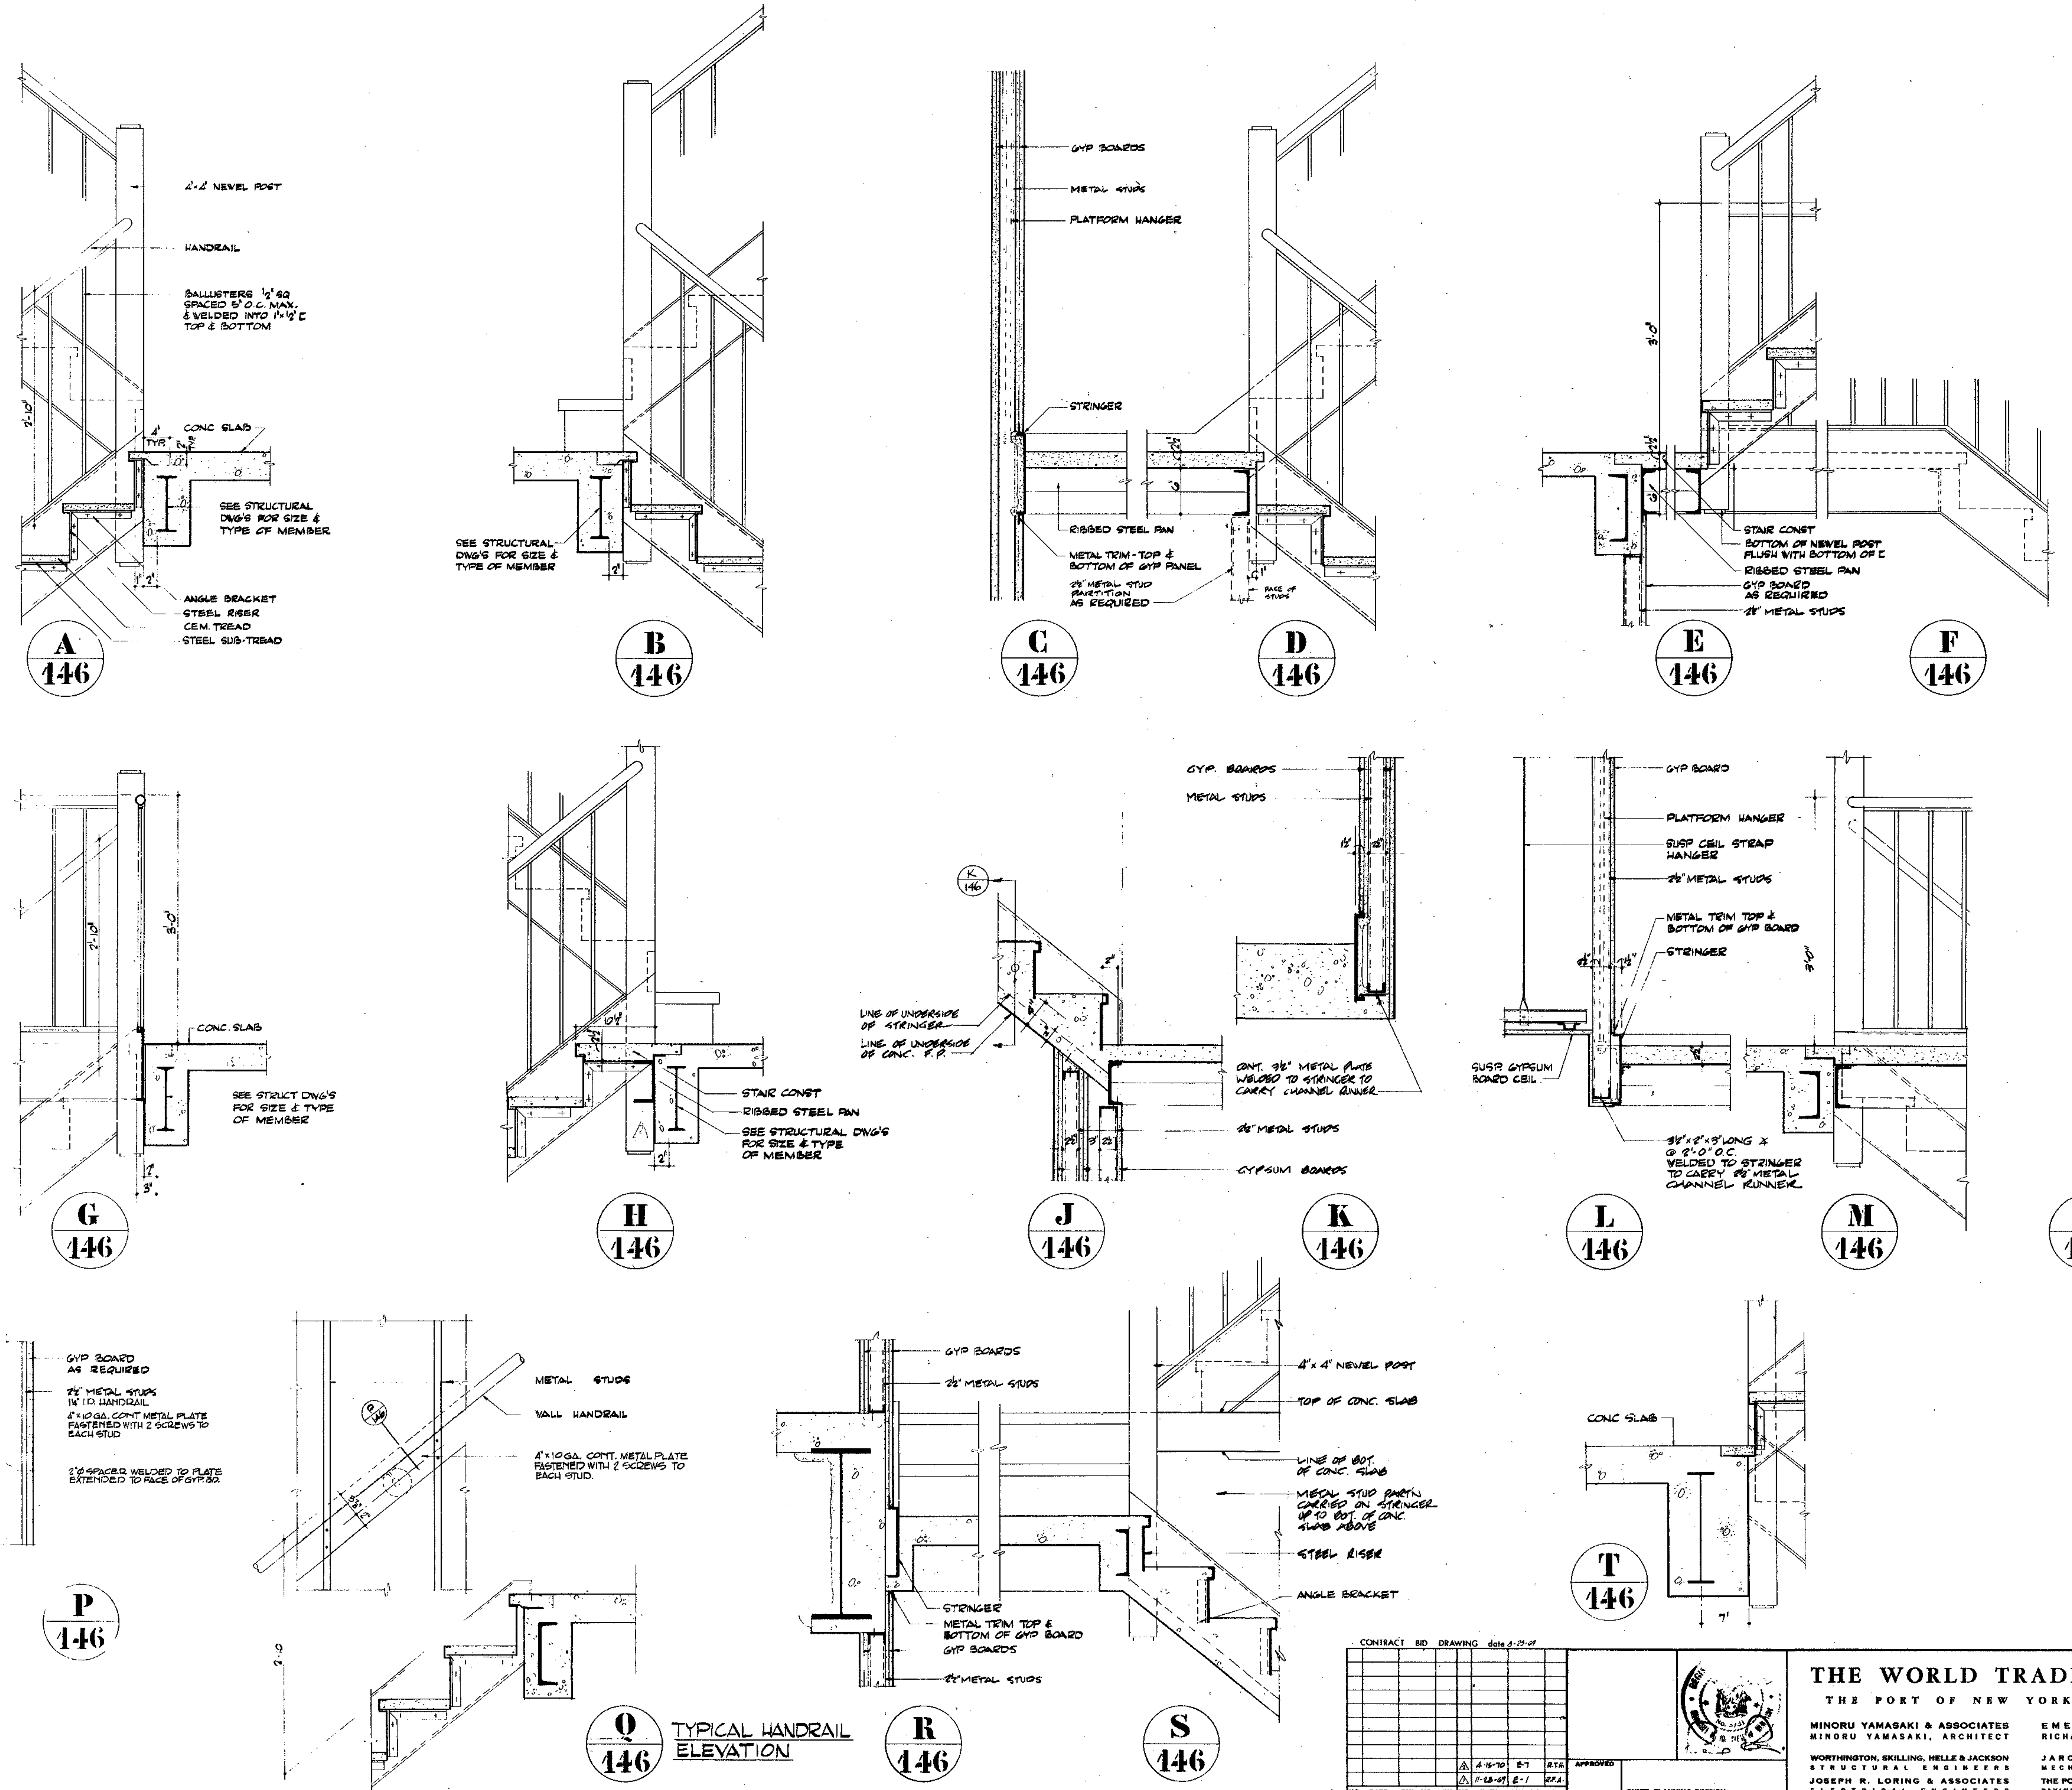


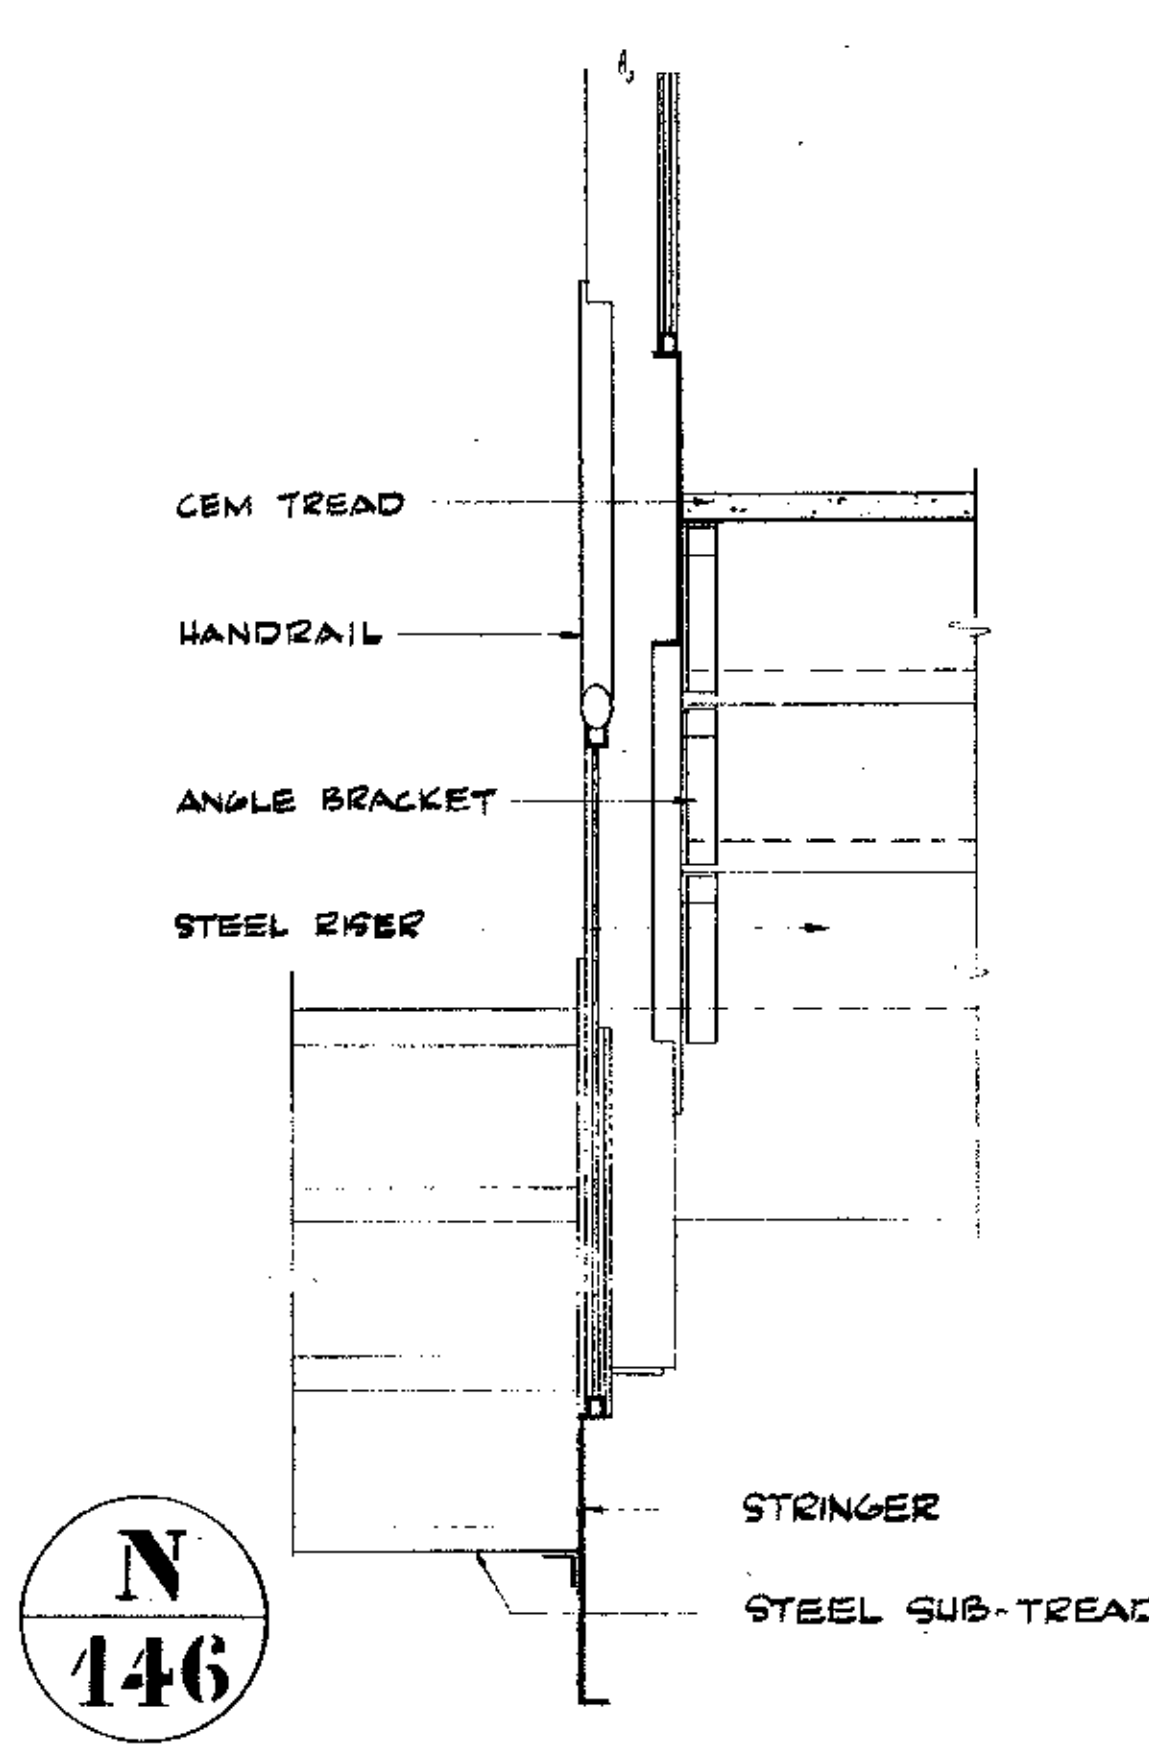

NOTES:
1. FOR GENERAL NOTES, KEY TO MATERIALS, ABBREVIATIONS, FINISH SCHEDULE, DOOR SCHEDULE, & SCHEDULE OF DRAWINGS - SEE DWG'S #A-E-1 TO A-E-5
2. FOR GYPSUM PLANK PARTITION DETAILS SEE DRAWING # A-E-144
3. FOR STAIR SECTIONS, SEE DRAWINGS #A-E-60 & A-E-61.

RECEIVED
DEC 28 1990
LESLIE E. R[illegible]SON ASSOCIATES
211 EAST 46TH ST., N.Y.C. 10017

1½"=1'-0" 0 6" 1' 2'

CONTRACT BID DRAWING date 6-25-69

				2	4-15-70	E-7	R.T.H.
				1	11-28-69	E-1	R.F.A.
NO.	DATE	BUL. NO.	BY	NO.	DATE	BUL. NO.	BY
REVISIONS				REVISIONS			

APPROVED
CHIEF, PLANNING DIVISION
DATE

THE WORLD TRADE CENTER
THE PORT OF NEW YORK AUTHORITY

MINORU YAMASAKI & ASSOCIATES — MINORU YAMASAKI, ARCHITECT
EMERY ROTH & SONS — RICHARD ROTH, ARCHITECT
WORTHINGTON, SKILLING, HELLE & JACKSON — STRUCTURAL ENGINEERS
JAROS, BAUM & BOLLES — MECHANICAL ENGINEERS
JOSEPH R. LORING & ASSOCIATES — ELECTRICAL ENGINEERS
THE PORT OF NEW YORK AUTHORITY — PAVING UTILITIES, FOUNDATIONS

TITLE: NORTHEAST PLAZA BUILDING — TYPICAL STAIR DETAILS

DRAWN	J.M.S.	CHECKED	
SCALE	1½"=1'-0"	DATE	7-28-69
PROJECT NUMBER		SHEET	OF
DRAWING NUMBER	A·E·146		