

HE-148

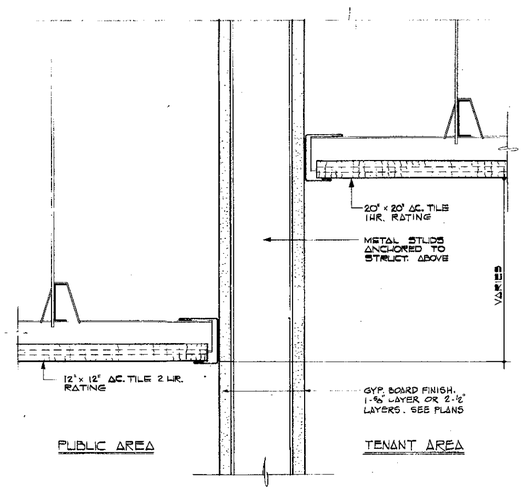


A 148 SECTION AT CEILING BREAK AT PARTITION BETWEEN TENANT AREA AND PUBLIC AREA

SCALE: HALF FULL SIZE

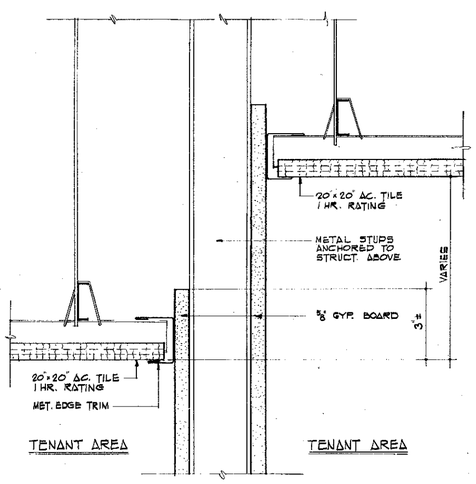


B 148 SECTION AT CL'G BREAK AT PARTITION IN TENANT AREA

SCALE: HALF FULL SIZE

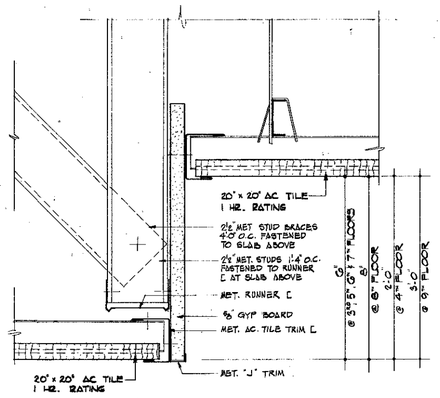


C 148 SECTION AT CL'G. BREAK IN TENANT AREA


SCALE: HALF FULL SIZE

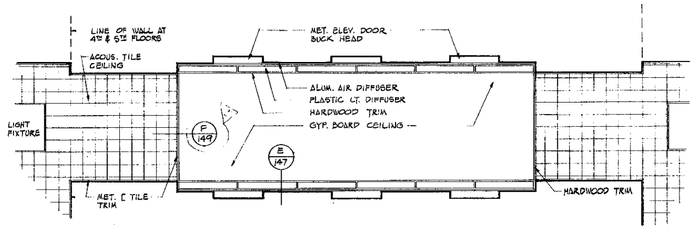

THIRD FLOOR

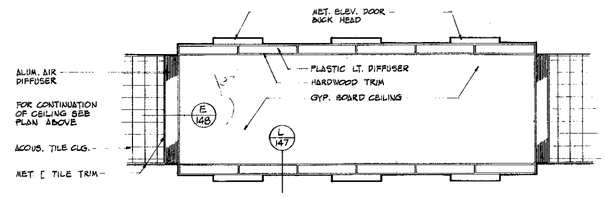


FOURTH & FIFTH FLOORS

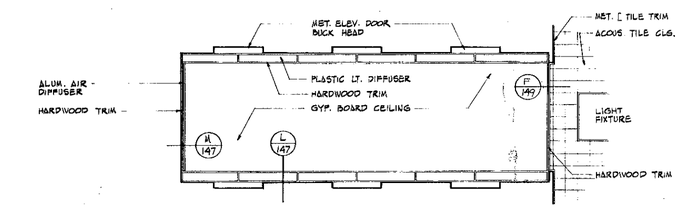

SIXTH THRU NINTH FLOORS

ELEVATOR LOBBY REFLECTED CEILING PLANS

SCALE: 1/4" = 1'-0"

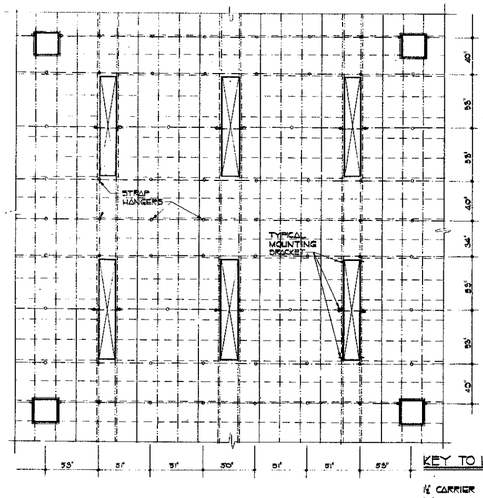


CEILING FRAMING PLAN

TENANT AREA - TYPICAL PATTERN

SCALE: 1/4"=1'-0"

KEY TO LINE SYMBOLS:

- STRAP HANGER
- ¼ CARRIER CHANNEL
- 'C' SPLINE
- 'Z' SPLINE
- BREATHER SPLINE
- HOOK SPLINE
- DOUBLE LEAF ACCESS SPLINES

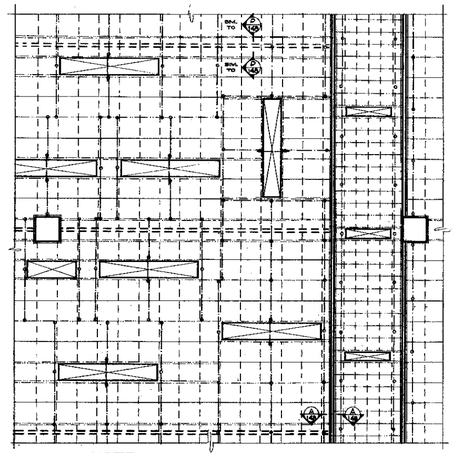


NOTE: PLACEMENT OF LIGHTING FIXTURES NOMINALLY SHOWN FOR DETAIL REFERENCE ONLY. ACTUAL LOCATIONS OF FIXTURES SUBJECT TO TENANT LAYOUT.

CEILING FRAMING PLAN

TENANT AREA - RANDOM PATTERN


PUBLIC AREA - TYPICAL PATTERN

SCALE: 1/4"=1'-0"

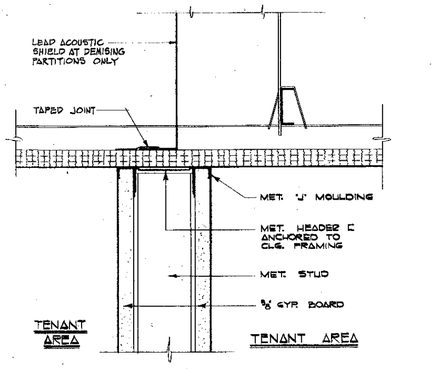

D 148 SECTION AT PARTITION DIVIDING TENANT SPACES

SCALE: HALF FULL SIZE

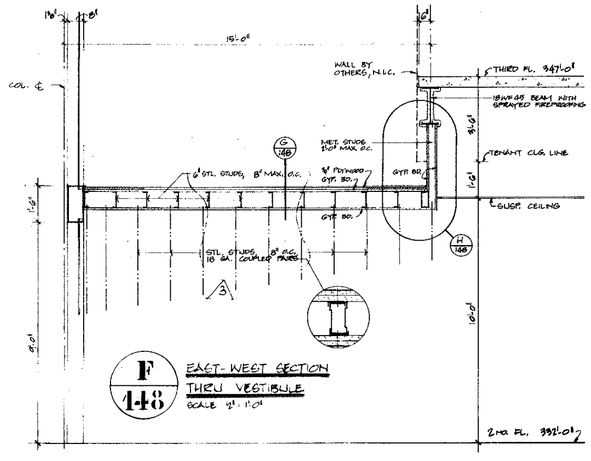


F 148 EAST-WEST SECTION THRU VESTIBULE

SCALE 3/4" = 1'-0"

2ND FLOOR VESTIBULE DETAILS


NOTES:

1. FLOOR PLAN, SEE AE 24
2. 3⅝" x 18 GA. STEEL STUDS SHALL BE MILCOR TYPE 'C' OR EQUAL. ATTACH GYP. BD. 'OP' AND BOTTOM WITH SELF-TAPPING SCREWS, 8" O.C. MAX.
3. WOOD AND PLYWOOD SHALL BE TREATED FOR FIRE RESISTANCE

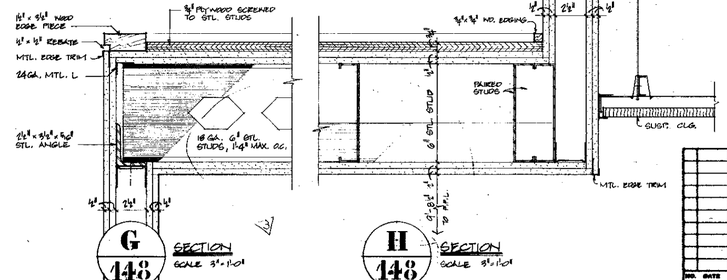


G 148 SECTION SCALE 3"=1'-0"

H 148 SECTION SCALE 3"=1'-0"

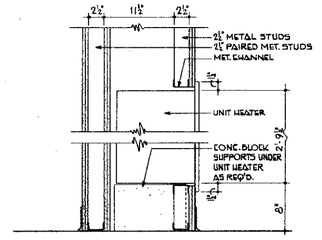

J 148 SECTION THRU UNIT HEATER IN 2ND FLOOR VESTIBULE

SCALE: 1½" = 1'-0"

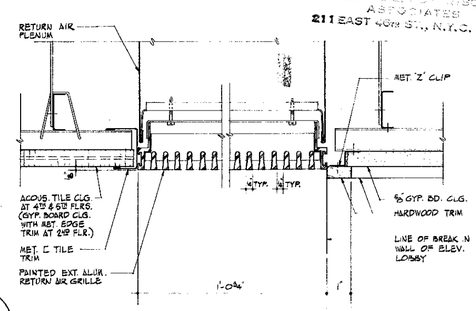

E 148 RETURN AIR GRILLE AT ELEVATOR LOBBIES AT 4TH & 5TH FLOORS (2ND FLOOR SAME EXCEPT AS NOTED)

SCALE: HALF FULL SIZE

RECEIVED

DEC 28 1971

LESLIE E. ROBERTSON ASSOCIATES

211 EAST 43RD ST., N.Y.C. 10017

NO.	DATE	BUL. NO.	BY
REVISIONS			
3		E-225	MN
2	1-9-76	E-203	DE
1	10-9-75	E-47	LC
NO.	DATE	BUL. NO.	BY
REVISIONS			

APPROVED

CHIEF, PLANNING DIVISION

DATE

THE WORLD TRADE CENTER

THE PORT OF NEW YORK AUTHORITY

MINORU YAMASAKI & ASSOCIATES
MINORU YAMASAKI, ARCHITECT

EMERY ROTH & SONS
RICHARD ROTH, ARCHITECT

SKILLING, HELLE, CHRISTIANSEN, ROBERTSON
STRUCTURAL ENGINEERS

JAROS, BAUM & BOLLES
MECHANICAL ENGINEERS

JOSEPH R. LORING & ASSOCIATES
ELECTRICAL ENGINEERS

THE PORT OF NEW YORK AUTHORITY
PAVING UTILITIES, FOUNDATIONS

TITLE: NORTHEAST PLAZA BUILDING
CEILING DETAILS

DRAWN	WT	CHECKED	
SCALE	AS NOTED	DATE	SEPT. 21, 1971
PROJECT NUMBER		SHEET	OF
DRAWING NUMBER	A·E·148		