

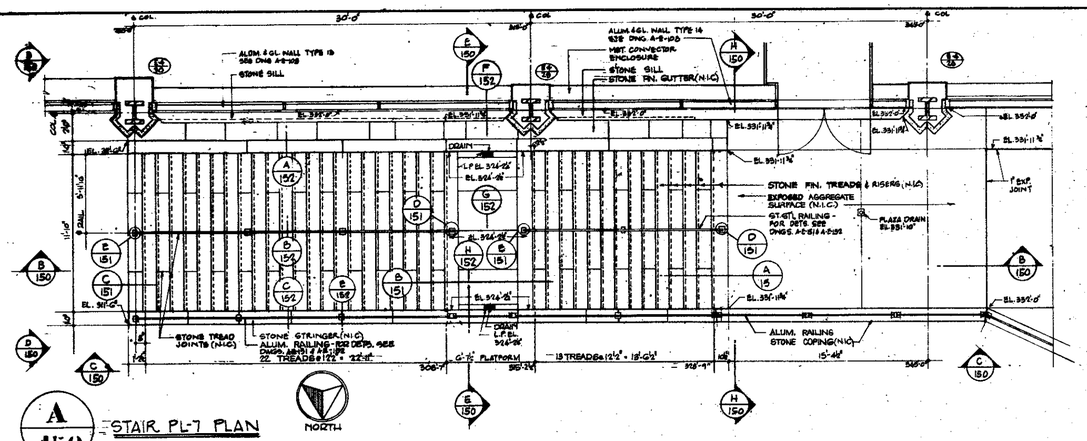



A 450 STAIR PL-7 PLAN

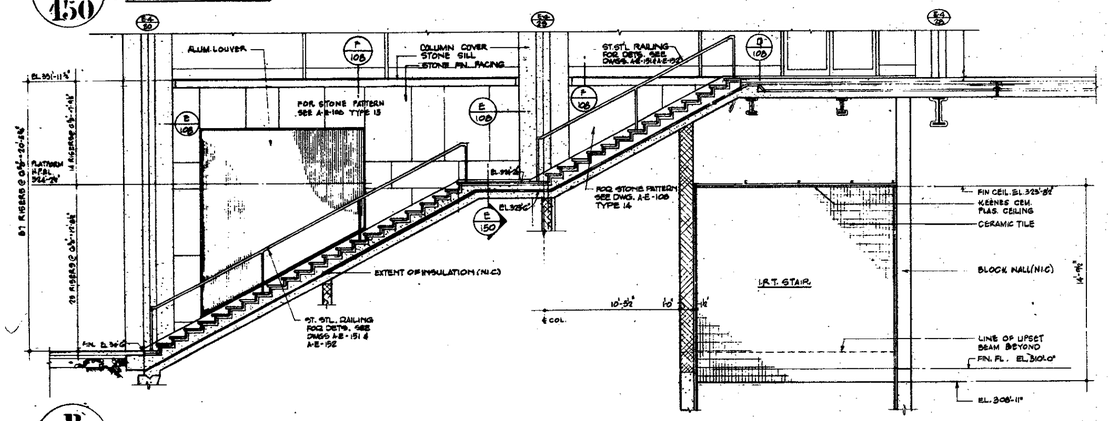


B 450 STAIR PL-7 SECTION

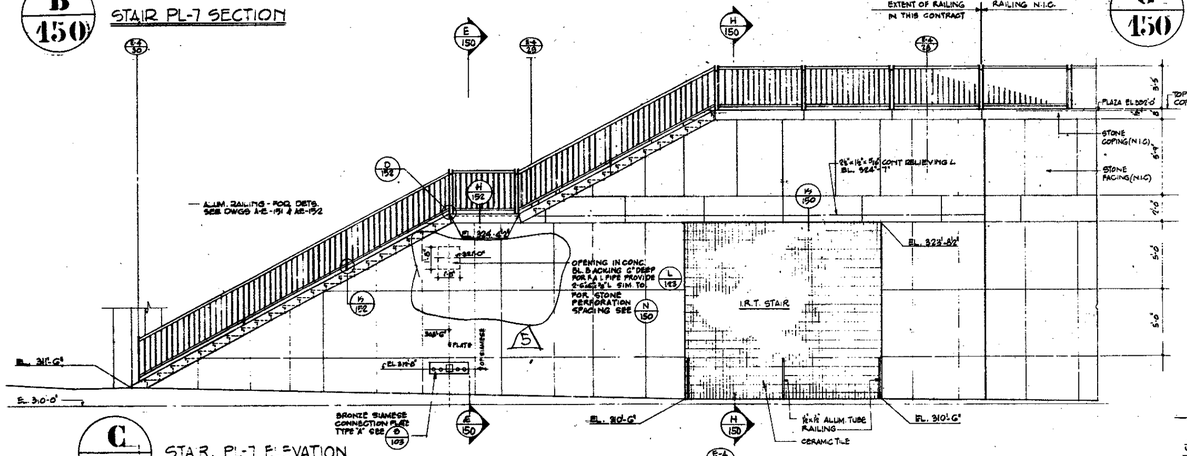


C 450 STAIR PL-7 ELEVATION LOOKING SOUTH

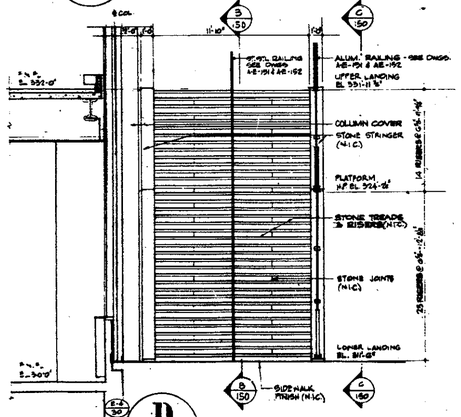


D 450 STAIR PL-7 ELEVATION LOOKING WEST

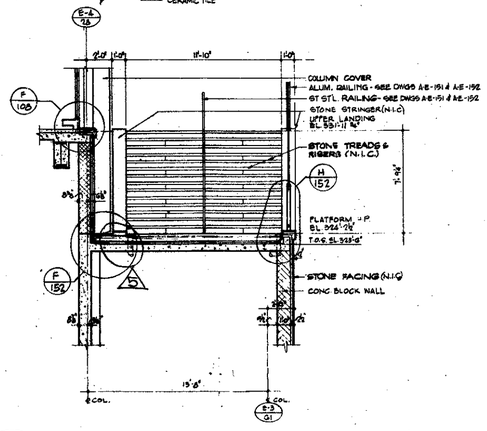


E 450 STAIR PL-7 SECTION AT PLATFORM

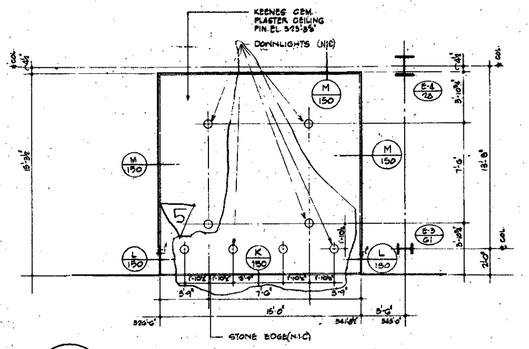


F 450 REFLECTED CEILING PLAN I.R.T. STAIR

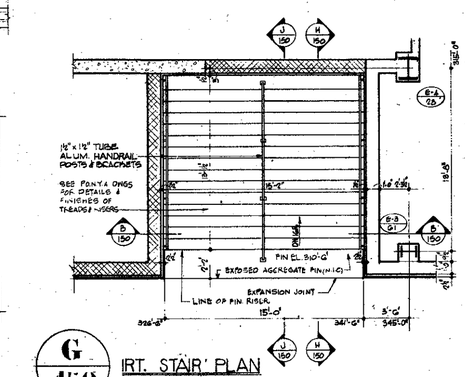


G 450 I.R.T. STAIR PLAN

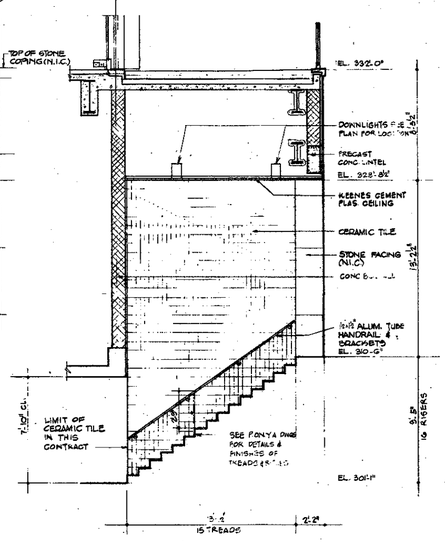


H 450 SECTION THRU I.R.T. STAIR LOOKING WEST

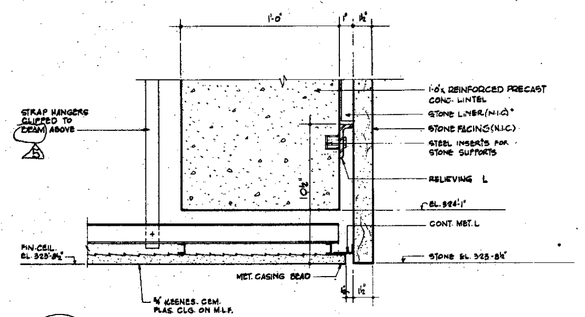


K 450

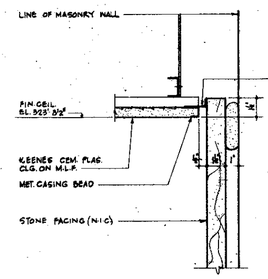


L 450

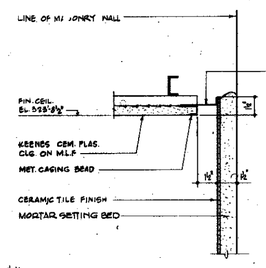

M 450 I.R.T. STAIR CEILING DETAILS
SCALE: ¾"=1'-0"

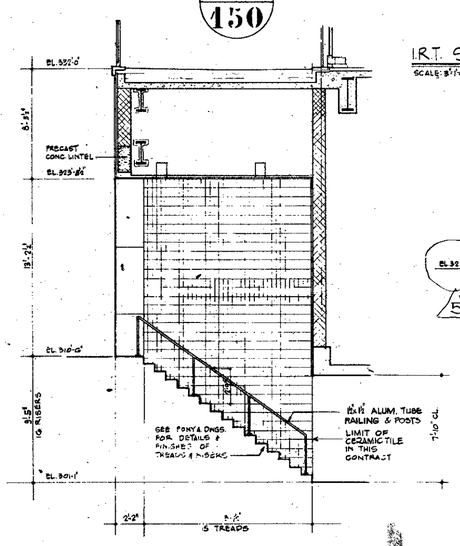

J 450 SECT. THRU IRT STAIR LOOKING EAST

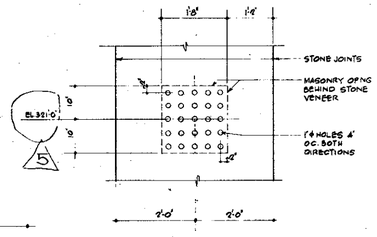

N 450 PERFORATED STONE PATTERN FOR F.A.I. @ UNDERSIDE OF STAIR PL-7
SCALE: ¾"=1'-0"

RECEIVED
DEC 28 1970
AS. CORPORATION
EAST 46TH ST., N.Y.C. 10017

NOTES
1-FOR GENERAL NOTES, KEY TO MATERIALS & ABBREVIATIONS SEE DWG A-E-1 & A-E-3

CONTRACT BID DRAWING date 8-25-69

NO.	DATE	SUB. NO.	BY
4	10-6-78	E-42	WM
3	9-19-78	E-11	RTA
2	5-22-70	E-10	T.J.
1	4-15-70	E-8	RTA
0	11-25-69	E1	G.A.

REVISIONS

APPROVED
CHIEF, PLANNING DIVISION
DATE

THE WORLD TRADE CENTER
THE PORT OF NEW YORK AUTHORITY

MINORU YAMASAKI & ASSOCIATES
MINORU YAMASAKI, ARCHITECT
STRUCTURAL ENGINEERS
WORTHINGTON, SKILLING, HELLE & JACKSON
JOSEPH R. LORING & ASSOCIATES
ELECTRICAL ENGINEERS

EMERY ROTH & SONS
RICHARD ROTH, ARCHITECT
MECHANICAL ENGINEERS
JAROS, BAUM & BOLLES
THE PORT OF NEW YORK AUTHORITY
PAVING UTILITIES, FOUNDATIONS

TITLE: NORTHEAST PLAZA BUILDING
STAIR PL-7 & I.R.T. STAIR PLANS SECTIONS & DETAILS

1/4"=1'-0" 0 1' 2' 3' 4' 8' 12'

DRAWN	N.P.R.	CHECKED	
SCALE	1/4"=1'-0" UNITED	DATE	7-25-69
PROJECT NUMBER		SHEET	OF

DRAWING NUMBER: A-E-150