

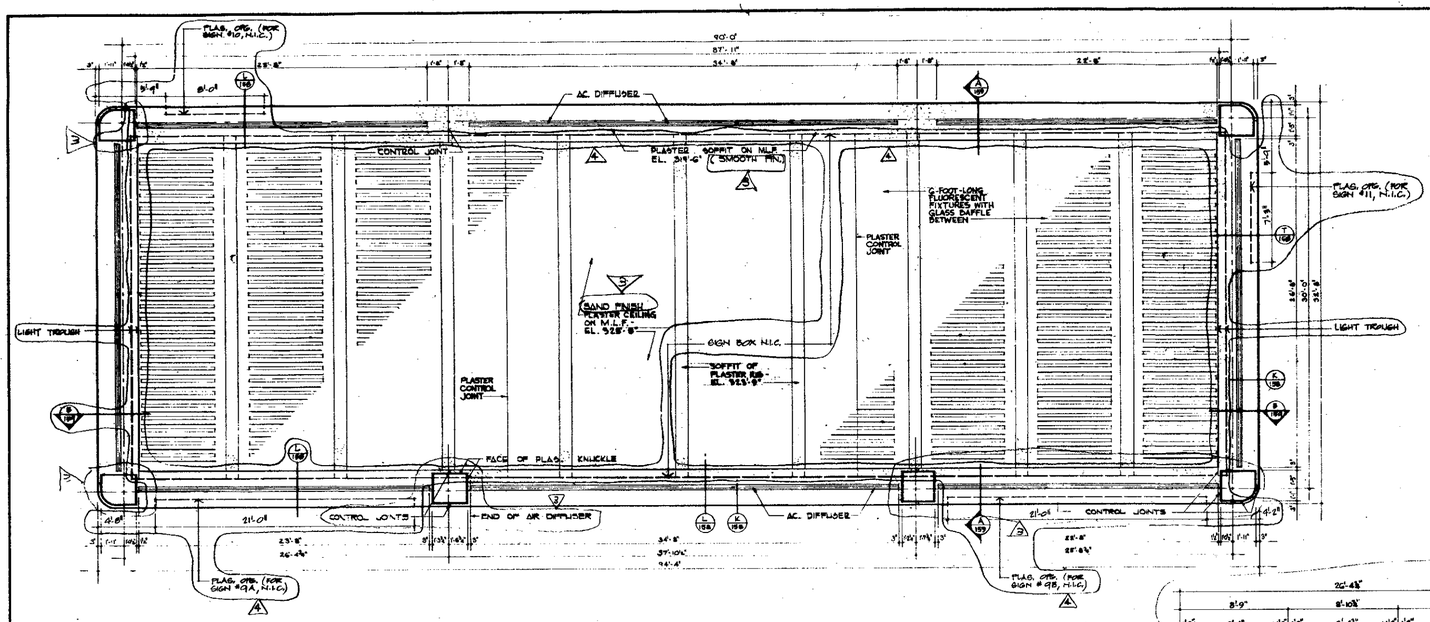



REFLECTED CEILING PLAN
SCALE: 1/4"=1'0"

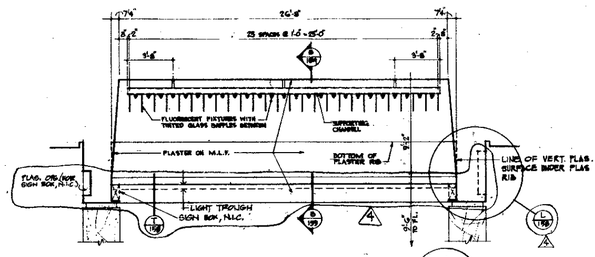

TRANSVERSE SECTION THRU CEILING
SCALE: 1/4"=1'0"
A / 159

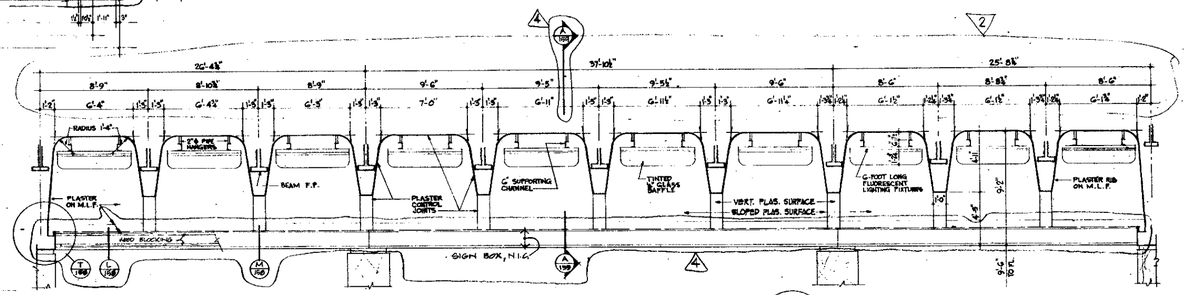

LONGITUDINAL SECTION THRU CEILING
SCALE: 1/4"=1'0"
B / 159

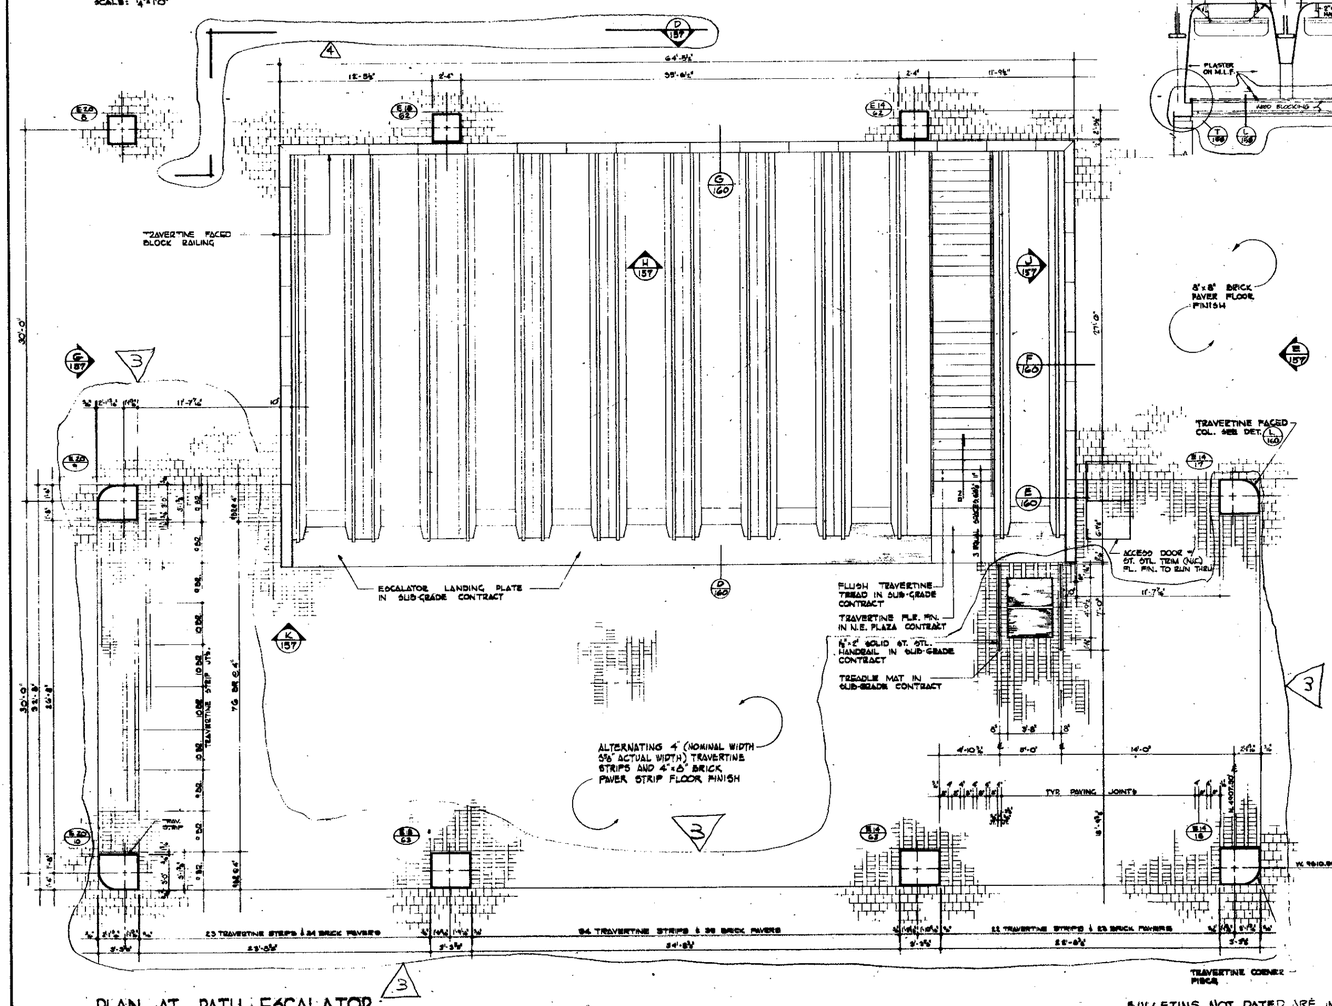

PLAN AT PATH ESCALATOR
SCALE: 1/4"=1'0"

BULLETINS NOT DATED ARE IN PROCESS OF COMPLETION

CONTRACT 3D DRAWING DATE 8-29-69

NO.	DATE	SUB. NO.	BY
REVISIONS			
A	9-26-70	E-198	DK
A	9-17-71	E-174	JVT
A	6-8-71	E-59	A.C.
A	9-27-71	E-56	A.P.
REVISIONS			

APPROVED
CHIEF, PLANNING DIVISION
DATE

RECEIVED
DEC 28 1990
LESLIE E. ROBERTSON ASSOCIATES
211 EAST 43RD ST., N.Y.C. 10017

1/4"=1'-0" 0 1 2 3 4 8 12

THE WORLD TRADE CENTER
THE PORT OF NEW YORK AUTHORITY

MINORU YAMASAKI & ASSOCIATES
MINORU YAMASAKI, ARCHITECT

SKILLING, HELLE, CHRISTIANSEN, ROBERTSON
STRUCTURAL ENGINEERS

JOSEPH R. LORING & ASSOCIATES
ELECTRICAL ENGINEERS

EMERY ROTH & SONS
RICHARD ROTH, ARCHITECT

JAROS, BAUM & BOLLES
MECHANICAL ENGINEERS

THE PORT OF NEW YORK AUTHORITY
PAVING, UTILITIES, FOUNDATIONS

TITLE: PLAZA SQUARE PLANS & SECTIONS

DRAWN	J.T.	CHECKED	
SCALE	1/4"=1'-0"	DATE	6-7-71
PROJECT NUMBER		SHEET	OF
DRAWING NUMBER	A-E-459		