
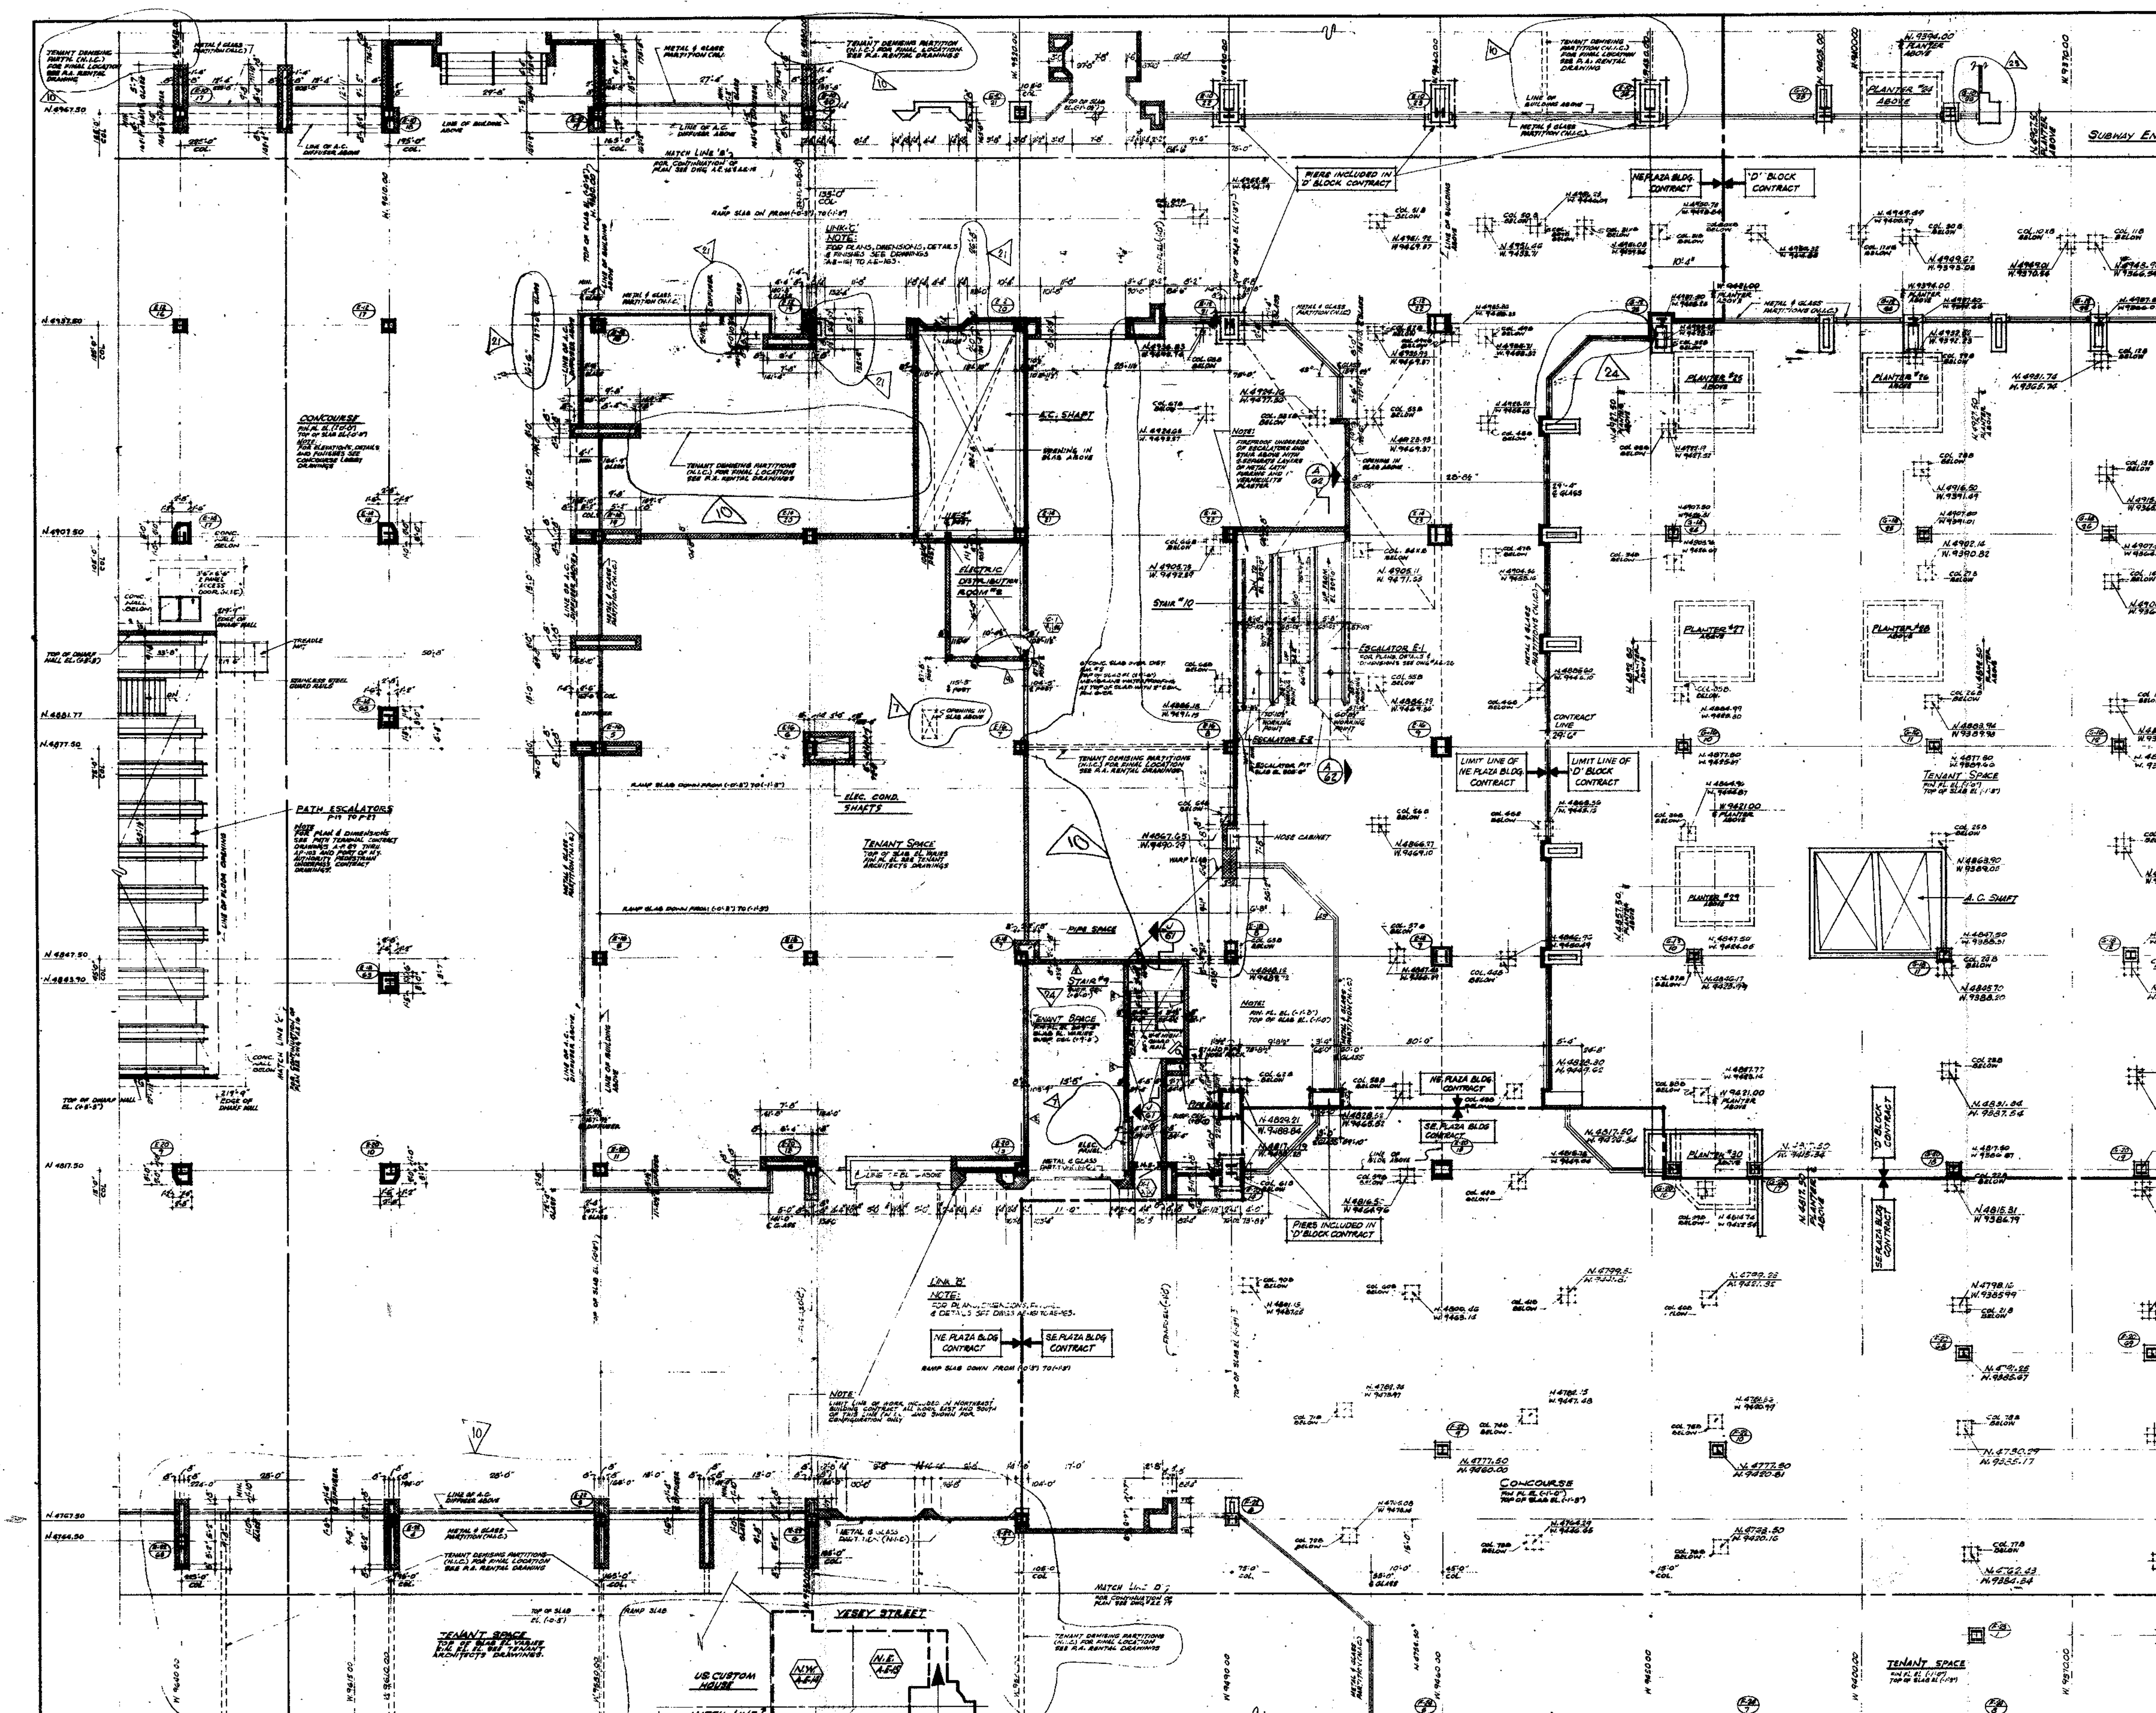


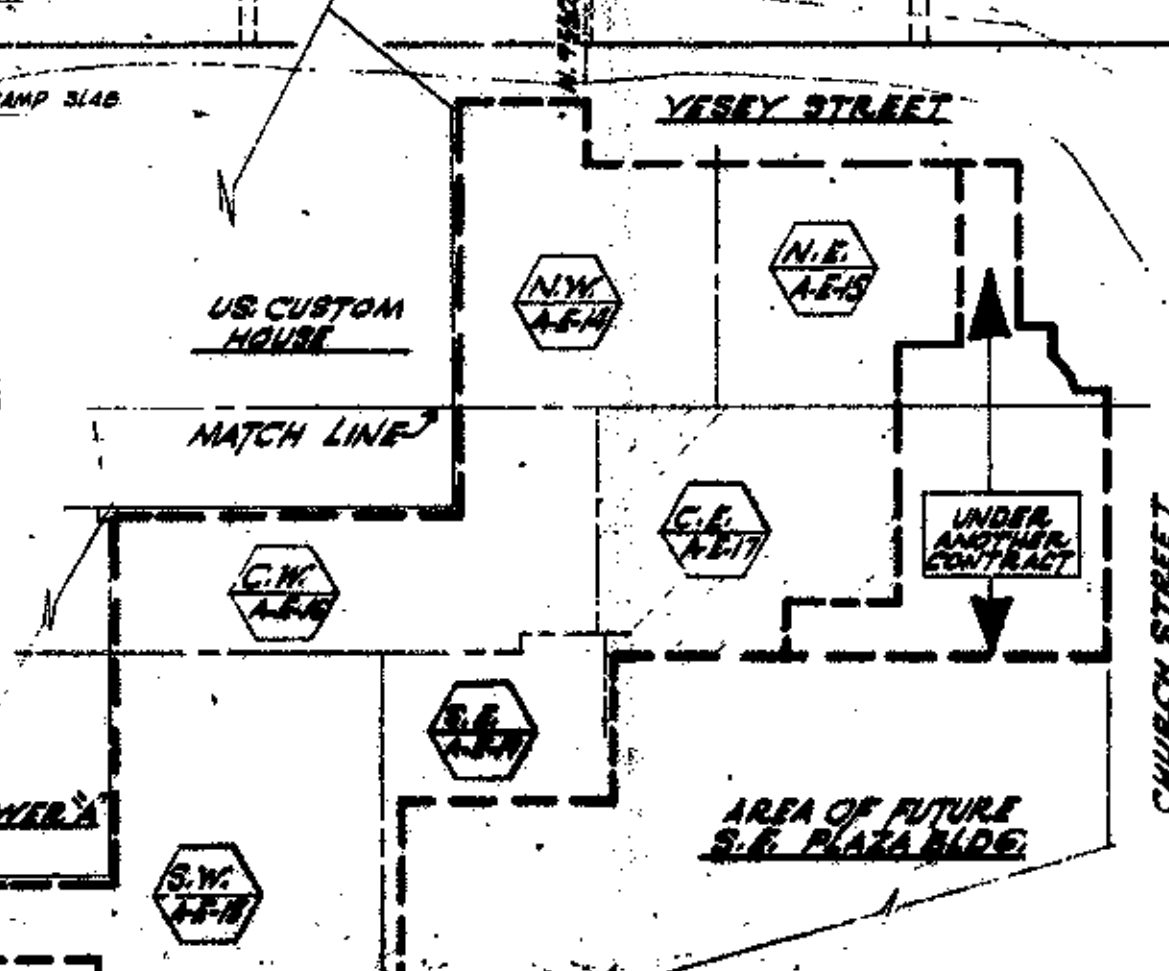

NOTES

1. FOR GENERAL NOTES, KEY TO MATERIALS ABBREVIATIONS FINISH SCHEDULE DOOR SCHEDULE & SCHEDULE OF DRAWINGS SEE DRAWING #A.E-1 TO A.E-4
2. FOR COMPLETE ¼" SCALE CORE PLAN SEE DRAWING # A.E-20
3. ALL ELEVATIONS GIVEN THUS (±0'-0") ARE TAKEN IN RELATION TO FINISH FLOOR WHICH IS ELEVATION 310'-0"
4. FOR ALL MECHANICAL & ELECTRICAL LAYOUTS SEE RESPECTIVE ENGINEERS DRAWINGS
5. FOR TYPICAL STAIR DETAILS SEE DRAWING # A-E-146
6. FINISH FLOOR ELEVATION AND TOP OF SLAB ELEVATION ARE (±0'-0") UNLESS OTHERWISE SHOWN OR NOTED.
7. CANTS ARE REQUIRED ON ALL BEAM PROJECTIONS OVER 2" ACTUAL DIMENSION IN ELEVATOR SHAFTS AND SHALL BE A MINIMUM 75° FROM HORIZONTAL. SEE TYPICAL DETAILS.
8. CORRIDOR AND TOILET LIGHTING LAYOUTS ARE AS SHOWN. FOR ALL OTHER LIGHTING LAYOUTS SEE ELECTRICAL DRAWINGS AND ARCHITECTURAL DETAILS
9. FOR EXITS AND SUB DIVISION OF TENANT SPACES SEE TENANT ARCHITECTS DRAWINGS.
10. ALL PARTITIONS SHOWN UNHATCHED ARE NOT INCLUDED IN THIS CONTRACT
11. PROVIDE IRON LADDERS TO SPRINKLER CONTROL VALVE. SEE SPRINKLER DWGS FOR LOCATION.
12. PROVIDE LOOSE LINTELS OVER ALL DUCTS PASSING THRU MASONRY WALLS (SEE MECH DWGS)
13. FIREPROOF DUCTS BETWEEN TENANCIES WITH 2-SEPARATE LAYERS OF METAL LATH AND 1" VERMICULITE PLASTER HARD TO DUCTS. FOR EXTENT OF FIREPROOFING SEE MECHANICAL DRAWINGS.

BULLETINS NOT DATED ARE IN THE PROCESS OF COMPLETION

CONTRACT BID DRAWING date 2-25-?

NO.	DATE	BULL. NO	BY	NO.	DATE	BUL. NO.	BY	NO.	DATE	BUL. NO.	BY
				[illegible]	10-5-73	E-[illegible]	L.B.	10		E-5?	L.J.
				[illegible]	3-8-73	E-152	L.J.	9		E-37	L.J.
				[illegible]	9-22-72	E-149	V.S.	8	5-7-71	E-31	L.J.
				[illegible]	3-22-72	E-117	V.S.	7		E-37	L.J.
				[illegible]	4-26-72	E-108	L.J.	6	10-6-71	E-25	L.J.
25	9-5-74	E-230	R.S.	[illegible]	7-9-73	E-100	L.J.	5	3-3-71	E-25	L.J.
[illegible]		E-225	L.J.	[illegible]	5-11-72	E-108	L.J.	4	7-24-70	#-16	A.W.
[illegible]	1-25-74	E-208	L.J.	[illegible]	1-25-72	E-78	L.C.	3	5-26-70	E-10	D.G.
[illegible]	3-28-74	E-210	[illegible]	[illegible]	2-28-72	E-46	L.J.	2	4-16-70	E-7	D.G.
[illegible]			L.J.	[illegible]	10-7-71	E-43	L.J.	1	11-28-69	E-1	D.G.
REVISIONS				REVISIONS				REVISIONS			

APPROVED

CHIEF, PLANNING DIVISION

DATE

THE WORLD TRADE CENTER

THE PORT OF NEW YORK AUTHORITY

MINORU YAMASAKI & ASSOCIATES
MINORU YAMASAKI, ARCHITECT

EMERY ROTH & SONS
RICHARD ROTH, ARCHITECT

WORTHINGTON, SKILLING, HELLE & JACKSON
STRUCTURAL ENGINEERS

JAROS, BAUM & BOLLES
MECHANICAL ENGINEERS

JOSEPH R. LORING & ASSOCIATES
ELECTRICAL ENGINEERS

THE PORT OF NEW YORK AUTHORITY
PAVING UTILITIES, FOUNDATIONS

TITLE: NORTHEAST PLAZA BUILDING 1ST FLOOR PLAN (CONCOURSE LEVEL) EL. 310'-0" C.E.

DRAWN		CHECKED	
SCALE	1/8"=1'-0"	DATE	7-28-69
PROJECT NUMBER		SHEET	OF
DRAWING NUMBER	A·E·17		

1/8" = 1'-0" 0 4' 8' 16' 24'

RECEIVED
DEC 28 1990
LESLIE E. ROBERTSON ASSOCIATES
211 EAST 46TH ST., N.Y.C. 10017