

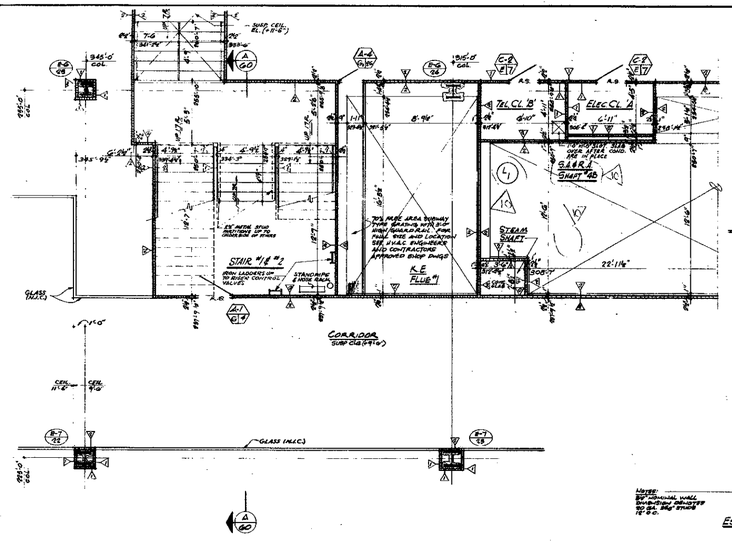


WEST CORE

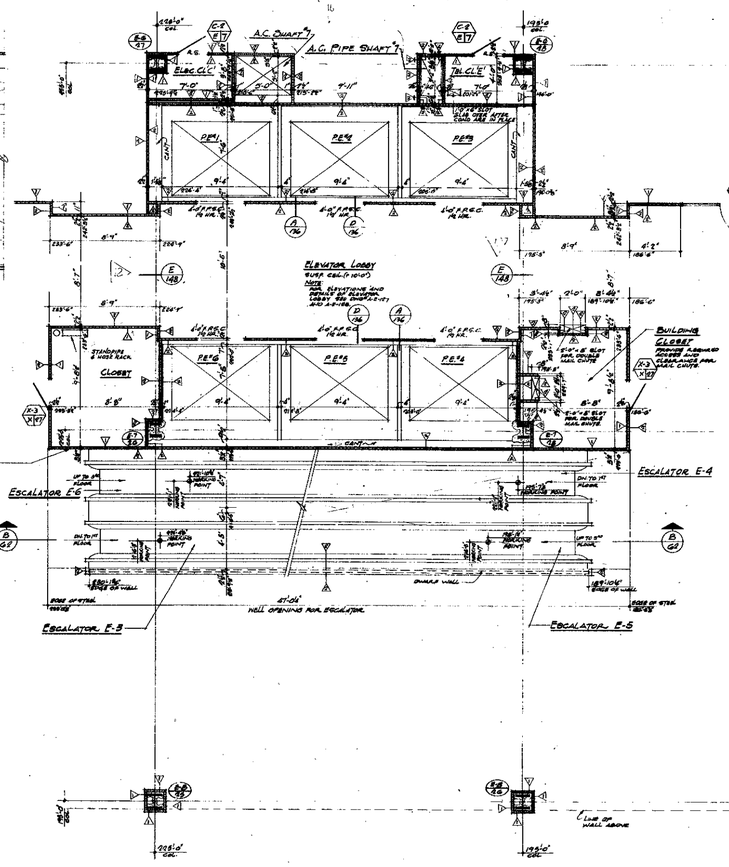


PLAZA LOBBY

NOTE
FOR ELEVATIONS AND DETAILS OF LOBBY SEE DRAWINGS # A-E-125 TO A-E-136

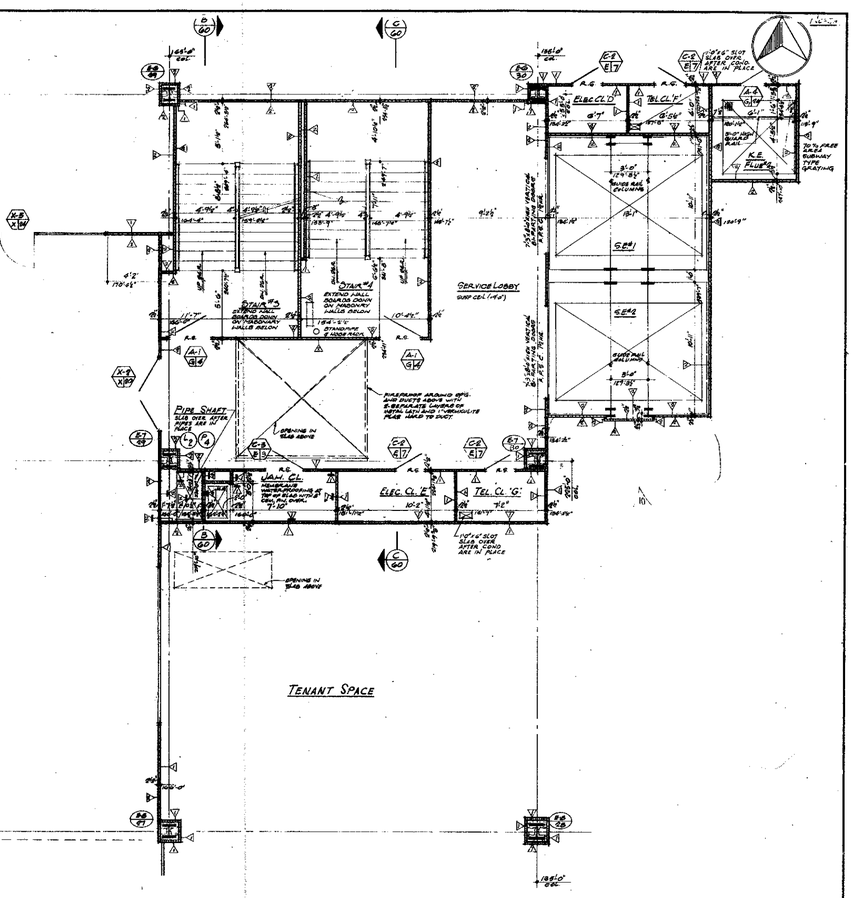

EAST CORE

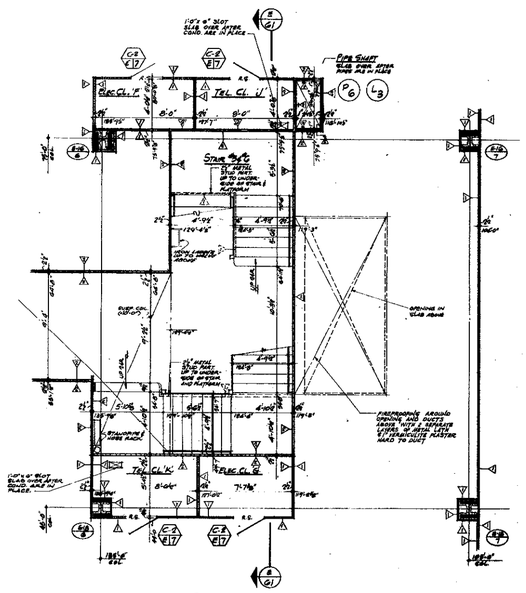

SOUTH CORE

Notes:

1- FOR GENERAL NOTES, KEY TO MATERIALS, ABBREVIATIONS, FINISH SCHEDULE, DOOR SCHEDULE AND SCHEDULE OF DRAWINGS SEE DRAWING# A-E-1 TO A-E-4
2- FOR COMPLETE 1/8" SCALE PLANS SEE DRAWINGS# A-E-22 TO A-E-26.
3- ALL ELEVATIONS INDICATED THUS (+8'-0") ARE TAKEN IN RELATION TO FINISH FLOOR.
4- FOR ALL MECHANICAL AND ELECTRICAL LAYOUTS SEE RESPECTIVE ENGINEERS DWGS.
5- FOR TYPICAL STAIR DETAILS AND SECTIONS SEE DRAWING# A-E-146.
6- ALL TRENCH HEADERS TO BE FIREPROOFED AT UNDERSIDE OF SLAB FOR A WIDTH OF 6'-0" WITH A 5/8"ø1" EXPANDED METAL LATH TYPE FIREPROOFING SEE ARCHITECTURAL SPECIFICATIONS FOR TYPE AND ELECTRICAL ENGINEERS AND CONTRACTORS APPROVED SHOP DRAWINGS FOR LOCATION AND EXTENT OF TRENCH HEADERS AND FIREPROOFING.
7- FINISHED FLOOR ELEVATION ELEVATION (FOOD) TOP OF SLAB ELEVATIONS UNLESS OTHERWISE SHOWN OR NOTED.
8- CANTS ARE REQUIRED ON ALL BEAM PROJECTIONS OVER 2" ACTUAL DIMENSION IN ELEVATOR SHAFTS AND SHALL BE MINIMUM 70° FROM HORIZONTAL. SEE TYPICAL DETAIL.
9- FOR CORRIDOR AND TOILET LIGHTING LAYOUTS SEE 3/8" SCALE FLOOR PLANS.
10- FOR EXITS AND SUB DIVISION OF TENANT SPACE SEE TENANT ARCHITECTS DRAWINGS.
11- ALL PARTITIONS SHOWN UNBROKEN ARE NOT INCLUDED IN THIS CONTRACT.
12- FOR PARTITION, BEAM AND COLUMN FIREPROOFING CONSTRUCTION DETAILS SEE DRAWING# A-E-166.
13- WHERE NO SUSPENDED CEILINGS ARE CALLED FOR SUCH AS IN CLOSETS, STAIR PASSAGES ETC. BOTTOM ELEVATION OF ALL PIPING & DUCTWORK SHALL BE MAINTAINED AT 8'-6" TO PROVIDE FOR FUTURE CEILING INSTALLATION.

RECEIVED
DEC 2 8 1990
LESLIE E. ROBERTSON ASSOCIATES
211 EAST 46th ST., N.Y.C. 10017

BULLETINS NOT DATED ARE IN THE PROCESS OF COMPLETION

CONTRACT 'BD' DRAWING: date 6-15-69

NO.	DATE	BUL. NO.	BY
		E-125	N.K.
△	6-17-70	E-104	L.J.

REVISIONS

NO.	DATE	BUL. NO.	BY
△		E-87	L.J.
△	10-8-71	E-88	L.J.
△	5-4-71	E-89	L.J.
△	7-24-70	E-16	A.M.
△	7-24-70	E-8	A.M.
△	5-29-70	E-10	P.G.
△	4-15-70	E-3	P.G.
△	4-15-70	E-7	P.G.
△	4-15-70	E-5	P.G.
△	11-25-69	E-1	P.G.

REVISIONS

REGISTERED ARCHITECT STATE OF NEW YORK

APPROVED

CHIEF, PLANNING DIVISION

DATE

THE WORLD TRADE CENTER
THE PORT OF NEW YORK AUTHORITY

MINORU YAMASAKI & ASSOCIATES
MINORU YAMASAKI, ARCHITECT

EMERY ROTH & SONS
RICHARD ROTH, ARCHITECT

WORTHINGTON, SKILLING, HELLE & JACKSON
STRUCTURAL ENGINEERS

JAROS, BAUM & BOLLES
MECHANICAL ENGINEERS

JOSEPH R. LORING & ASSOCIATES
ELECTRICAL ENGINEERS

THE PORT OF NEW YORK AUTHORITY
PAVING UTILITIES, FOUNDATIONS

1/4"=1'-0" 0 1' 2' 3' 4' 8' 32'

TITLE: NORTHEAST PLAZA BUILDING
2ND FL. CORE PLANS
PLAZA LEVEL

DRAWN	R.T.H.	CHECKED	
SCALE	1/8"=1'-0"	DATE	7-28-69
PROJECT NUMBER		SHEET	OF
DRAWING NUMBER	A-E-25		