



NORTH

NOTES
1. FOR GENERAL NOTES, KEY TO MATERIALS, ABBREVIATIONS, FINISH SCHEDULE, DOOR SCHEDULE & SCHEDULE OF DRAWINGS SEE DWG # A-0.1 TO A-0.4
2. FOR COMPLETE V.S.C.U. CORE PLAN SEE DWG # A-0.20
3. ALL DIMENSIONS INDICATED THUS (10'-0") ARE TAKEN IN RELATION TO FINISH FLOOR.
4. FOR ALL MECHANICAL & ELECTRICAL LAYOUTS SEE RESPECTIVE ENGINEER'S DRAWINGS
5. FOR TYPICAL STAIR DETAILS SEE DRAWING # A-E-140
6. ALL TRENCH HEADERS TO BE FIREPROOFED AT UNDERSIDE OF SLAB FOR 1 HOUR OR 60" WITH 4 SPRAY-ON FIREPROOFING. SEE ARCHITECTURAL SPECIFICATIONS FOR TYPE AND ELECTRICAL ENGINEER & CONTRACTORS APPROVED SHOP DRAWINGS FOR LOCATION & EXTENT OF TRENCH HEADERS AND FIREPROOFING.
7. FINISH FLOOR ELEVATION AND TOP OF SLAB ELEVATION ARE (TS/FF) UNLESS OTHERWISE NOTED.
8. EXPOSED A.C. SUPPLY DUCTS OR ALL BEAM PROJECTIONS MORE 2" ACTUAL PROJECTION IN ELEVATOR SHAFTS AND SHALL BE MINIMUM 18" FROM HORIZONTAL. SEE TYPICAL DETAILS.
9. CORRIDOR AND TOILET LIGHTING LAYOUTS ARE AS SHOWN FOR ALL OTHER LIGHTING, SEE ELECTRICAL DRAWINGS AND ARCHITECTURAL DETAILS
10. FOR EXITS AND SUB-DIVISIONS OF TENANT SPACE SEE TENANT ARCHITECTS DRAWINGS
11. ALL ARCHITECTURE SHOWN (UNLOCATED AND NOT INCLUDED IN THIS CONTRACT
12. FOR FURTHER DRAWING OF ALL BASE BOARD (H) TO WHAT INTERIOR WALL NOT SHOWN OR NOTED ON TYPE PLAN OR ON CORE PLANS PROVIDE TYPICAL 6" TYPE OF SKIRTING DOUBLE AROUND COLUMNS ALSO RUNNING WITH WALL SECTIONS & 6" GYPSUM WALLBOARD. SEE TYPICAL DETAIL ON DWG # A-E-140

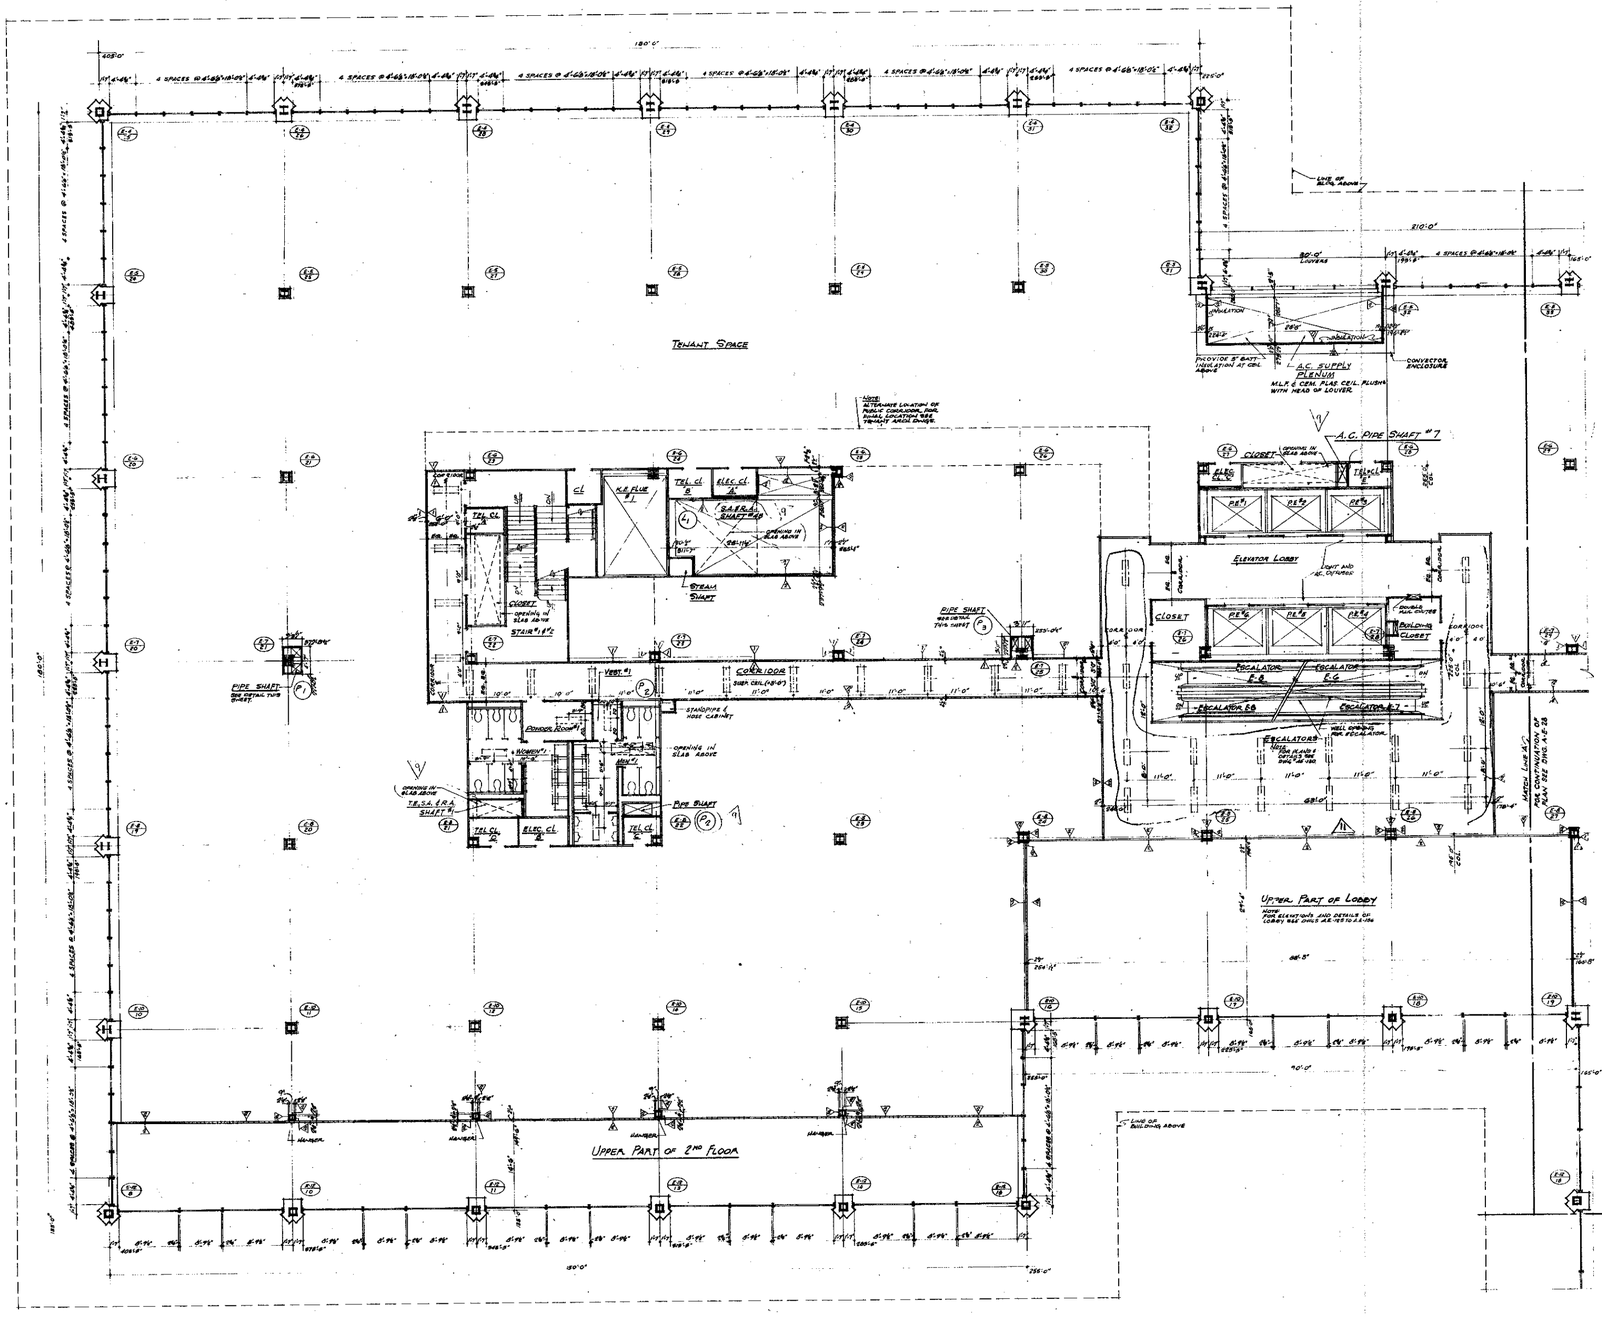

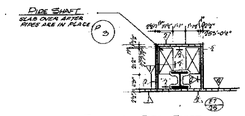

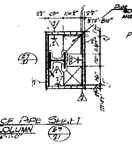

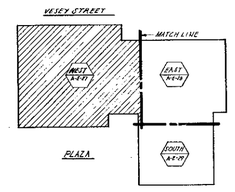

RECEIVED
DEC 2 8 1990
LESLIE C. ROBERTSON ASSOCIATES
211 EAST 46th ST., N.Y.C. 10017

BULLETINS NOT DATED ARE IN THE PROCESS OF COMPLETION

"CONTRACT BID" DRAWING: Issued 6-15-69

NO.	DATE	BUL. NO.	BY
1	1-8-70	E-123	LL

REVISIONS

NO.	DATE	BUL. NO.	BY
1	1-18-72	E-83	LC
2		E-87	LV
3	8-4-71	E-88	LV
4	5-4-71	E-85	LV
5	7-24-70	E-16	AN
6	5-28-70	E-10	DG
7	4-16-70	E-9	LV
8	4-16-70	E-7	DG
9	4-16-70	E-5	DG
10	11-26-69	E-1	DG

REVISIONS

APPROVED

CHIEF, PLANNING DIVISION
DATE

THE WORLD TRADE CENTER
THE PORT OF NEW YORK AUTHORITY

MINORU YAMASAKI & ASSOCIATES
MINORU YAMASAKI, ARCHITECT

WORTHINGTON, SKILLING, HELLE & JACKSON
STRUCTURAL ENGINEERS

JOSEPH R. LORING & ASSOCIATES
ELECTRICAL ENGINEERS

EMERY ROTH & SONS
RICHARD ROTH, ARCHITECT

JAROS, BAUM & BOLLES
MECHANICAL ENGINEERS

THE PORT OF NEW YORK AUTHORITY
PAVING UTILITIES, FOUNDATIONS

TITLE
NORTHEAST PLAZA BUILDING
3RD FLOOR PLAN-WEST
MEZZANINE FLOOR

DRAWN		CHECKED	
SCALE	1/8"-1'-0"	DATE	7-28-69
PROJECT NUMBER		SHEET	OF
DRAWING NUMBER	A-E-27		