

NORTH


NOTES

1. FOR GENERAL NOTES, KEY TO MATERIALS, ABBREVIATIONS, FINISH SCHEDULE, DOOR SCHEDULE & SCHEDULE OF DRAWINGS SEE DWG# A-0-1 TO A-0-4
2. FOR COMPLETE & SCALE CORE PLAN SEE DWG# A-0-10
3. ALL ELEVATIONS INDICATED THUS (10'0") ARE TAKEN IN RELATION TO FINISH FLOOR.
4. FOR ALL MECHANICAL & ELECTRICAL LAYOUTS SEE RESPECTIVE ENGINEER'S DRAWINGS.
5. FOR TYPICAL STAIR DETAILS SEE DWG# A-0-1400
6. ALL TRENCH HEADERS TO BE FIREPROOFED AT UNDERSIDE OF SLAB FOR A WIDTH OF 4'0" WITH A SPRAY-ON FIREPROOFING SEE ARCHITECTURAL SPECIFICATIONS & ELECTRICAL ENGINEERS & CONTRACTS APPROVED SHOP DRAWINGS FOR LOCATION & EXTENT OF TRENCH HEADERS AND FIREPROOFING
7. FINISH FLOOR ELEVATION & TOP OF SLAB ELEVATION ARE (10'0") UNLESS OTHERWISE NOTED OR NOTED.
8. CANTS ARE REQUIRED ON ALL BEAM PROJECTIONS OVER 3" ACTUAL DIMENSION AT ELEVATOR SHAFTS AND SHALL BE MINIMUM 75° FROM HORIZONTAL SEE TYPICAL DETAILS
9. CORRIDOR AND TOILET LIGHTING LAYOUTS ARE AS SHOWN FOR ALL OTHER LIGHTING SEE ELECTRICAL DRAWINGS AND ARCHITECTURAL DETAILS
10. FOR EXITS AND SUBDIVISION OF TENANT SPACE SEE TENANT ARCHITECT'S DRAWINGS
11. FOR FIREPROOFING OF ALL FREE STANDING COLUMNS WITHIN PERIMETER WALL NOT SHOWN OR NOTED ON THIS PLAN OR ON CORE PLANS FINISH SPRAY-ON THERMAFIBER AROUND COLUMN AND FINISH WITH METAL STUDS & GYPSUM WALLBOARD SEE TYPICAL DETAIL ON DWG# A-0-1400
12. ALL PARTITIONS SHOWN DASHED ARE NOT INCLUDED IN THIS CONTRACT.

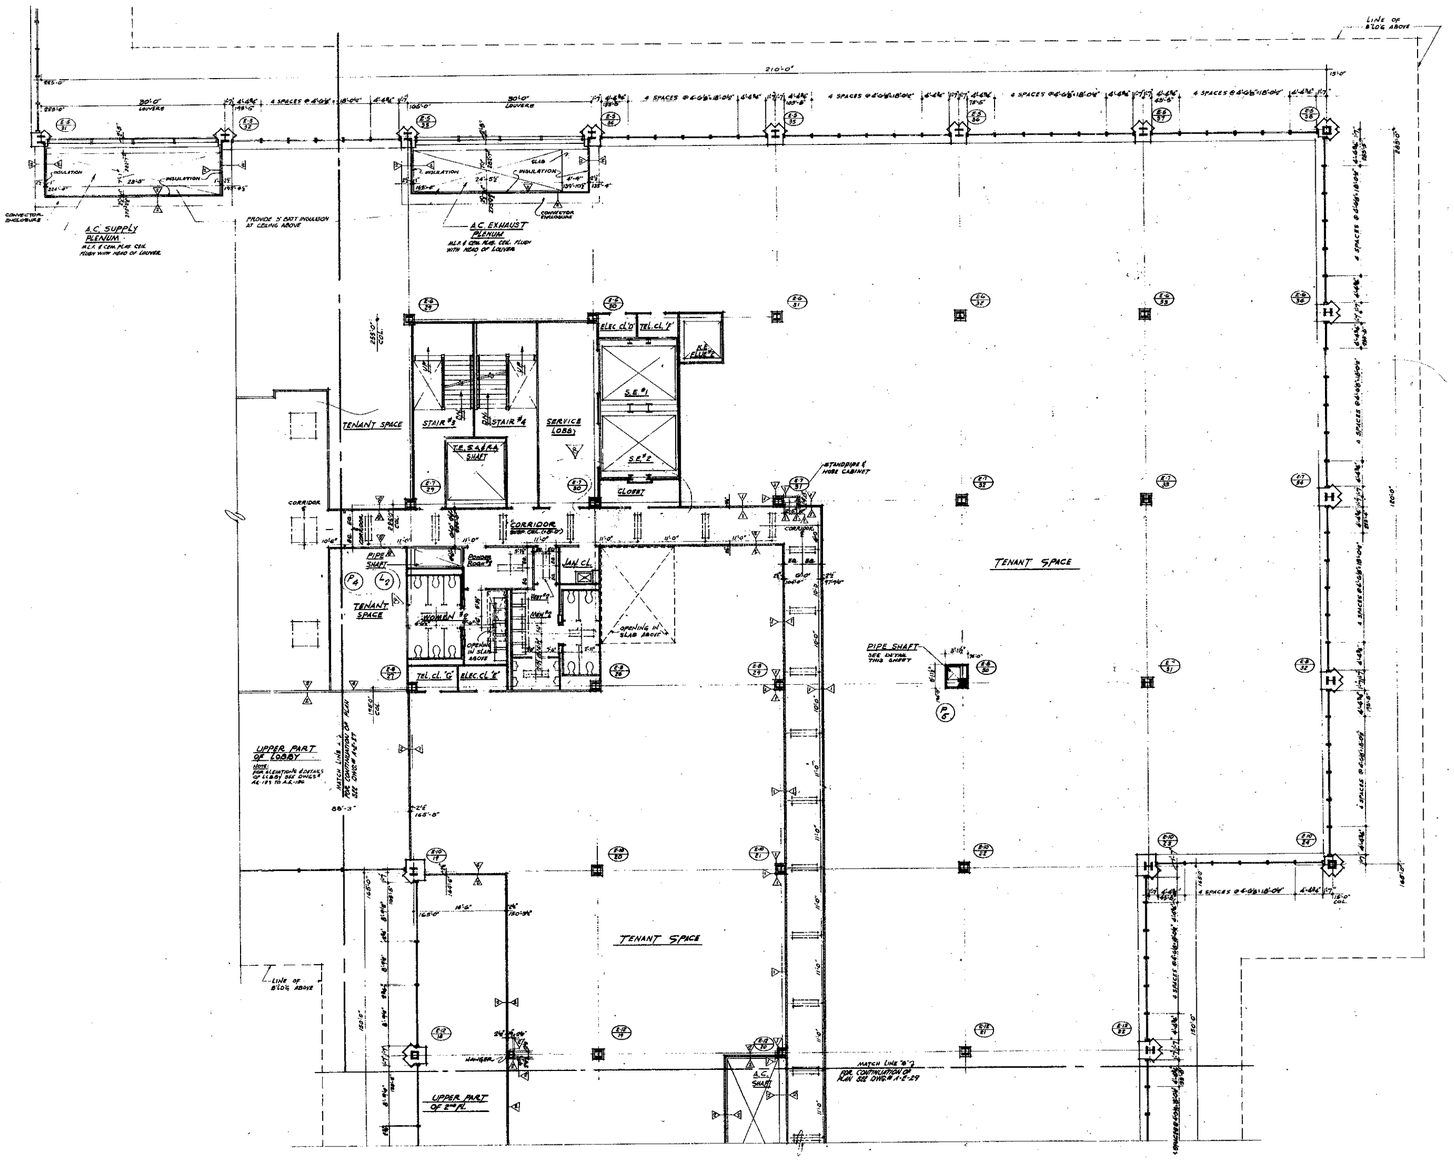

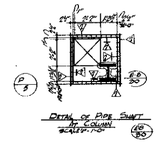

DETAIL OF PIPE SHAFT AT COLUMN
SCALE: 1"=1'0"

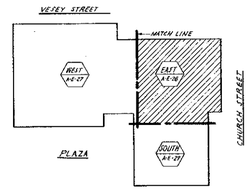

KEY PLAN

RECEIVED
DEC 2 8 1990

LESLIE E. ROBERTSON ASSOCIATES
211 EAST 46TH ST., N.Y.C. 10017

BULLETINS NOT DATED ARE IN THE PROCESS OF COMPLETION

CONTRACT DRAWING - Date 8-15-69

NO.	DATE	BUL. NO.	BY
	—	—	—
		8-69	L.W.
5	6-71	E-26	L.J.
4	7-24-70	E-16	A.W.
3	6-22-70	E-10	D.G.
2	6-15-70	E-3	D.G.
1	6-15-70	E-7	A.W.
A	6-15-70	E-5	A.W.
1	11-19-69	E-1	R.C.

REVISIONS

APPROVED

CHIEF, PLANNING DIVISION
DATE

SCALE: 0" 20 4' 8' 16' 24'

THE WORLD TRADE CENTER
THE PORT OF NEW YORK AUTHORITY

MINORU YAMASAKI & ASSOCIATES — MINORU YAMASAKI, ARCHITECT
EMERY ROTH & SONS — RICHARD ROTH, ARCHITECT
WORTHINGTON, SKILLING, HELLE & JACKSON — STRUCTURAL ENGINEERS
JAROS, BAUM & BOLLES — MECHANICAL ENGINEERS
JOSEPH R. LORING & ASSOCIATES — ELECTRICAL ENGINEERS
THE PORT OF NEW YORK AUTHORITY — PAVING, UTILITIES, FOUNDATIONS

TITLE: NORTHEAST PLAZA BUILDING
3RD FLOOR PLAN-EAST
MEZZANINE FLOOR

DRAWN		CHECKED	
SCALE	16'-1'0"	DATE	7-28-69
PROJECT NUMBER		SHEET	OF
DRAWING NUMBER	A-E-28		