
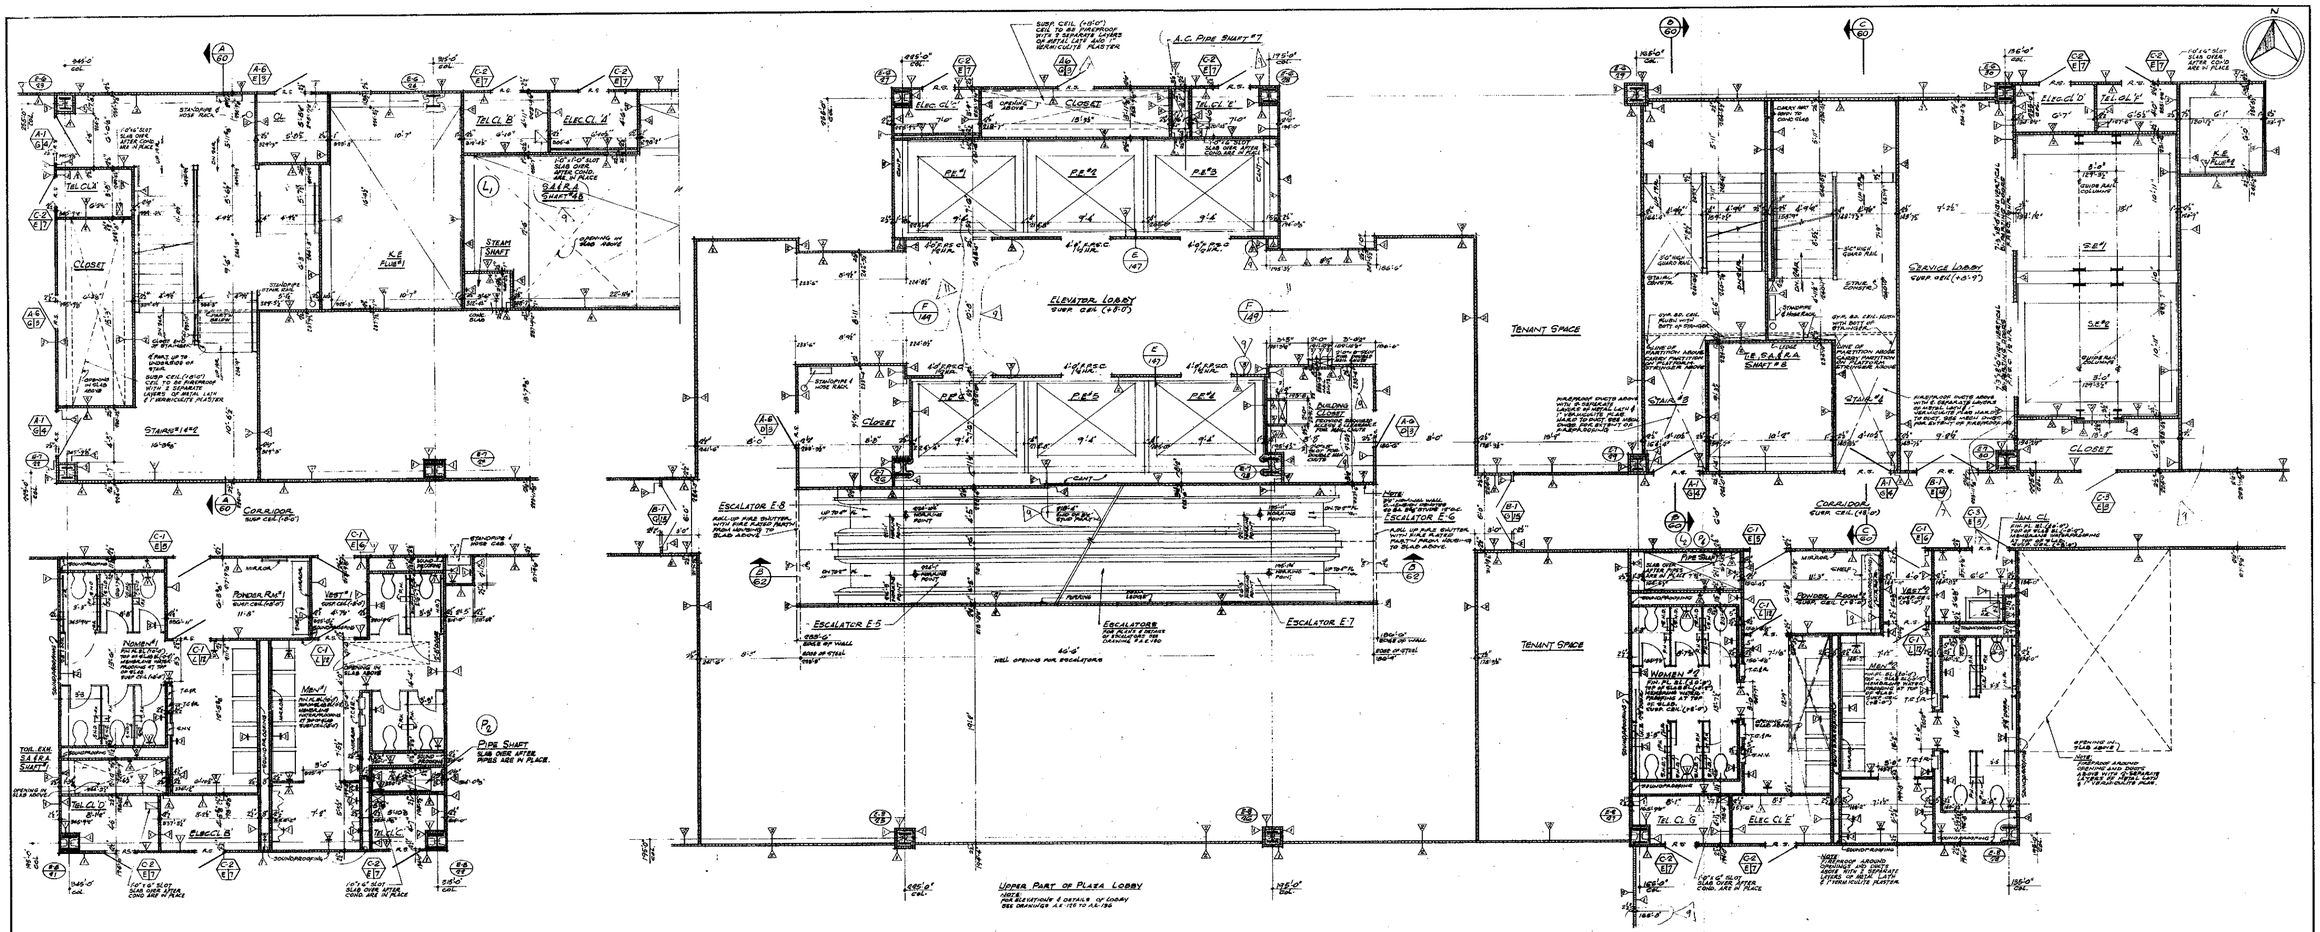


WEST CORE

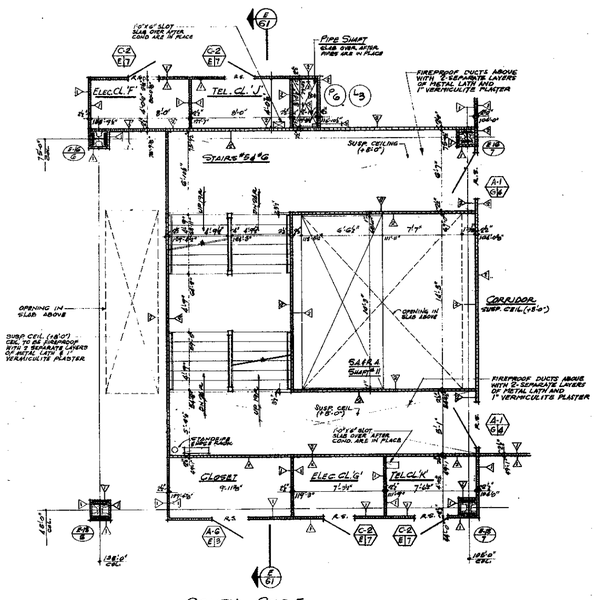

SOUTH CORE

EAST CORE

Notes

1- FOR GENERAL NOTES, KEY TO MATERIALS, ABBREVIATIONS, FINISH SCHEDULE, DOOR SCHEDULE AND SYMBOLS OF DRAWINGS SEE DRAWING # A-E-1 TO A-E-4
2- FOR COMPLETE 1/8" SCALE PLANS, SEE DRAWINGS # A-E-31 TO A-E-39
3- ALL ELEVATIONS INDICATED THUS (+0'-0") ARE TAKEN IN RELATION TO FINISH FLOOR.
4- FOR ALL MECHANICAL AND ELECTRICAL LAYOUTS SEE RESPECTIVE ENGINEERS DWGS.
5- FOR TYPICAL WALL DETAILS AND SECTIONS SEE DRAWING # A-E-146
6- ALL TRENCH HEADERS TO BE FIREPROOFED AT UNDERSIDE OF SLAB, FOR A WIDTH OF 6'-0" WITH A 3/4 HR-2 HR TYPE FIREPROOFING. SEE ARCHITECTURAL SPECIFICATIONS FOR TYPE AND ELECTRICAL ENGINEERS AND CONTRACTORS APPROVED SHOP DRAWINGS FOR LOCATION AND EXTENT OF TRENCH HEADERS AND FIREPROOFING.
7- FINISHED FLOOR ELEVATION AND TYP OF SLAB ELEVATION ARE (+0'-0") UNLESS OTHERWISE SHOWN OR NOTED.
8- CANTS ARE REQUIRED ON ALL BEAM PROJECTIONS OVER 6" ACTUAL DIMENSIONS IN RENTABLE SPACES AND SHALL BE MINIMUM 3" FROM HORIZONTAL. SEE TYPICAL DETAILS.
9- FOR CORRIDOR AND TOILET LIGHTING LAYOUTS SEE 1/8" SCALE CORE PLANS.
10- FOR SUITE AND SUB-DIVISION OF TENANT SPACE SEE TENANT ARCHITECTS DWGS.
11- ALL PARTITIONS SHOWN UNFURRED ARE NOT INCLUDED IN THIS CONTRACT.
12- WHERE LAY-IN PANEL CEILINGS ARE CALLED FOR, BEAMS OR SOFFITS, WHICH APPROACH THE BOTTOM REVISION OF THE PIPING AND DUCTWORK SHALL BE ARRANGED AT SITE TO PROVIDE THE PLANE CEILING SURFACE(S).
13- FOR PARTITION, BEAM & COLUMN FIREPROOFING CONSTRUCTION DETAILS SEE DRAWING # A-E-146

RECEIVED
DEC 2 8 1990
LESLIE E. ROBERTSON ASSOCIATES
211 EAST 43RD ST., N.Y.C. 10017

1/4"=1'-0" 0 1' 2' 3' 4' 8' 12'

BULLETINS NOT DATED ARE IN THE PROCESS OF COMPLETION

CONTRACT BID DRAWING date 8-25-69

NO.	DATE	SUB. NO.	BY
1		E-225	H.K.

NO.	DATE	SUB. NO.	BY
1	2-20-70	E-83	L.C.
2		A-87	L.J.
3	5-6-71	E-95	L.J.
4	10-6-71	E-95	L.J.
5	5-6-71	E-95	L.J.
6	7-9-70	E-16	A.N.
7	5-28-70	E-10	D.G.
8	6-16-70	E-5	D.G.
9	6-15-70	E-7	D.G.
10	11-25-69	E-1	E.C.

REVISIONS

APPROVED

CHIEF, PLANNING DIVISION
DATE

THE WORLD TRADE CENTER
THE PORT OF NEW YORK AUTHORITY

MINORU YAMASAKI & ASSOCIATES
MINORU YAMASAKI, ARCHITECT

EMERY ROTH & SONS
RICHARD ROTH, ARCHITECT

WORTHINGTON, SKILLING, HELLE & JACKSON
STRUCTURAL ENGINEERS

JAROS, BAUM & BOLLES
MECHANICAL ENGINEERS

JOSEPH R. LORING & ASSOCIATES
ELECTRICAL ENGINEERS

THE PORT OF NEW YORK AUTHORITY
PAVING UTILITIES, FOUNDATIONS

TITLE
NORTHEAST PLAZA BUILDING
3RD FLOOR CORE PLANS
MEZZANINE FLOOR

DRAWN		CHECKED	
SCALE	1/8"=1'-0"	DATE	7-10-69
PROJECT NUMBER		SHEET	OF
DRAWING NUMBER	A-E-30		