

A-E-33

NORTH

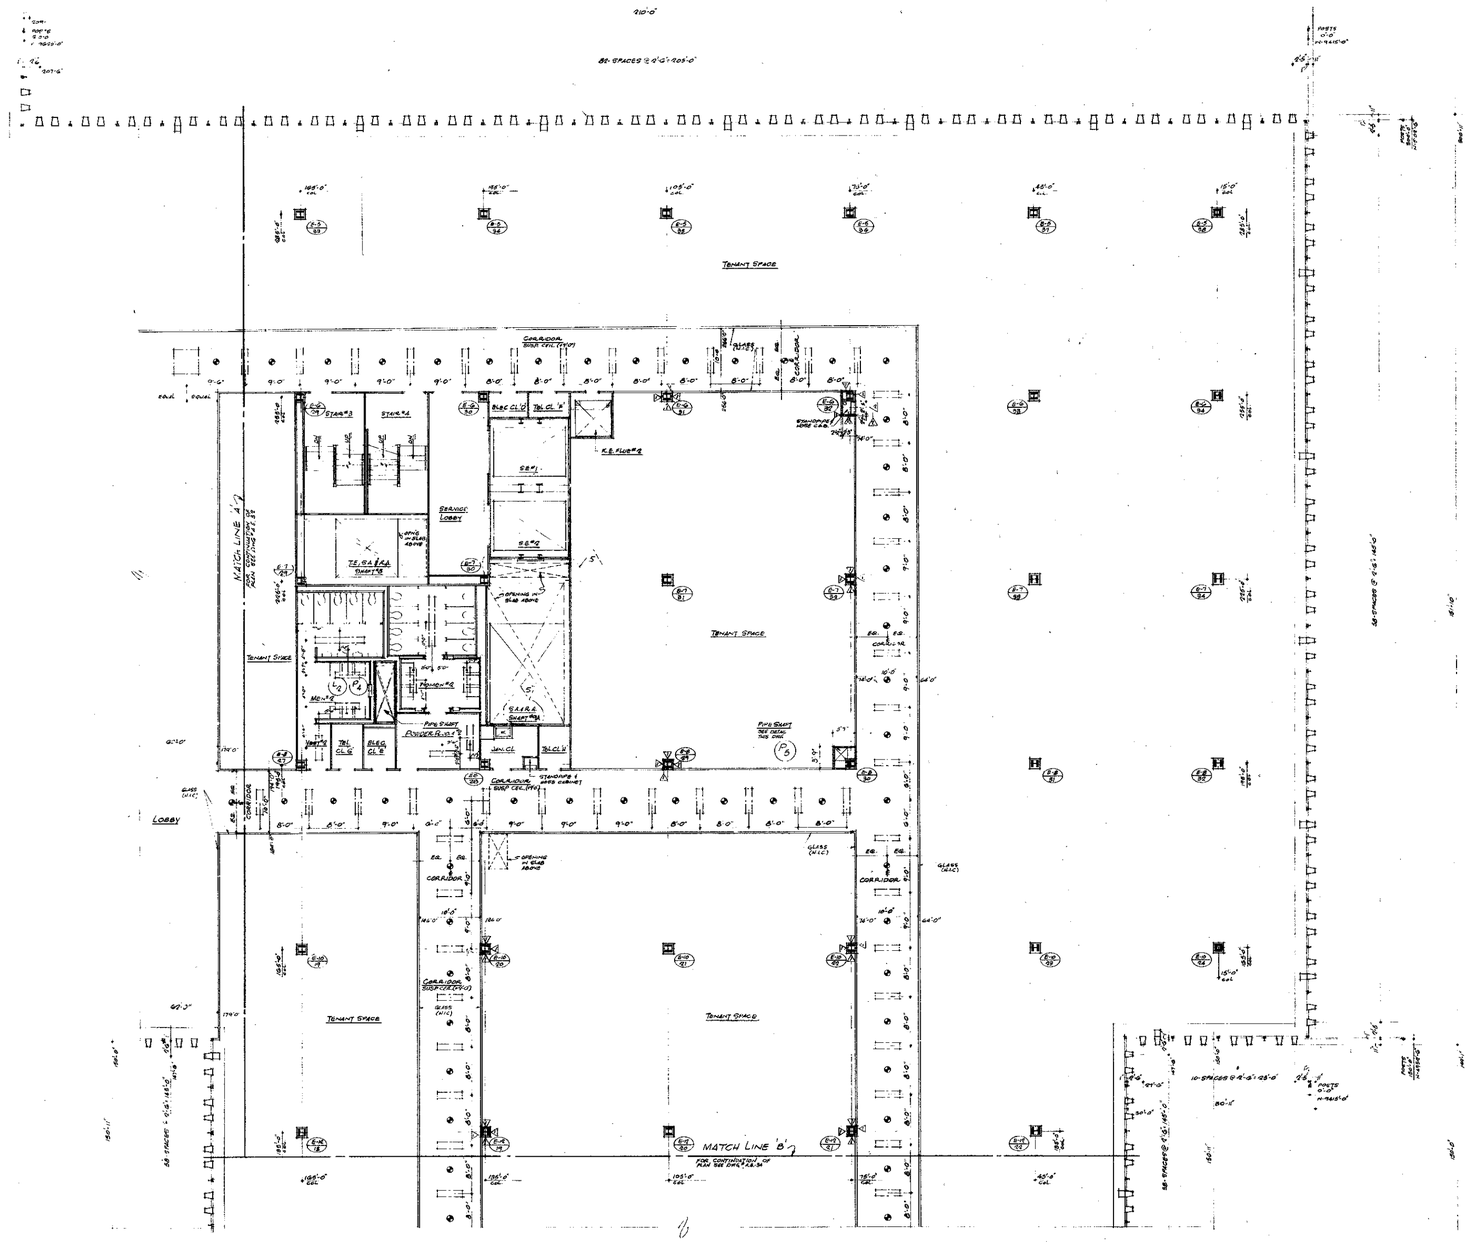


Notes

1. FOR GENERAL NOTES, KEY TO MATERIALS, ABBREVIATIONS, FINISH SCHEDULE, DOOR SCHEDULE & SCHEDULE OF DRAWINGS SEE DRAWINGS A-E-1 TO A-E-4.
2. FOR COMPLETE 4" SCALE CORE PLAN SEE DRAWING A-E-35.
3. ALL ELEVATIONS INDICATED THUS (+0'-0") ARE TAKEN IN RELATION TO FINISH FLOOR.
4. FOR ALL MECHANICAL & ELECTRICAL LAYOUTS SEE RESPECTIVE ENGINEERED DRAWINGS.
5. FOR TYPICAL STAIR DETAILS SEE DRAWINGS A-E-102.
6. ALL TRENCH HEADERS TO BE SURFACE MOUNTED AT UNDERSIDE OF SLAB FOR A WIDTH OF 4'-0" WITH A SPRAY-ON FIREPROOFING SEE ARCHITECTURAL SPECIFICATIONS FOR TYPE AND ELECTRICAL ENGINEERS & CONTRACTORS APPROVED SHOP DRAWINGS FOR LOCATION & EXTENT OF TRENCH HEADERS AND FIREPROOFING.
7. FINISHED FLOOR ELEVATION AND TOP OF SLAB ELEVATION ARE (-0'-0") UNLESS SHOWN OR NOTED
8. CANTS ARE REQUIRED ON ALL BEAM PROJECTIONS OVER 4" ACTUAL DIMENSION IN ELEVATOR SHAFTS AND SHALL BE MINIMUM 1/2" FROM HORIZONTAL SEE TYPICAL DETAILS.
9. CORRIDOR AND TOILET LIGHTING LAYOUTS ARE AS SHOWN, FOR ALL OTHER LIGHTING SEE ELECTRICAL DRAWINGS AND ARCHITECTURAL DETAILS.
10. FOR SITE AND SUB-DIVISION OF TENANT SPACE SEE TENANT ARCHITECTS DRAWINGS.
11. FOR FIREPROOFING OF ALL P.C. STANDING COLUMNS WITHIN PERIMETER WALLS NOT SHOWN OR NOTED ON THIS PLAN SEE CORE PLANS. PROVIDE SPRAY-ON TYPE FIREPROOFING ADJACENT COLUMNS AND FINISH WITH METAL STUDS AND ½" GYPSUM WALLBOARD. SEE TYPICAL DETAILS ON DRAWING # A-E-104
12. ALL PARTITIONS SHOWN DASHTENED ARE NOT INCLUDED IN THIS CONTRACT
13. EXTERIOR WALL DIMENSIONS ARE TO BE USED ONLY FOR LOCATION OF POST CENTERLINES AND FOR NUMBER OF WINDOW SPACES FOR SIZE OF MULLIONS AND OVERALL DIMENSIONS SEE APPROVED SHOP DRAWINGS.
14. SPRINKLER HEADS INDICATED THUS ⊕ ARE SPACED ON CENTER LINE OF CORRIDORS AND CENTERED EQUALLY BETWEEN LIGHT FIXTURES

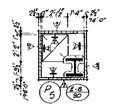

DETAIL OF PIPE SHAFT AT COL. E-6 / 30
SCALE 3/16"

RECEIVED
DEC 28 1990
LESLIE E. ROBERTSON ASSOCIATES
211 EAST 46TH ST., N.Y.C. 10017

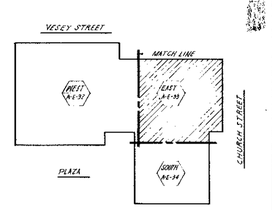

KEY PLAN

BULLETINS NOT DATED ARE IN THE PROCESS OF COMPLETION

CONTRACT TBD DRAWING dated 5-25-69

NO.	DATE	SUL. NO.	BY
—	—	—	—
1	6-8-70	E-87	L.J.
2	8-4-71	E-93	L.J.
3	9-6-70	E-19	D.G.
4	9-16-70	E-8	D.G.
5	12-9-71	E-1	D.G.

REVISIONS

APPROVED

CHIEF, PLANNING DIVISION

DATE

THE WORLD TRADE CENTER
THE PORT OF NEW YORK AUTHORITY

MINORU YAMASAKI & ASSOCIATES
MINORU YAMASAKI, ARCHITECT

EMERY ROTH & SONS
RICHARD ROTH, ARCHITECT

WORTHINGTON, SKILLING, HELLE & JACKSON
STRUCTURAL ENGINEERS

JAROS, BAUM & BOLLES
MECHANICAL ENGINEERS

JOSEPH R. LORING & ASSOCIATES
ELECTRICAL ENGINEERS

THE PORT OF NEW YORK AUTHORITY
PAVING, UTILITIES, FOUNDATIONS

TITLE: NORTHEAST PLAZA BUILDING
4TH FLOOR PLAN-EAST
TRADEMART FLOOR.

DRAWN	CHECKED
SCALE 1/8"=1'-0"	DATE 1-28-71
PROJECT NUMBER	SHEET OF
DRAWING NUMBER	A-E-33