

HE-34

NORTH

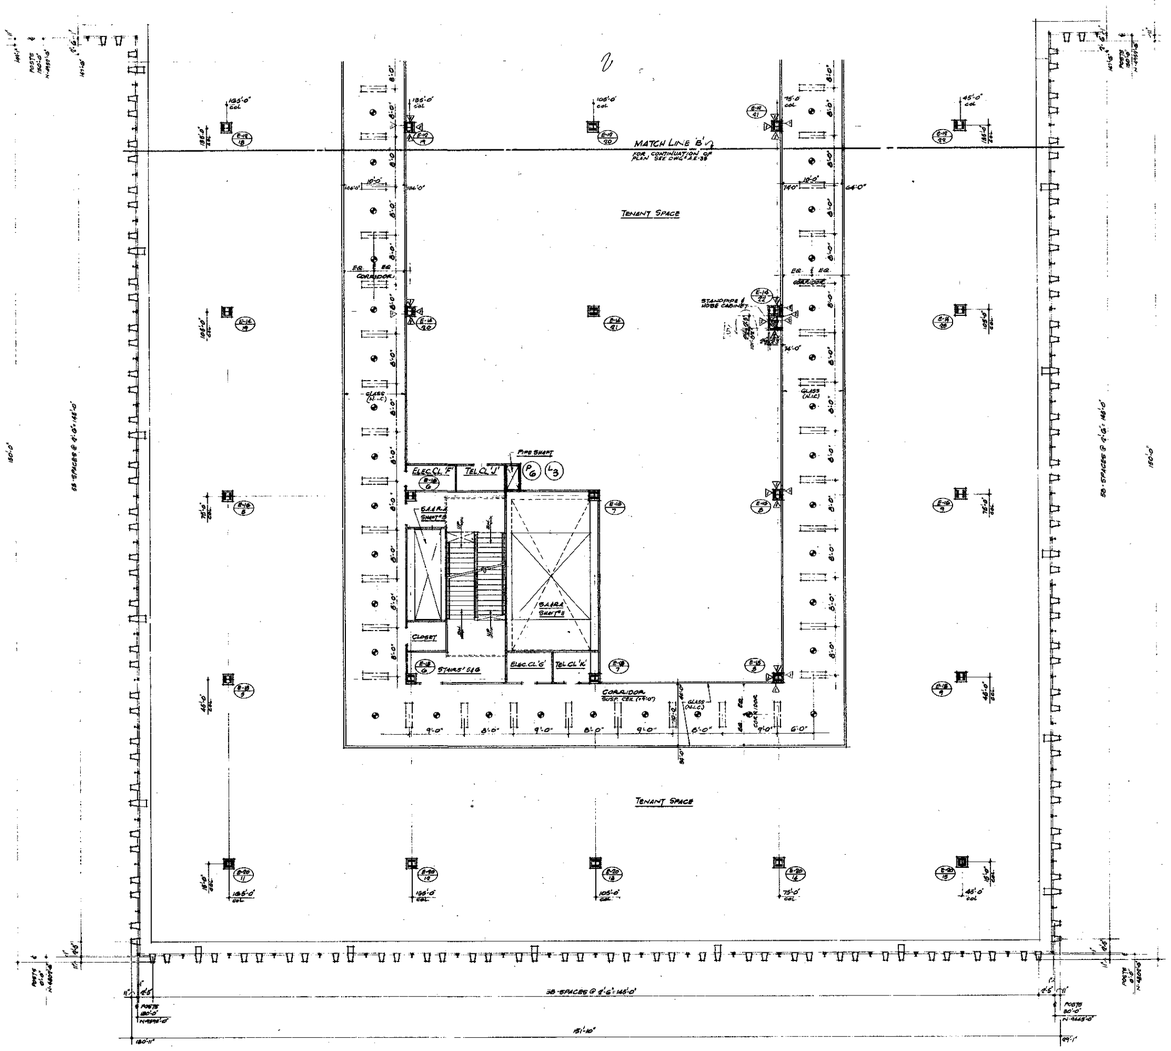


NOTES:

1. FOR GENERAL NOTES, KEY TO MATERIALS ABBREVIATIONS, ROOM SCHEDULE, SYMBOLS OF DRAWINGS SEE DRAWINGS # A-E-1 TO A-E-4
2. FOR CONCRETE 6" SCALE CORE PLAN SEE DRAWING # A-E-2B
3. ALL ELEVATIONS INDICATED THUS (+0'-0") ARE TAKEN IN RELATION TO FINISH FLOOR.
4. FOR ALL MECHANICAL & ELECTRICAL LAYOUTS SEE RESPECTIVE ENGINEERS DRAWINGS
5. FOR TYPICAL STEEL DETAILS SEE DRAWING # A-E-14A
6. ALL TRENCH HEADERS TO BE 1'-6" DEEP AT UNDERSIDE OF SLAB FOR A WIDTH OF 4'-0" WITH A DEPTH AS PER DRAWING SEE ARCHITECTURAL SPECIFICATIONS FOR TYPE AND ELECTRICAL ENGINEERS & CONTRACTORS MUST HOLD SHOP DRAWINGS FOR LOCATION & EXTENT OF TRENCH HEADERS & PREFABRICATING
7. FINISHED FLOOR ELEVATION AND TOP OF REAR ELEVATION ARE (+0'-0") UNLESS OTHERWISE SHOWN OR NOTED
8. CAUTS ARE REQUIRED ON ALL BEAM PROJECTIONS OVER 3" ACTUAL DIMENSIONS IN ELEVATOR, QUARTO AND SHALL BE MINIMUM 78° FROM HORIZONTAL. SEE TYPICAL DETAILS.
9. CORRIDOR & TOILET LIGHTING LAYOUTS ARE AS SHOWN FOR ALL OTHER LIGHTING SEE ELECTRICAL DRAWINGS AND ARCHITECTURAL DETAILS.
10. FOR DATA AND SUB-CIRCUIT OF TENANT SPACE SEE TENANT ARCHITECTS DRAWINGS
11. FOR FIREPROOFING OF ALL I-SIZE STEADING COLUMNS WITHIN PLANTER WALL NOT SHOWN OR NOTED ON THIS PLAN OR ON CORE PLANS, PROVIDE STRAP ON FIREPROOFING AROUND COLUMNS AND FINISH WITH METAL STUDS & 5/8" GYPSUM WALL BOARD. SEE TYP. W. DETAILS ON DRAWING # A-E-14A
12. ALL PARTITIONS SHOWN DASHED ARE NOT INCLUDED IN THIS CONTRACT.
13. EXTERIOR WALL DIMENSIONS ARE TO BE USED ONLY FOR LOCATION OF FACE OF COLUMNS AND R.A. NUMBER OF WINDOW SPACES FOR SIZE OF MULLIONS AND OVER ALL DIMENSIONS SEE APPROVED SHOP DRAWINGS.
14. SPRINKLER HEADS INDICATED THUS ⊕ ARE SPACED ON CENTERLINE OF CORRIDORS AND CENTERED EQUALLY BETWEEN LIGHT FIXTURES.

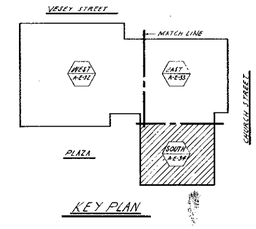


KEY PLAN

RECEIVED

DEC 2 8 1990

LESLIE E. ROBERTSON ASSOCIATES
211 EAST 46TH ST., N.Y.C. 10017

BULLETINS NOT DATED ARE IN THE PROCESS OF COMPLETION

CONTRACT BID DRAWING date 8-25-69

| NO. | DATE | BUL. NO. | BY | NO. | DATE | BUL. NO. | BY |
|---|---|---|---|---|---|---|---|
| | | | | 5 | 8-8-71 | E-28 | LM |
| | | | | 4 | 9-4-70 | E-19 | LM |
| | | | | 3 | 6-16-70 | E-7 | DMS |
| | | | | 2 | 4-15-70 | E-3 | DG |
| | | | | 1 | 11-25-69 | E-1 | DG |

REVISIONS

APPROVED

CHIEF, PLANNING DIVISION

DATE

THE WORLD TRADE CENTER
THE PORT OF NEW YORK AUTHORITY

MINORU YAMASAKI & ASSOCIATES
MINORU YAMASAKI, ARCHITECT

EMERY ROTH & SONS
RICHARD ROTH, ARCHITECT

WORTHINGTON, SKILLING, HELLE & JACKSON
STRUCTURAL ENGINEERS

JAROS, BAUM & BOLLES
MECHANICAL ENGINEERS

JOSEPH R. LORING & ASSOCIATES
ELECTRICAL ENGINEERS

THE PORT OF NEW YORK AUTHORITY
PAVING UTILITIES, FOUNDATIONS

TITLE: NORTHEAST PLAZA BUILDING
4TH FLOOR PLAN-SOUTH
TRADEMART FLOOR

| | | | |
|---|---|---|---|
| DRAWN | | CHECKED | |
| SCALE | 1/8"=1'-0" | DATE | 7-28-69 |
| PROJECT NUMBER | | SHEET | OF |
| DRAWING NUMBER | A-E-34 | | |