




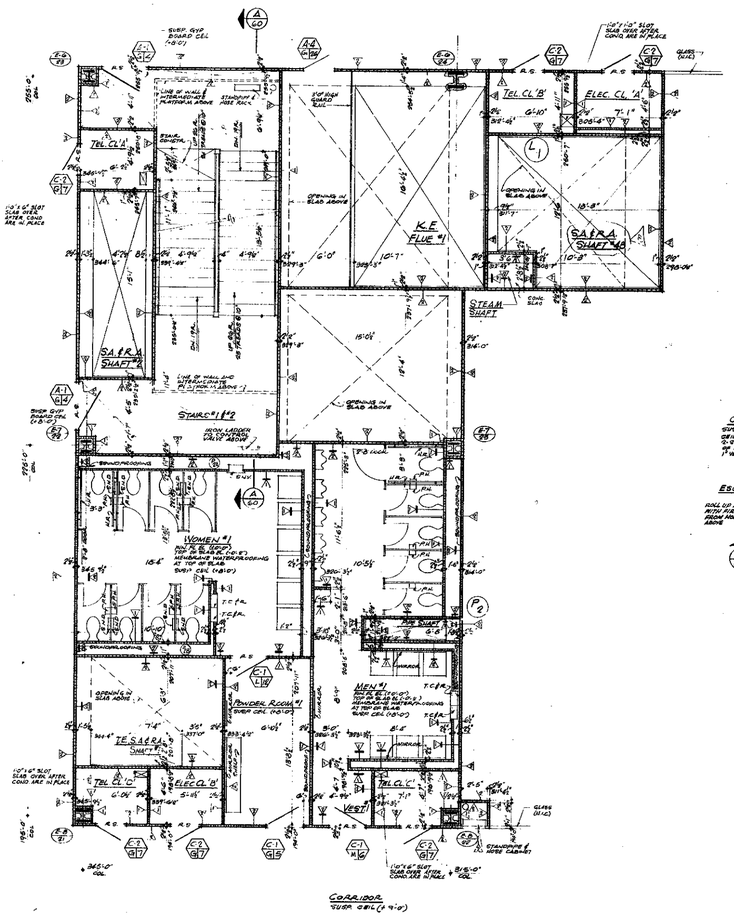


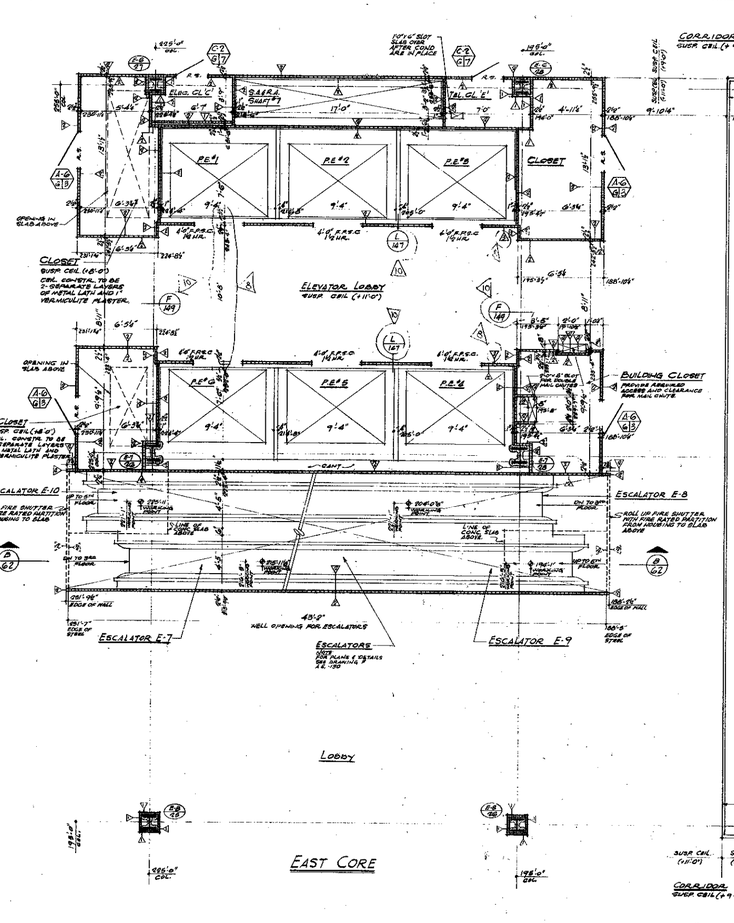


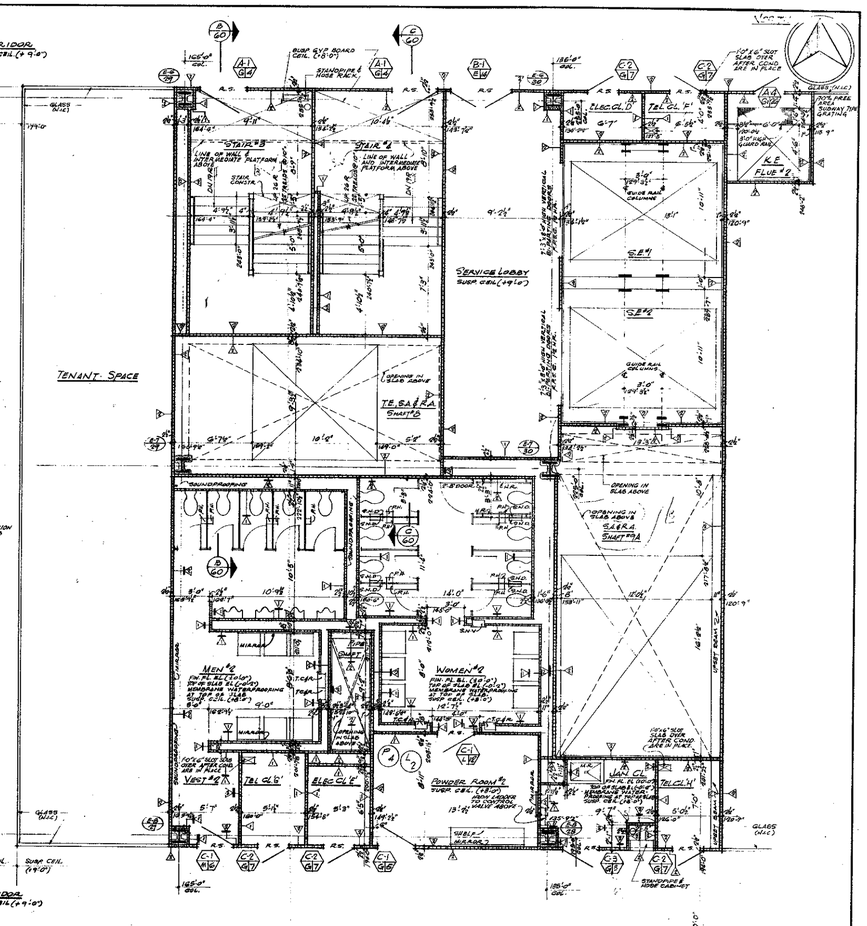


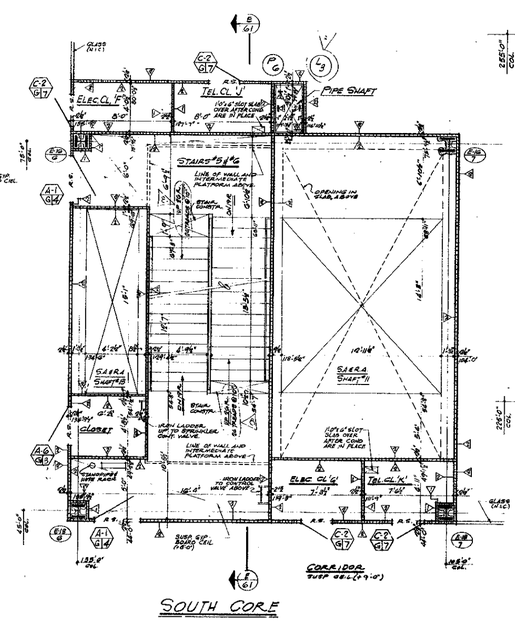

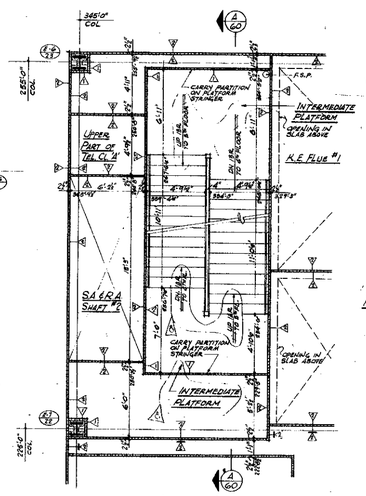

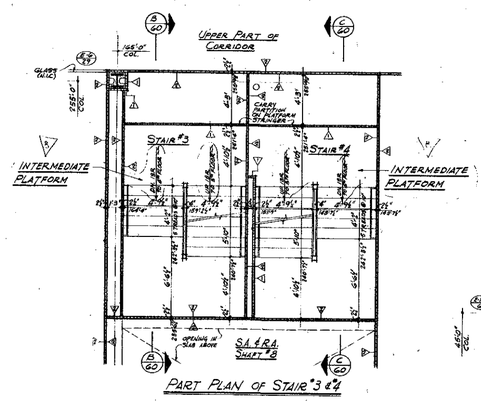

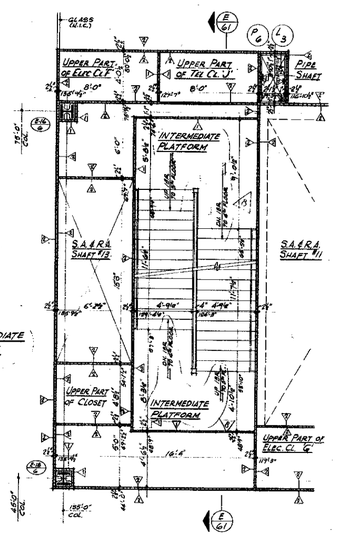

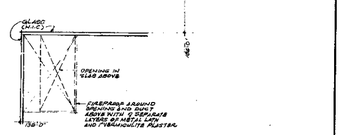

NOTES

1. FOR GENERAL NOTES, KEY TO MATERIALS, ABBREVIATIONS, FINISH SCHEDULE, DOOR SCHEDULE AND TOILET ROOM ACCESSORIES SEE DRAWING "A-E-10 SERIES".
2. FOR LOCATION OF DRAWING SEE DRAWING "A-E-10 SERIES".
3. ALL ELEVATIONS INDICATED THUS (+0'-0") ARE TAKEN IN RELATION TO FINISH FLOOR.
4. FOR ALL MECHANICAL AND ELECTRICAL LAYOUTS SEE RESPECTIVE ENGINEERS' DWGS.
5. FOR TYPICAL STAIR DETAILS AND SECTIONS SEE DRAWINGS "A-E-14 SERIES".
6. ALL TRENCH HEADERS TO BE FIREPROOFED AT UNDERSIDE OF SLAB FOR A WIDTH OF 6'-0" WITH A RATING OF TYPE FIREPROOFING. SEE ARCHITECTURAL SPECIFICATIONS FOR TYPE AND ELECTRICAL ENGINEERS AND CONTRACTORS APPROVED SHOP DRAWINGS FOR LOCATION AND EXTENT OF TRENCH HEADERS AND FIREPROOFING.
7. FINISHED FLOOR ELEVATION AND TOP OF SLAB ELEVATION ARE (3/4" ±) UNLESS OTHERWISE SHOWN OR NOTED.
8. CANTS ARE REQUIRED ON ALL BEAM PROJECTIONS OVER 3" ACTUAL DIMENSION AT ELEVATOR SHAFTS AND SHALL BE MINIMUM 78° FROM HORIZONTAL. SEE TYPICAL DETAILS.
9. FOR CORRIDOR AND TOILET FINISHES, LAYOUTS, SEE 1/8" SCALE FLOOR PLANS.
10. FOR EXITS AND SUBDIVISION OF TENANT SPACES SEE TENANT ARCHITECTS DRAWINGS.
11. ALL PARTITIONS SHOWN UNDISTURBED ARE NOT INCLUDED IN THIS CONTRACT.
12. FOR PARTITION, BEAM AND COLUMN FIREPROOFING CONSTRUCTION DETAILS SEE DRAWING "A-E-141".

RECEIVED
DEC 28 1990
LESLIE E. ROBERTSON ASSOCIATES
211 EAST 46TH ST., N.Y.C. 10017

CONTRACT BID DRAWING date 8-23-68

BUILDINGS NOT DATED ARE IN THE PROCESS OF COMPLETION

NO.	DATE	SUB. NO.	BY	REVISIONS
1		E-926	H.K.	
2	2-28-72	E-68	L.J.	
3		E-87	L.J.	
4	3-8-71	E-95	L.J.	
5	10-6-71	E-95	L.J.	
6	5-4-71	E-96	L.J.	
7	5-22-70	E-10	D.G.	
8	6-16-70	E-6	D.G.	
9	6-16-70	E-7	D.G.	
10	11-25-69	E-1	D.G.	

APPROVED
CHIEF, PLANNING DIVISION
DATE

THE WORLD TRADE CENTER

THE PORT OF NEW YORK AUTHORITY

MINORU YAMASAKI & ASSOCIATES
MINORU YAMASAKI, ARCHITECT

EMERY ROTH & SONS
RICHARD ROTH, ARCHITECT

WORTHINGTON, SKILLING, HELLE & JACKSON
STRUCTURAL ENGINEERS

JAROS, BAUM & BOLLES
MECHANICAL ENGINEERS

JOSEPH R. LORING & ASSOCIATES
ELECTRICAL ENGINEERS

THE PORT OF NEW YORK AUTHORITY
PAVING UTILITIES, FOUNDATIONS

1/4"=1'-0" 0 1' 2' 3' 4' 8' 12'

TITLE
NORTHEAST PLAZA BUILDING
4TH FLOOR CORE PLANS
TRADE MART FLOOR

DRAWN		CHECKED	
SCALE	1/4"=1'-0"	DATE	7-18-69
PROJECT NUMBER		SHEET	OF
DRAWING NUMBER	A-E-35		