

AE 38


NORTH

NOTES:
1- FOR GENERAL NOTES, KEY TO MATERIALS, ABBREVIATIONS, FINISH SCHEDULE, DOOR SCHEDULE & SCHEDULE OF DRAWINGS SEE DRAWINGS A.E-1 TO A.E-4
2- FOR CONCRETE 'C' SCALE CORE PLAN SEE DRAWINGS A.E-10
3- ALL ELEVATIONS INDICATED THUS (10'-0") ARE TAKEN IN RELATION TO FINISH FLOOR.
4- FOR ALL MECHANICAL & ELECTRICAL LAYOUTS SEE RESPECTIVE ENGINEERS DRAWINGS.
5- FOR TYPICAL STEEL OBSTACLE SEE DRAWING " A.E-16.5
6- ALL TRENCH HEADERS TO BE FIREPROOFED AT UNDERSIDE OF SLAB FOR A WIDTH OF 2'-6" WITH A SPRAY-ON FIREPROOFING. SEE ARCHITECTURAL SPECIFICATIONS FOR TYPE AND ELECTRICAL ENGINEERS & CONTRACTORS APPROVED SHOP DRAWINGS FOR LOCATION & EXTENT OF TRENCH HEADERS AND FIREPROOFING
7- FINISHED FLOOR ELEVATION AND TOP OF SLAB ELEVATION ARE (10'-0") UNLESS OTHERWISE SHOWN OR NOTED.
8- CHUTES ARE REQUIRED ON ALL FLOOR PENETRATIONS OVER 8" ACTIVE DIMENSION IN ELEVATOR SHAFTS AND SHALL BE MINIMUM 15° FROM HORIZONTAL. SEE TYPICAL DETAILS.
9- CORRIDOR AND TYPICAL LIGHTING LAYOUTS ARE AS SHOWN. FOR ALL OTHER LIGHTING SEE ELECTRICAL DRAWINGS AND ARCHITECTURAL DETAILS
10- FOR ENTRY AND SUB-DIVISION OF TENANT SPACE SEE TENANT ARCHITECTS DRAWINGS.
11- FOR FIREPROOFING OF ALL FREE STANDING COLUMNS WITHIN PERIMETER WALL NOT SHOWN ON THIS PLAN OR ON CORE PLAN, PROVIDE SPRAY-ON TYPE FIREPROOFING AROUND COLUMNS AND FINISH WITH METAL STUD AND ⅝" GYPSUM WALLBOARD SEE TYPICAL DETAIL ON DRAWING A.E-16.5
12- ALL PARTITIONS SHOWN UNFINISHED ARE NOT INCLUDED IN THIS CONTRACT
13- EXTERIOR WALL DIMENSIONS ARE TO BE USED ONLY FOR LOCATION OF PIER CENTERLINES AND NOT NUMBER OF WINDOW SPACES. FOR SIZE OF MULLIONS AND OVERALL DIMENSIONS SEE APPROVED SHOP DRAWINGS.

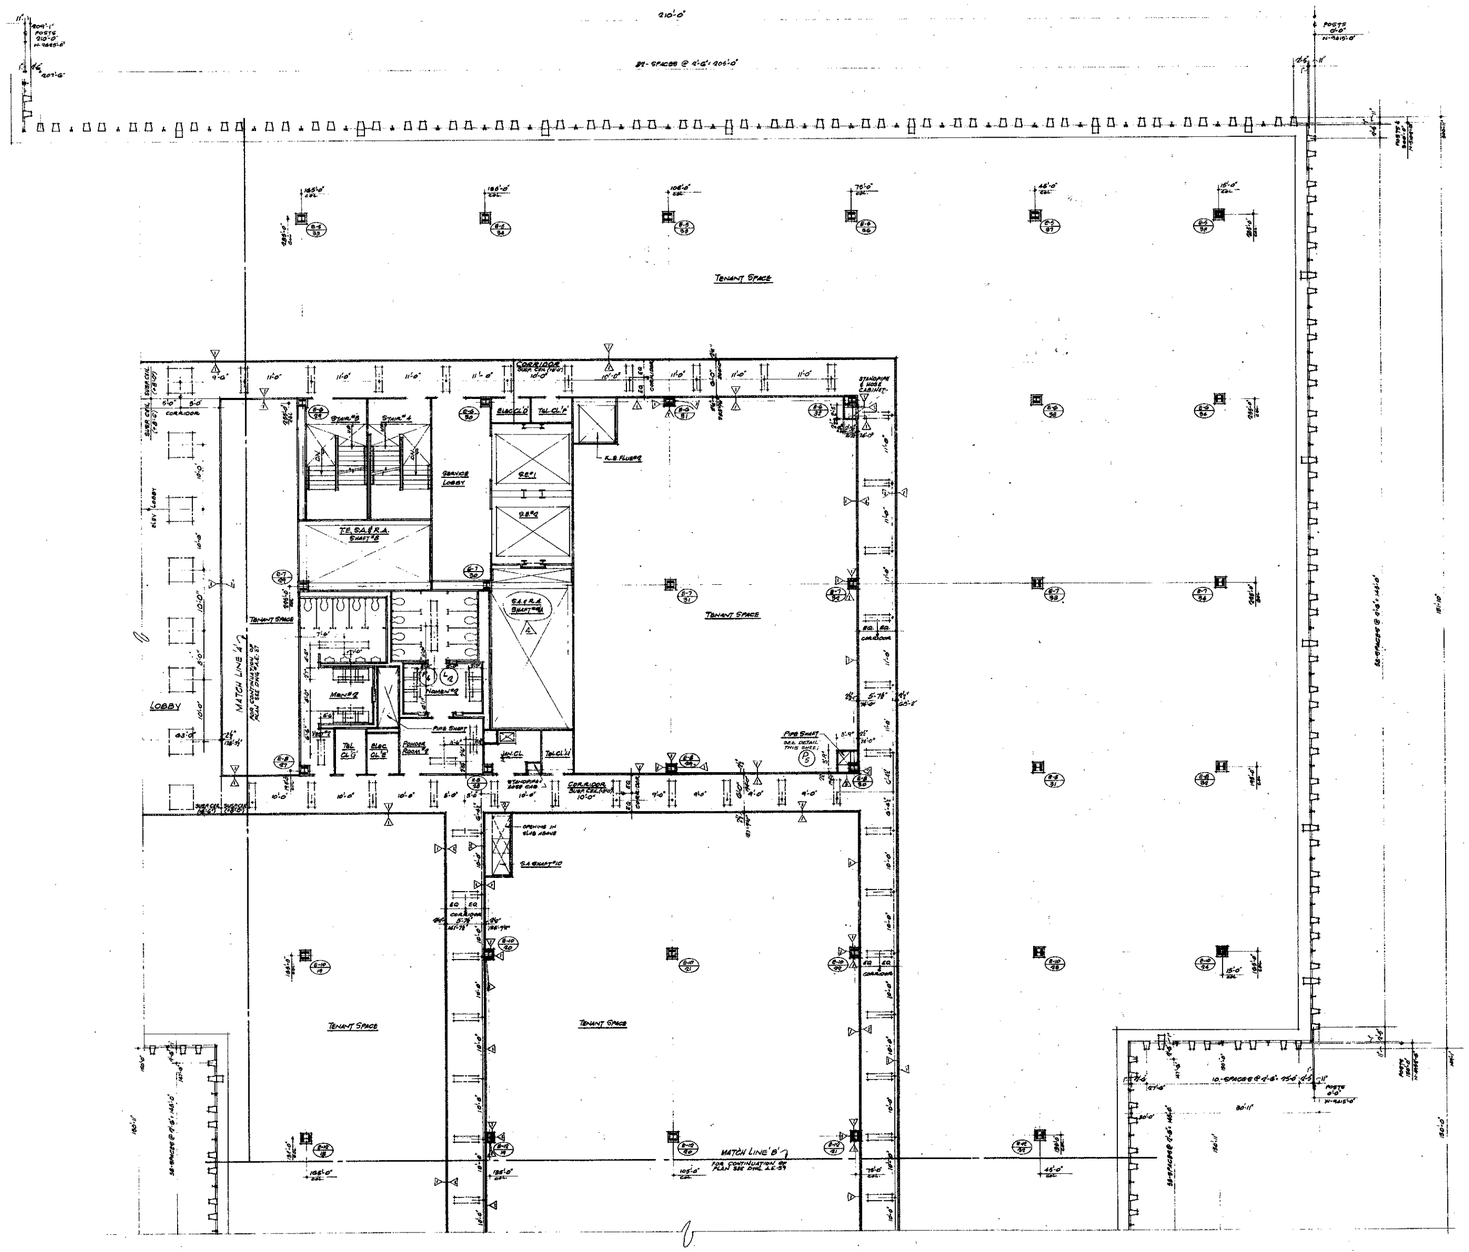

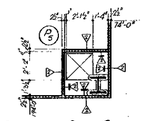

DETAIL OF PIPE SHAFT AT COLUMN (3/56)
4" = 1'-0"

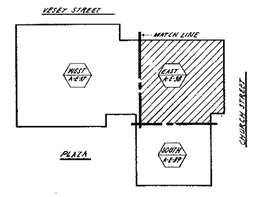

KEY PLAN

RECEIVED
DEC 2 8 1990
LESLIE E. ... ASSOCIATES
211 EAST 46TH ST., N.Y.C. 10017

BULLETINS NOT DATED ARE IN THE PROCESS OF COMPLETION

CONTRACTS BOOK DRAWING "A" dtd. 8-25-69

NO.	DATE	SUB. NO.	BY
REVISIONS			
1	10-7-71	E-66	L.J.
2	8-27	E-87	L.J.
3	5-6-71	E-98	L.J.
4	1-18-72	E-8	DG
5	11-28-69	E-1	DG

APPROVED
CHIEF, PLANNING DIVISION
DATE

THE WORLD TRADE CENTER
THE PORT OF NEW YORK AUTHORITY

MINORU YAMASAKI & ASSOCIATES — MINORU YAMASAKI, ARCHITECT
EMERY ROTH & SONS — RICHARD ROTH, ARCHITECT
WORTHINGTON, SKILLING, HELLE & JACKSON — STRUCTURAL ENGINEERS
JAROS, BAUM & BOLLES — MECHANICAL ENGINEERS
JOSEPH R. LORING & ASSOCIATES — ELECTRICAL ENGINEERS
THE PORT OF NEW YORK AUTHORITY — PAVING UTILITIES, FOUNDATIONS

TITLE: NORTHEAST PLAZA BUILDING
5TH FLOOR PLAN - EAST
OFFICE FLOOR

DRAWN		CHECKED	
SCALE	1/8"-1'-0"	DATE	7-28-69
PROJECT NUMBER		SHEET	OF
DRAWING NUMBER	A·E·38		