

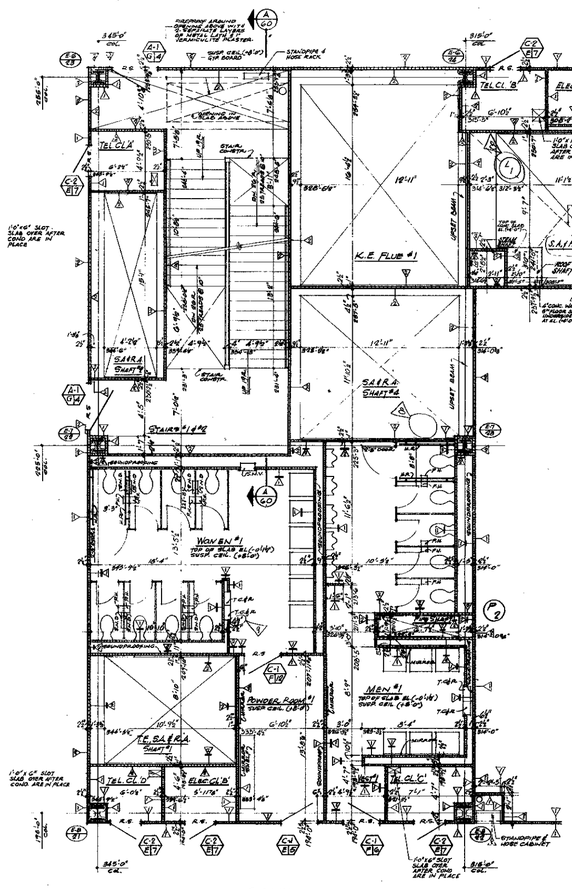


WEST CORE

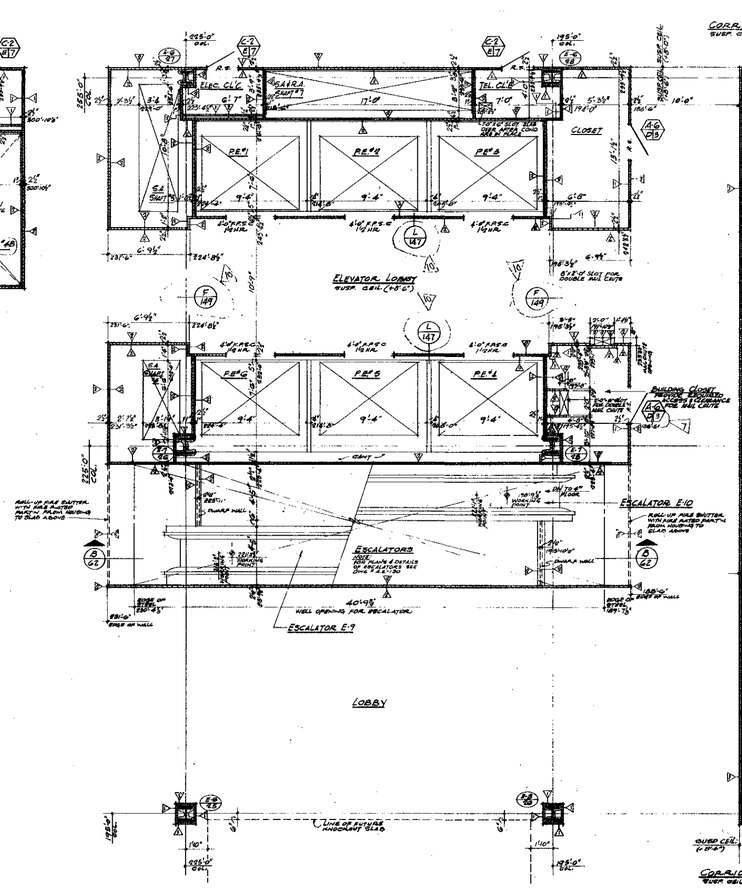

EAST CORE

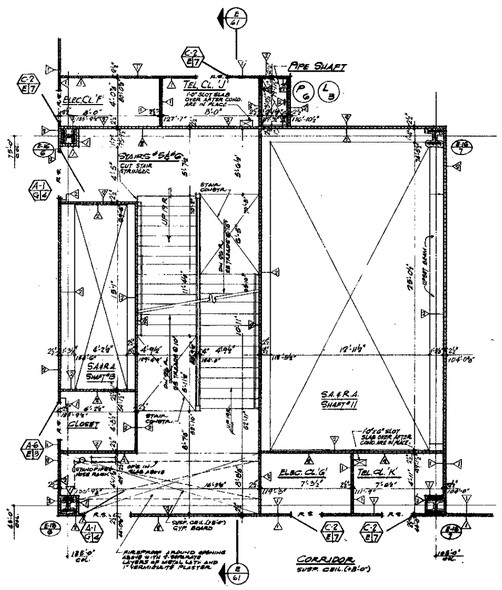

SOUTH CORE

NORTH

Notes

1- FOR GENERAL NOTES, KEY TO MATERIALS, ABBREVIATIONS, FINISH SCHEDULE, DOOR SCHEDULE AND SCHEDULE OF DRAWINGS SEE DRAWING "A.E.-1 TO A.E.-5.
2- FOR COMPLETE "G" SCALE FLOOR PLANS SEE DRAWINGS "A.E.-11 TO A.E.-21
3- ALL ELEVATIONS INDICATED THUS (+0'-0") ARE TAKEN IN RELATION TO FINISH FLOOR.
4- FOR ALL MECHANICAL AND ELECTRICAL LAYOUTS SEE RESPECTIVE ENGINEERS DWGS.
5- FOR TYPICAL STAIR DETAILS AND SECTIONS SEE DRAWINGS "A.E.-146
6- ALL TRENCH HEADERS TO BE FURRED-OUT AT UNDERSIDE OF SLAB FOR A WIDTH OF 6'-0" WITH A SPRAY-ON TYPE FIREPROOFING. SEE ARCHITECTURAL SPECIFICATIONS FOR TYPE AND ELECTRICAL ENGINEERS AND CONTRACTORS APPROVED THEIR DRAWINGS FOR LOCATION AND EXTENT OF TRENCH HEADERS AND FIREPROOFING.
7- FINISHED FLOOR ELEVATION AND TOP OF SLAB ELEVATION ARE (+0'-0") UNLESS OTHERWISE SHOWN OR NOTED
8- WHERE NO SUSPENDED CEILINGS ARE CALLED FOR, SUCH AS IN CLOSETS, STAIR LANDINGS, ETC. BOTTOM ELEVATION OF ALL PIPING AND DUCTWORK, SHALL BE MAINTAINED AT 1'-8" TO PROVIDE FOR FUTURE CEILING INSTALLATION.
9- CANTS ARE REQUIRED ON ALL BEAM PROJECTIONS OVER 2" ACTUAL DIMENSION IN ELEC SHAFTS AND SHALL BE MINIMUM 75° FROM HORIZONTAL SEE TYPICAL DETAILS
10- FOR CORRIDOR AND TOILET LIGHTING LAYOUTS SEE "G" SCALE FLOOR PLANS.
11- FOR EXITS AND SUB-DIVISION OF TENANT SPACE SEE TENANT ARCHITECTS DRAWINGS.
12- ALL PARTITIONS SHOWN UNLISTICHED ARE NOT INCLUDED IN THIS CONTRACT.
13- FOR PARTITION, BEAM AND COLUMN FIREPROOFING CONSTRUCTION DETAILS SEE DRAWING "A.E.-142.

RECEIVED
DEC 2 8 1990
LESLIE E. ROBERTSON ASSOCIATES
211 EAST 43rd ST., N.Y.C. 10017

1/4"=1'-0" 0 1' 2' 3' 4' 8' 12'

BULLETINS NOT DATED ARE IN THE PROCESS OF COMPLETION

CONTRACT BID DRAWING date 8-31-67

NO.	DATE	BUL. NO.	BY
1		E-12B	H.K.
2	2-28-72	E-4E	L.H.
3		E-8T	L.H.
4	10-6-71	E-9S	L.H.
5	3-4-71	E-9S	L.H.
6	7-24-70	E-16	A.H.
7	5-29-70	E-10	D.G.
8	4-15-70	E-5	D.G.
9	4-15-70	E-7	D.G.
10	11-20-69	E-1	L.L.C.

REVISIONS

APPROVED

CHIEF, PLANNING DIVISION

DATE

REGISTERED ARCHITECT STATE OF NEW YORK

THE WORLD TRADE CENTER
THE PORT OF NEW YORK AUTHORITY

MINORU YAMASAKI & ASSOCIATES — MINORU YAMASAKI, ARCHITECT
EMERY ROTH & SONS — RICHARD ROTH, ARCHITECT
WORTHINGTON, SKILLING, HELLE & JACKSON — STRUCTURAL ENGINEERS
JAROS, BAUM & BOLLES — MECHANICAL ENGINEERS
JOSEPH R. LORING & ASSOCIATES — ELECTRICAL ENGINEERS
THE PORT OF NEW YORK AUTHORITY — PAVING UTILITIES, FOUNDATIONS

TITLE: NORTHEAST PLAZA BUILDING
5TH FLOOR CORE PLANS
OFFICE FLOOR

DRAWN		CHECKED	
SCALE	1/4"=1'-0"	DATE	7-18-69
PROJECT NUMBER		SHEET	OF
DRAWING NUMBER	A-E-40		