

AE-42

NORTH


NOTES:

1. FOR GENERAL NOTES, KEY TO MATERIALS, ABBREVIATIONS, FINISH SCHEDULE, DOOR SCHEDULE & SCHEDULE OF DRAWINGS, SEE DRAWING "A.E-1 TO A.E-4
2. FOR COMPLETE 6" SCALE CORE PLAN, SEE DRAWING" A.E-45
3. ALL ELEVATIONS INDICATED THUS (10'-0") ARE TAKEN IN RELATION TO FINISH FLOOR.
4. FOR ALL MECHANICAL & ELECTRICAL LAYOUTS SEE RESPECTIVE ENGINEER DWGS.
5. FOR TYPICAL STAIR DETAILS SEE DRAWING" A.E-14G
6. ALL TRENCH HEADERS TO BE APPROVED AT UNDERSIDE OF SLAB FOR A WIDTH OF 6'-0" WITH A SPRAY-ON FIREPROOFING, SEE ARCHITECTURAL SPECIFICATIONS FOR TYPE AND ELECTRICAL ENGINEERS & CONTRACTORS APPROVED SHOP DRAWINGS FOR LOCATION & EXTENT OF TRENCH HEADERS AND FIREPROOFING
7. FINISHED FLOOR ELEVATION AND TOP OF SLAB ELEVATION ARE (10'-0") UNLESS OTHERWISE SHOWN OR NOTED
8. CANTS ARE ASSUMED ON ALL BEAM PROJECTIONS OVER 6" ACTUAL DIMENSION IN ELEVATOR SHAFTS AND SHALL BE MINIMUM 12" FROM HORIZONTAL. SEE TYPICAL DETAILS.
9. CORRIDOR AND TOILET LIGHTING LAYOUTS ARE AS SHOWN, FOR ALL OTHER LIGHTING SEE ELECTRICAL DRAWINGS AND ARCHITECTURAL DETAILS
10. FOR, SHOP AND SUB-DIVISION OF TENANT SPACES SEE TENANT ARCHITECTS DRAWINGS
11. FOR FURRING OF ALL "ARC" STANDING COLUMNS WITHIN PERIMETER WALL NOT SHOWN OR NOTED ON 1/4" = 1'-0" OR SM CORE PLANS. "FURRING" SHALL BE TYPE XW FURRING AROUND COLUMNS AND FINISH WITH METAL STUDS AND 5/8" GYPSUM WALL BOARD. SEE TYPICAL DETAILS ON DRAWING # A.E-14A
12. ALL PARTITIONS SHOWN UNFINISHED ARE NOT INCLUDED IN THIS CONTRACT
13. EXTERIOR WALL DIMENSIONS ARE TO BE USED ONLY FOR LAYOUT ON PART CENTERLINES AND FOR MINOR OR MINIMUM SPACES. FOR SIZE OF OPENINGS AND OVERALL DIMENSIONS SEE APPROVED SHOP DRAWINGS

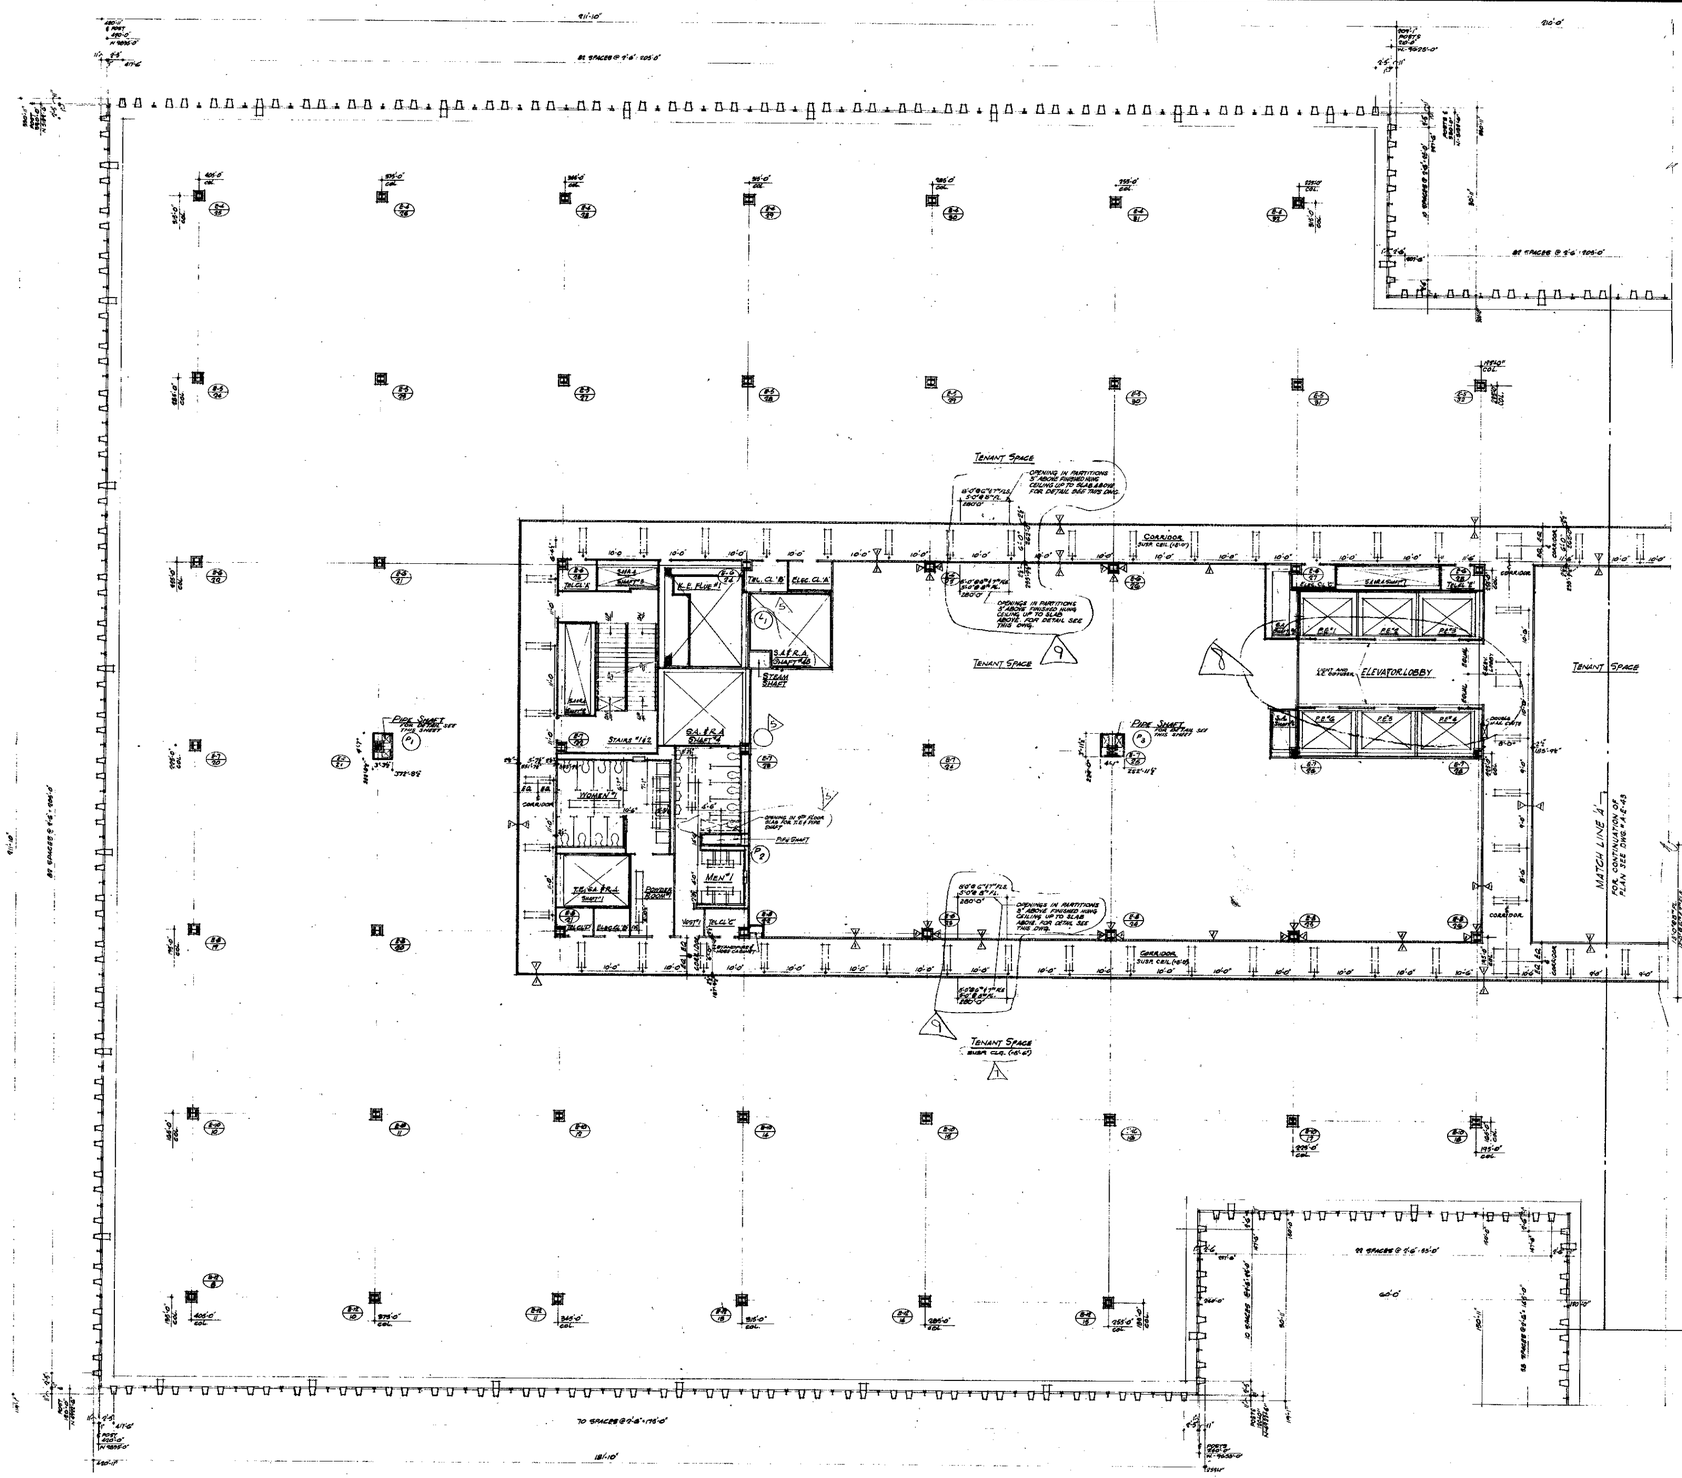


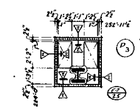


DETAIL OF PIPE SHAFT AT COLUMN
SCALE: 6" = 1'-0"

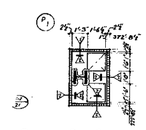

DETAIL OF PIPE SHAFT AT COLUMN
SCALE: 6" = 1'-0"

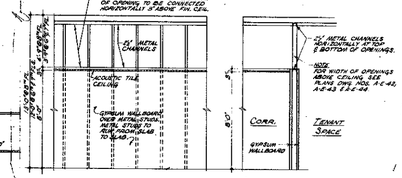

DETAIL OF OPENING IN CORRIDOR PARTITION

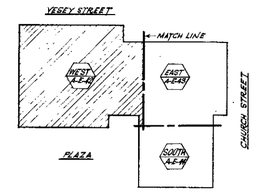

KEY PLAN

RECEIVED
DEC 2 8 1990

LESLIE E. ROBERTSON ASSOCIATES
211 EAST 46th ST., N.Y.C. 10017

BULLETINS NOT DATED ARE IN THE PROCESS OF COMPLETION

NO.	DATE	BUL. NO.	BY
		8-105	L.C.
2	2-19-76	E-83	L.C.
3	7-12-72	E-92	L.W.
4	10-7-71	E-98	L.W.
5		E-97	L.W.
6	3-4-71	E-95	L.W.
7	4-15-70	E-7	P.G.
8	4-15-70	E-3	P.G.
9	11-28-69	E-1	P.G.

CONTRACT BID DRAWING date 8-25-69

REVISIONS

APPROVED
CHIEF, PLANNING DIVISION
DATE

REGISTERED ARCHITECT STATE OF NEW YORK

THE WORLD TRADE CENTER
THE PORT OF NEW YORK AUTHORITY

MINORU YAMASAKI & ASSOCIATES
MINORU YAMASAKI, ARCHITECT

WORTHINGTON, SKELLING, HELLE & JACKSON
STRUCTURAL ENGINEERS

JOSEPH R. LORING & ASSOCIATES
ELECTRICAL ENGINEERS

EMERY ROTH & SONS
RICHARD ROTH, ARCHITECT

JAROS, BAUM & BOLLES
MECHANICAL ENGINEERS

THE PORT OF NEW YORK AUTHORITY
PAVING UTILITIES, FOUNDATIONS

TITLE: NORTHEAST PLAZA BUILDING
6TH, 7TH, & 8TH FLOOR PLAN-WEST
OFFICE FLOOR

DRAWN		CHECKED	
SCALE	1/8"=1'-0"	DATE	7-28-71
PROJECT NUMBER		SHEET	OF
DRAWING NUMBER	A·E·42		