


AE-4.3

NORTH


NOTES:
1. FOR GENERAL NOTES, KEY TO MATERIALS, ABBREVIATIONS, FINISH SCHEDULE, DOOR SCHEDULE & SCHEDULE OF DRAWINGS SEE DRAWINGS A-E-1 TO A-E-4
2. FOR CONCRETE 8" SLAB & CORE PLAN, SEE DRAWING A-E-4.5
3. ALL ELEVATIONS INDICATED (WHERE APPLICABLE) ARE TAKEN IN RELATION TO FINISH FLOOR.
4. FOR ALL MECHANICAL & ELECTRICAL LAYOUTS SEE RESPECTIVE ENGINEERS DRAWINGS.
5. FOR TYPICAL STAIR DETAILS SEE DRAWINGS A-E-5.1 & 5.2
6. ALL TRENCH HEADERS TO BE FIREPROOFED AT UNDERSIDE OF SLAB FOR A WIDTH OF 1'-0" WITH A SPRAY-ON FIREPROOFING SEE ARCHITECTURAL SPECIFICATIONS FOR TYPE AND ELECTRICAL ENGINEERS & CONTRACTORS APPROVED SHOP DRAWINGS FOR LOCATION & EXTENT OF TRENCH HEADERS AND FIREPROOFING.
7. FINISHED FLOOR ELEVATION AND TOP OF SLAB ELEVATION ARE (+0'-0") UNLESS OTHERWISE SHOWN OR NOTED.
8. CANT'S ARE ASSUMED ON ALL BEAM PROJECTIONS OVER 3" ACTUAL DIMENSION IN ELEVATOR, SHAFTS AND SHALL BE MINIMUM 75° FROM HORIZONTAL. SEE TYPICAL DETAILS.
9. CORRIDOR AND TOILET LIGHTING LAYOUTS ARE AS SHOWN FOR ALL OTHER LIGHTING SEE ELECTRICAL DRAWINGS AND ARCHITECTURAL DETAILS.
10. FOR EXIT'S AND SUB-DIVISION OF TENANT SPACE SEE TENANT ARCHITECTS DRAWINGS.
11. FOR PARTITIONS OF ALL FREE STANDING CEILING HIGH TENANTS WALL NOT SHOWN OR LISTED ON THIS PLAN OR BE LINE PLANS. MAY BE 3 5/8" OR TYPE PARTITIONING. BRACED CEILINGS AND FURR'D WITH METAL STUDS AND ½" GYPSUM WALLBOARD. SEE TYPICAL DETAILS ON DRAWING A-E-1.4 & 1.4A
12. ALL PARTITIONS SHOWN UNFURNISHED ARE NOT INCLUDED IN THIS CONTRACT
13. EXTERIOR WALL DIMENSIONS ARE TO BE USED ONLY FOR LOCATION OF POST CENTERLINES AND FOR HEADER OR WINDOW SPACES. MAY BE OFF ON MULLIONS AND OVER ALL DIMENSIONS SEE APPROVED SHOP DRAWINGS.

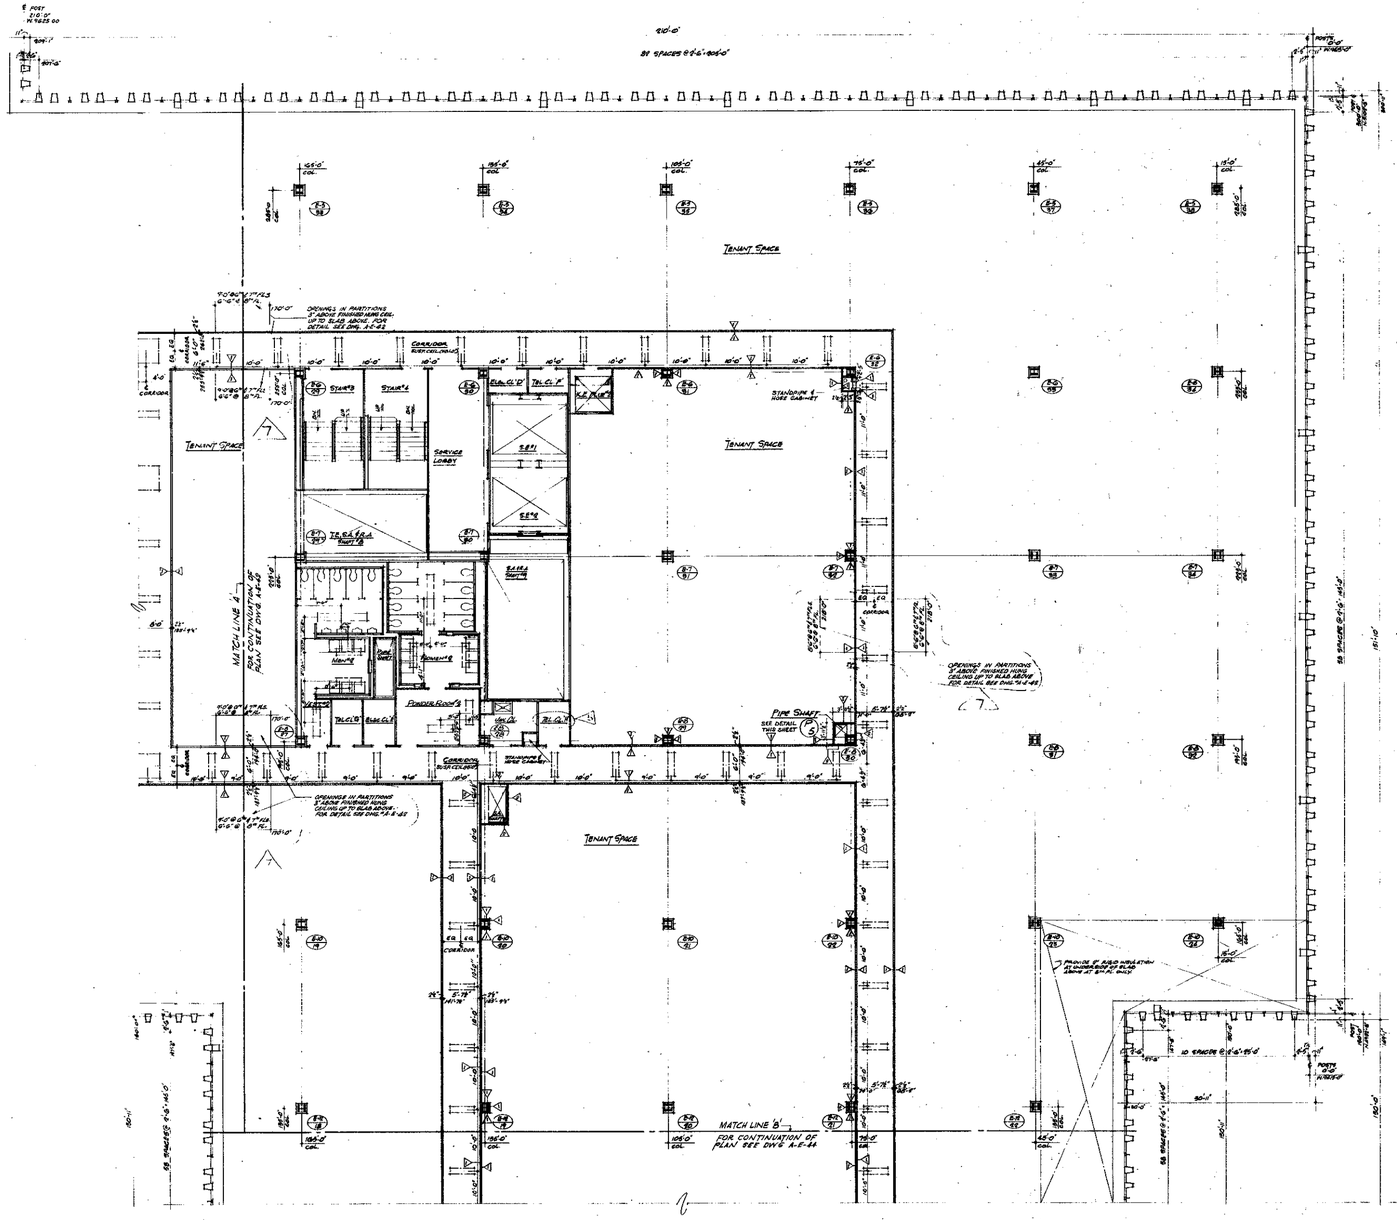

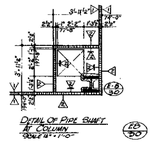

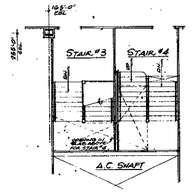

PART PLAN 8TH FL

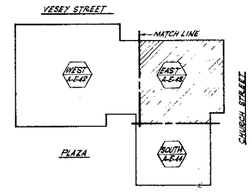

KEY PLAN

RECEIVED
DEC 28 1990
LESLIE E. ROBERTSON ASSOCIATES
211 EAST 43rd ST., N.Y.C. 10017

BULLETINS NOT DATED ARE IN THE PROCESS OF COMPLETION

CONTRACT BID DRAWING date 8-23-68

NO.	DATE	BUL. NO.	BY
1		—	—
2		8-103	L.C.
3	10-7-71	E-68	L.A.
4		E-87	L.A.
5	3-6-71	E-96	L.A.
6	5-22-70	E-10	D.G.
7	4-15-70	E-3	D.G.
8	11-28-69	E-1	D.G.

REVISIONS

APPROVED
CHIEF, PLANNING DIVISION
DATE

THE WORLD TRADE CENTER
THE PORT OF NEW YORK AUTHORITY

MINORU YAMASAKI & ASSOCIATES
MINORU YAMASAKI, ARCHITECT

EMERY ROTH & SONS
RICHARD ROTH, ARCHITECT

WORTHINGTON, SKILLING, HELLE & JACKSON
STRUCTURAL ENGINEERS

JAROS, BAUM & BOLLES
MECHANICAL ENGINEERS

JOSEPH R. LORING & ASSOCIATES
ELECTRICAL ENGINEERS

THE PORT OF NEW YORK AUTHORITY
PAVING UTILITIES, FOUNDATIONS

1/8"=1'-0" 0 4' 8' 16' 24'

TITLE: NORTHEAST PLAZA BUILDING
6TH, 7TH & 8TH FLOOR PLAN - EAST
OFFICE FLOOR

DRAWN		CHECKED	
SCALE	1/8"=1'-0"	DATE	7-28-69
PROJECT NUMBER		SHEET	OF
DRAWING NUMBER	A-E-43		