


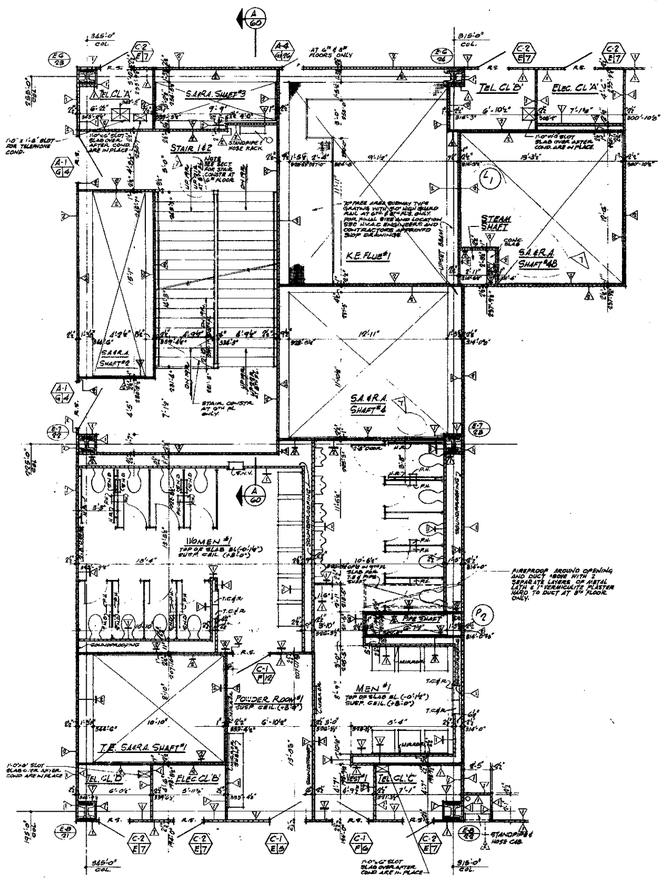


WEST CORE

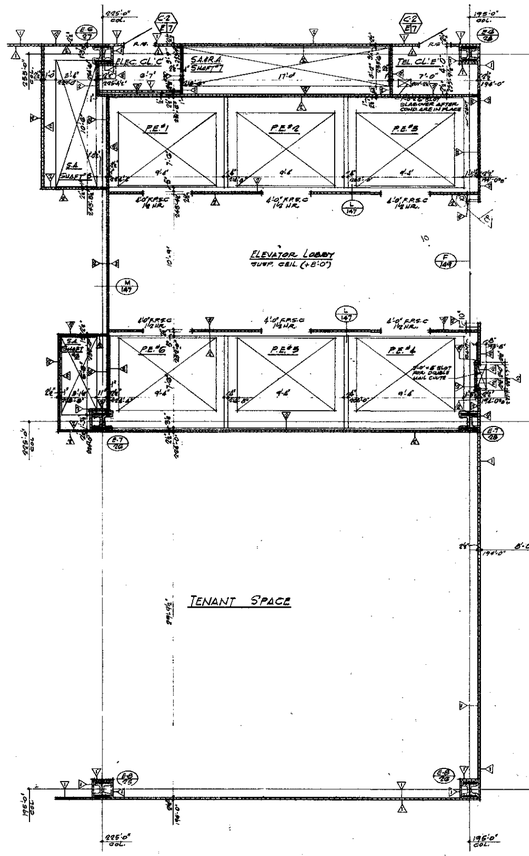


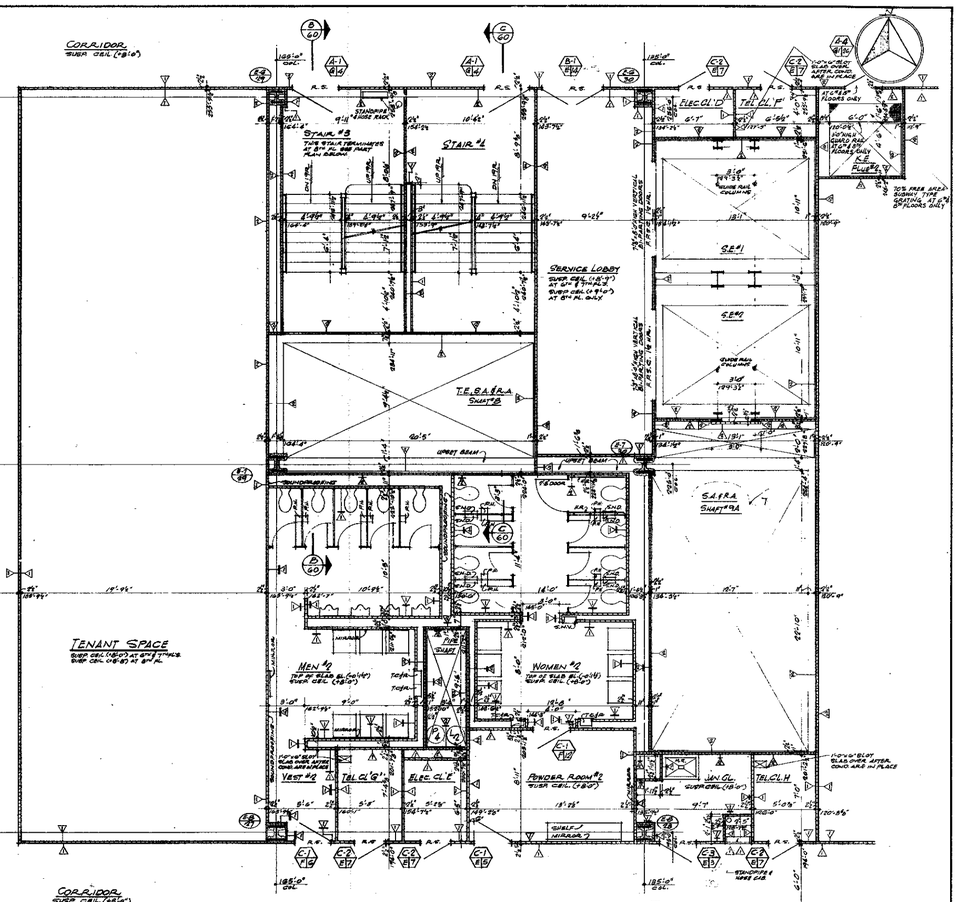

EAST CORE

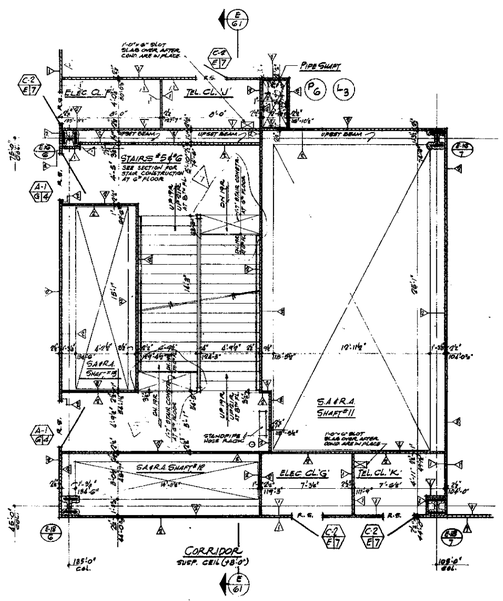

SOUTH CORE

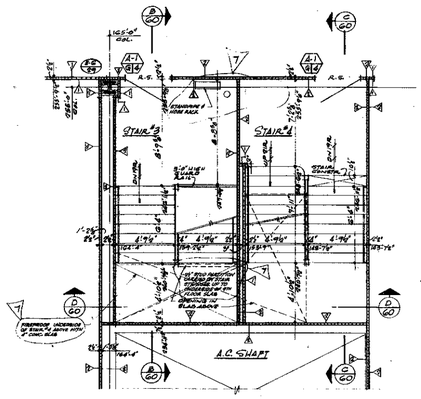

PART PLAN AT 8TH FLOOR
EAST CORE

NOTES

1- FOR GENERAL NOTES, KEY TO MATERIALS, ABBREVIATIONS, FINISH SCHEDULE, DOOR SCHEDULE AND SCHEDULE OF DRAWINGS SEE DRAWING "A.E.-1 TO A.E.-4
2- FOR COMPLETE 16" SCALE FLOOR PLANS SEE DRAWINGS "A.E.-45
3- ALL ELEVATIONS INDICATED THUS (+0'-0") ARE TAKEN IN RELATION TO FINISHED FLOOR.
4- FOR ALL MECHANICAL AND ELECTRICAL LAYOUTS SEE RESPECTIVE ENGINEERS DWGS.
5- FOR TYPICAL STAIR DETAILS AND SECTIONS SEE DRAWINGS A.E.-146
6- ALL TRENCH HEADERS TO BE FIREPROOFED AT UNDERSIDE OF SLAB FOR A WIDTH OF 6'-0" WITH A NON-ASBESTOS TYPE FIREPROOFING. SEE ARCHITECTURAL SPECIFICATIONS PART 7B AND ELECTRICAL ENGINEERS AND CONTRACTORS APPROVED SHOP DRAWINGS FOR LOCATION AND EXTENT OF TRENCH HEADERS AND FIREPROOFING.
7- FINISHED FLOOR ELEVATION AND TOP OF SLAB ELEVATION ARE (+0'-0") UNLESS OTHERWISE SHOWN OR NOTED.
8- WHERE NO SUSPENDED CEILINGS ARE CALLED FOR, SUCH AS IN CLOSETS, STAIR, PASSAGES, ETC. BOTTOM ELEVATION OF ALL PIPING AND DUCTWORK SHALL BE MAINTAINED AT +8'-6" TO PROVIDE FOR FUTURE CEILING INSTALLATION.
9- CANTS ARE REQUIRED ON ALL BEAM PROJECTIONS OVER 2" ACTUAL DIMENSION IN ELEVATOR SHAFTS AND SHALL BE MIN. 75° FROM HORIZONTAL SEE TYPICAL DETAILS
10- FOR CORRIDOR AND TOILET LIGHTING LAYOUTS SEE 8" SCALE FLOOR PLANS
11- FOR EXITS AND SUBDIVISION OF TENANT SPACE SEE TENANT ARCHITECTS DRAWINGS
12- ALL PARTITIONS SHOWN UNFINISHED ARE NOT INCLUDED IN THIS CONTRACT.
13- FOR PARTITION, BEAM AND COLUMN FIREPROOFING CONSTRUCTION DETAILS SEE DRAWING "A.E.-144

RECEIVED
DEC 2 8 1990
LESLIE E. ROBERTSON ASSOCIATES
211 EAST 46TH ST., N.Y.C. 10017

BULLETINS NOT DATED ARE IN THE PROCESS OF COMPLETION

CONTRACT BID "DRAWING" Date: 8-23-69

NO.	DATE	REVISIONS	BUL. NO.	BY
1	8-22-72		E-125	H.K.
2	10-7-71		E-98	L.H.
3	10-6-71		E-97	L.H.
4	3-4-71		E-96	L.H.
5	7-24-70		E-16	A.M.
6	5-22-70		E-10	P.G.
7	4-15-70		E-7	D.G.
8	11-26-69		E-1	D.G.

APPROVED

CHIEF, PLANNING DIVISION
DATE

1/4"=1'-0" 0 1' 2' 3' 4' 8' 12'

THE WORLD TRADE CENTER

THE PORT OF NEW YORK AUTHORITY

MINORU YAMASAKI & ASSOCIATES
MINORU YAMASAKI, ARCHITECT

EMERY ROTH & SONS
RICHARD ROTH, ARCHITECT

WORTHINGTON, SKILLING, HELLE & JACKSON
STRUCTURAL ENGINEERS

JAROS, BAUM & BOLLES
MECHANICAL ENGINEERS

JOSEPH R. LORING & ASSOCIATES
ELECTRICAL ENGINEERS

THE PORT OF NEW YORK AUTHORITY
PAVING UTILITIES, FOUNDATIONS

TITLE
NORTHEAST PLAZA BUILDING
6TH, 7TH & 8TH FL. CORE PLANS
OFFICE FLOORS

DRAWN		CHECKED	
SCALE	1/4"=1'-0"	DATE	7-28-69
PROJECT NUMBER		SHEET	OF
DRAWING NUMBER	A·E·45		