
AE-47

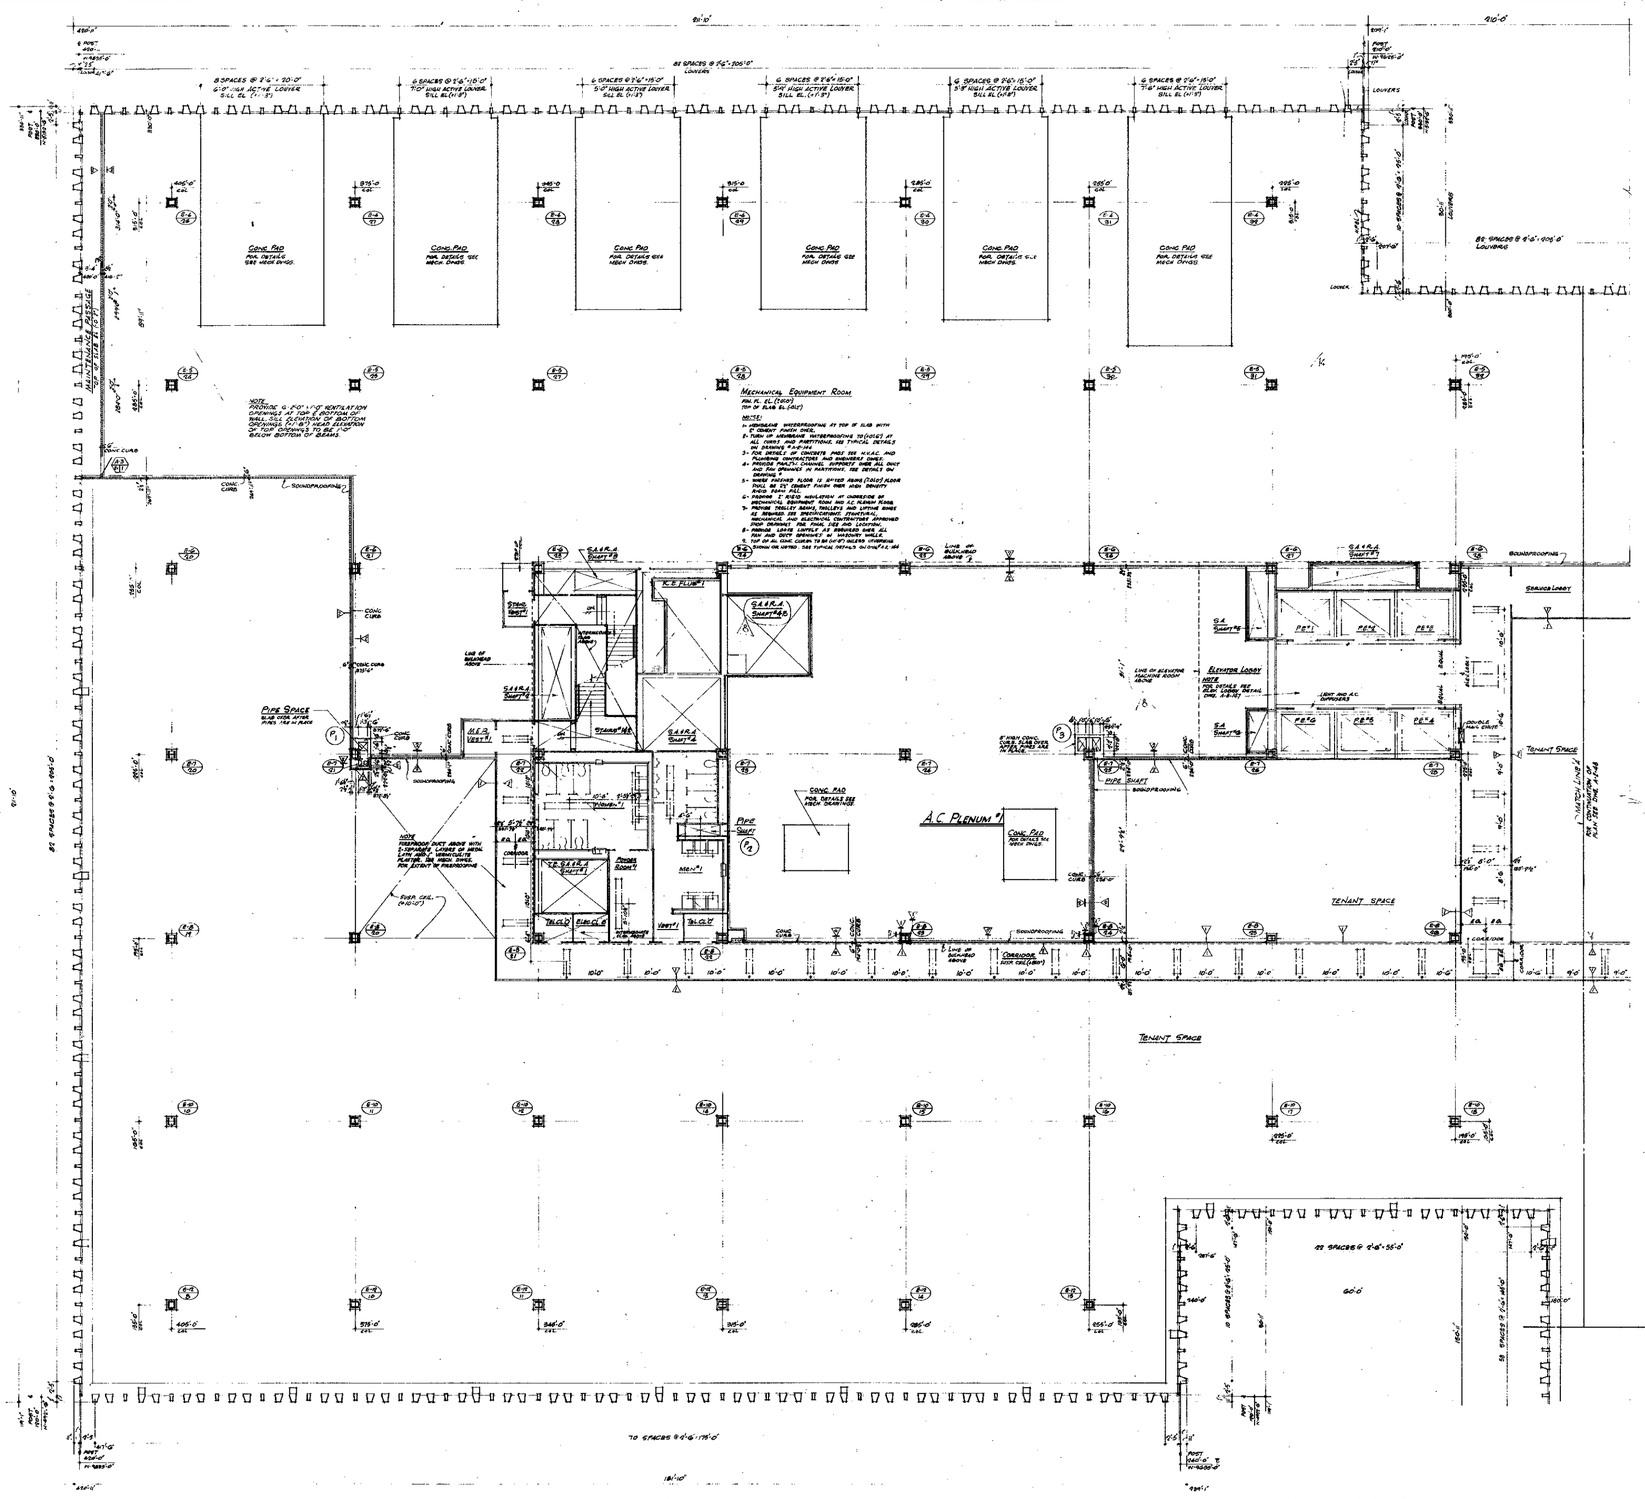

NOTES:
1- FOR GENERAL NOTES, KEY TO MATERIALS, ABBREVIATIONS, FINISH SCHEDULE, DOOR, & GLAZING SCHEDULE & SYMBOLS OF DRAWINGS, SEE DRAWING # A-E-1 TO A-E-4
2- FOR CONCRETE & STEEL CORE PLAN, SEE DRAWING # A-E-50 AND A-E-51
3- ALL ELEVATIONS INDICATED THUS (0'-0") ARE TAKEN IN RELATION TO FINISH FLOOR.
4- FOR A.C. MECHANICAL AND ELECTRICAL LAYOUTS SEE RESPECTIVE ENGINEERING DWGS
5- FOR TYPICAL STAIR DETAILS SEE DRAWING # A-E-46
6- ALL TRENCH HEADERS TO BE FIREPROOFED AT UNDERSIDE OF SLAB FOR A WIDTH OF 4'-0" WITH 1 SPRAY-ON TYPE FIREPROOFING. SEE ARCHITECTURAL SPECIFICATIONS FOR TYPE AND ELECTRICAL ENGINEERS' CONTRACTORS APPROVED SHOP DRAWINGS FOR LOCATION AND EXTENT OF TRENCH HEADERS AND FIREPROOFING.
7- FINISHED FLOOR ELEVATION AND TOP OF SLAB ELEVATION ARE (0'-0") UNLESS OTHERWISE SHOWN OR NOTED.
8- CANT'S ARE REQUIRED ON ALL BEAM PROJECTIONS OVER 6" ACTUAL DIMENSION IN ELEVATOR SHAFTS AND SHALL BE MINIMUM 75° FROM HORIZONTAL. SEE TYP. DETAILS
9- CORRIDOR AND TOILET LIGHTING LEVELS ARE AS FOLLOWS: FOR ALL FINAL LIGHTING SEE ELECTRICAL DRAWINGS AND ARCHITECTURAL DETAILS.
10- FOR SUITE AND SUB-DIVISION OF TENANT SPACE, SEE TENANT ARCHITECTS' DWGS.
11- FOR FIREPROOFING OF ALL FREE STANDING COLUMNS WITHIN PERIMETER, WALL NOT SHOWN OR NOTED ON THIS PLAN OR ON CORE PLAN PROVIDE 2" SPRAY-ON TYPE FIREPROOFING AROUND COLUMN AND FINISH WITH MET. LATH & 5/8" GYPSUM WALLBOARD. IN MECH. EQUIP. RM. GYP. BD. WALL BOARD SHALL BE WATER RESIST. TYPE. SEE TYPICAL DETAILS ON DWG. # A-E-114
12- ALL PARTITIONS SHOWN UNFURNISHED ARE NOT INCLUDED IN THIS CONTRACT
13- ELEVATION TOP OF ALL CONC. LIDS TO BE FLUSH UNLESS OTHERWISE SHOWN OR NOTED
14- EXTERIOR WALL DIMENSIONS ARE TO BE USED ONLY FOR LOCATION OF FACE OF CENTER LINES AND FOR NUMBER OF WINDOW SPACES. FOR SIZES OF MULLIONS AND OVER ALL DIMENSIONS SEE APPROVED SHOP DRAWINGS

RECEIVED
DEC 28 1990
LESLIE E. ROBERTSON ASSOCIATES
211 EAST 46TH ST., N.Y.C. 10017

BULLETINS NOT DATED ARE IN THE PROCESS OF COMPLETION

CONTRACT	BID	DRAWING date 8-15-69		
		2 2-28-71	E-8.5	L.J.
		1 10-7-71	E-8.5	L.J.
		9-8-71	E-8.7	L.J.
		7 5-4-71	E-25	L.J.
		6 7-24-70	E-16	A.M.
		5 5-22-70	E-10	D.G.
4-19-76	E-200	L.J. 4 4-16-70	E-8	D.G.
10-01-73	NTC 5460	L.J. 3 4-16-70	E-7	A.W.
2-28-72	E-74	L.C. 2 4-10-70	E-5	A.W.
1-19-72	A-82	L.C. 1 1-28-69	E-1	D.G.
NO. DATE	BUL. NO.	BY NO. DATE	BUL. NO.	BY

REVISIONS

APPROVED
CHIEF, PLANNING DIVISION
DATE

THE WORLD TRADE CENTER
THE PORT OF NEW YORK AUTHORITY

MINORU YAMASAKI & ASSOCIATES
MINORU YAMASAKI, ARCHITECT

EMERY ROTH & SONS
RICHARD ROTH, ARCHITECT

WORTHINGTON, SKILLING, HELLE & JACKSON
STRUCTURAL ENGINEERS

JAROS, BAUM & BOLLES
MECHANICAL ENGINEERS

JOSEPH R. LORING & ASSOCIATES
ELECTRICAL ENGINEERS

THE PORT OF NEW YORK AUTHORITY
PAVING, UTILITIES, FOUNDATIONS

1/8 FIXTURE 0 4' 8' 16' 24'

TITLE: NORTHEAST PLAZA BUILDING
9TH FLOOR PLAN WEST
M.E.R. & OFFICE FLOOR

DRAWN	R.H.	CHECKED	
SCALE	1/16"	DATE	1969
PROJECT NUMBER		SHEET	OF
DRAWING NUMBER	A-E-47		