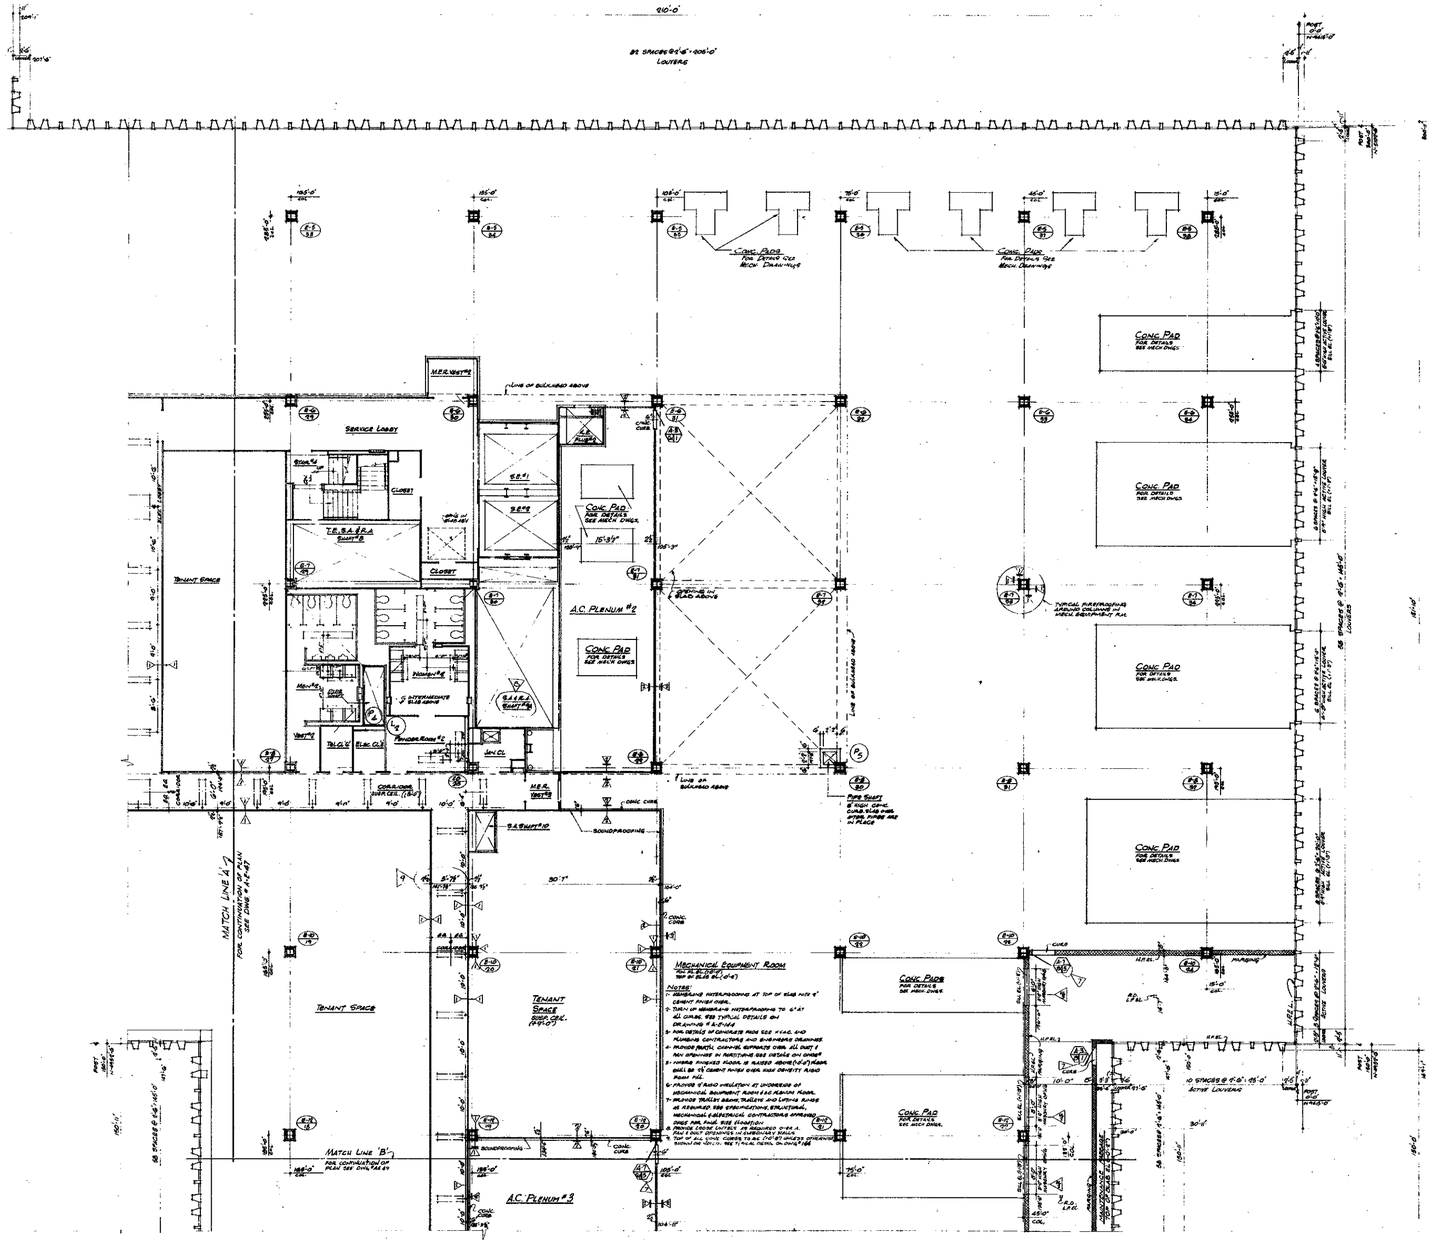
AE-48


NORTH
NOTES:
1- FOR GENERAL NOTES, KEY TO MATERIALS, ABBREVIATIONS, FINISH SCHEDULE, DOOR SCHEDULE & SYMBOLS OF DRAWINGS, SEE DRAWING # A-E-1 TO A-E-4.
2- FOR CONCRETE & CORE FILL SEE DRAWING # A-E-50 AND A-E-51
3- ALL ELEVATIONS INDICATED THUS (10'-0") ARE TAKEN IN RELATION TO FINISH FLOOR.
4- FOR ALL MECHANICAL & ELECTRICAL LAYOUTS SEE RESPECTIVE ENGINEER'S DWGS.
5- FOR TYPICAL STAIR DETAILS SEE DRAWING # A-E-146
6- ALL TRENCH HEADERS TO BE FIREPROOFED AT UNDERSIDE OF SLAB FOR A WIDTH OF 2'-0" WITH A SPRAY-ON TYPE FIREPROOFING. SEE ARCHITECTURAL SPECIFICATIONS FOR TYPE AND ELECTRICAL ENGINEERS & CONTRACTORS APPROVED SHOP DRAWINGS FOR LOCATION AND EXTENT OF TRENCH HEADERS AND FIREPROOFING.
7- FINISHED FLOOR ELEVATION AND TOP OF SLAB ELEVATION ARE (10'-0") UNLESS OTHERWISE SHOWN OR NOTED.
8- CANTS ARE REQUIRED ON ALL BEAM PROJECTIONS & ACTUAL DIMENSION IN ELEVATION SHEETS AND SHALL BE MINIMUM 75° FROM HORIZONTAL. SEE TYP. DETAILS.
9- CORRIDOR AND TOILET LIGHTING LAYOUTS ARE AS SHOWN FOR ALL OTHER LIGHTING SEE ELECTRICAL DRAWINGS AND ARCHITECTURAL DETAILS. SEE SPECIFICATIONS
10- FOR BLDG AND SUB-DIVISION OF TENANT SPACE, SEE TENANT ALTERATE DRAWINGS.
11- FOR FIREPROOFING OF ALL FREE STANDING COLUMNS WITHIN PERIMETER WALL NOT SHOWN OR NOTED ON THIS PLAN OR IN CORE PLAN, PROVIDE REMAY-ON TYPE FIREPROOFING AROUND COLUMN AND FURR WITH METAL STUDS AND 5/8" GYPSUM WALLBOARD IN MECHANICAL EQUIPMENT ROOM. GYPSUM WALLBOARD SHALL BE WATERPROOF TYPE. SEE TYPICAL DETAILS ON DWG # A-E-144
12- ALL PARTITIONS SHOWN UNDERSIZED ARE NOT INCLUDED IN THIS CONTRACT.
13- ELEVATIONS TO TOP OF ALL CONC. CURBS TO BE (+0'-8") UNLESS OTHERWISE SHOWN OR NOTED
14- EXTERIOR WALL DIMENSIONS ARE TO BE USED ONLY FOR LOCATION OF POST CENTER-LINES AND ROW, WHERE, AT WINDOW SPACES, FOR SILLS OR HOUSING AND OVERALL DIMENSIONS SEE APPROVED SHOP DRAWINGS.
RECEIVED
DEC 2 8 1990
LESLIE E. ROBERTSON ASSOCIATES
211 EAST 46TH ST., N.Y.C. 10017
VESEY STREET
MATCH LINE
WEST 4-E-46
EAST 4-E-46
SOUTH 4-E-46
PLAZA
CHURCH STREET
KEY PLAN
BULLETINS NOT DATED ARE IN THE PROCESS OF COMPLETION
CONTRACT BID. DRAWING date 8-23-69
REVISIONS
NO. DATE SUB. NO. BY
1 10-7-71 E-48 LJ
2 E-47 LJ
3 10-6-71 E-46 LJ
4 7-26-70 E-16 AM
5 5-22-70 E-10 DG
6 4-15-70 E-3 DG
7 4-15-70 E-5 AW
8 4-15-70 E-7 AW
9 11-18-69 E-1 DG
REVISIONS
NO. DATE SUB. NO. BY
APPROVED
CHIEF, PLANNING DIVISION
DATE
1/8"=1'-0" 0 4' 8' 16' 24'
THE WORLD TRADE CENTER
THE PORT OF NEW YORK AUTHORITY
MINORU YAMASAKI & ASSOCIATES
MINORU YAMASAKI, ARCHITECT
EMERY ROTH & SONS
RICHARD ROTH, ARCHITECT
WORTHINGTON, SKILLING, HELLE & JACKSON
STRUCTURAL ENGINEERS
JAROS, BAUM & BOLLES
MECHANICAL ENGINEERS
JOSEPH R. LORING & ASSOCIATES
ELECTRICAL ENGINEERS
THE PORT OF NEW YORK AUTHORITY
PAVING UTILITIES, FOUNDATIONS
TITLE
NORTHEAST PLAZA BUILDING
9TH FLOOR PLAN- EAST
MER & OFFICE FLOOR
DRAWN RA
CHECKED
SCALE 1/8"=1'-0"
DATE 1-20-69
PROJECT NUMBER
SHEET OF
DRAWING NUMBER
A-E-48