

NORTH

NOTES:

1. FOR GENERAL NOTES, KEY TO MATERIALS, ABBREVIATIONS, DOOR SCHEDULE, & SYMBOLS OF DRAWINGS SEE DRAWINGS A-E-1 TO A-E-4
2. FOR COMPLETE ¼" SCALE CORE PLAN SEE DRAWINGS A-E-50 AND A-E-51
3. ALL ELEVATIONS INDICATED THUS (10'-0") ARE TAKEN IN RELATION TO FINISH FLOOR.
4. FOR ALL MECHANICAL & ELECTRICAL LAYOUTS SEE RESPECTIVE ENGINEER'S DRAWINGS
5. FOR TYPICAL ITEMS, DETAILS SEE DRAWING A-E-14G
6. ALL TRENCH HEADERS TO BE FIREPROOFED AT UNDERSIDE OF SLAB FOR A WIDTH OF 4'-0" WITH A SPRAY-ON TYPE FIREPROOFING. SEE ARCHITECTURAL SPECIFICATIONS FOR TYPE AND ELECTRICAL ENGINEERS & CONTRACTORS APPROVED SHOP DRAWINGS FOR LOCATION AND EXTENT OF TRENCH HEADERS AND FIREPROOFING.
7. FINISHED FLOOR ELEVATIONS AND TOP OF SLAB ELEVATIONS ARE (10'-0") UNLESS OTHERWISE SHOWN OR NOTED
8. CURBS ARE REQUIRED ON ALL SLAB PROJECTIONS OVER 6" ACTUAL DIMENSION IN ELEVATION, WIDTH AND SHALL BE MINIMUM 10" FROM MINIMUM. SEE TYPICAL DETAILS ELECTRICAL DRAWINGS AND ARCHITECTURAL DETAILS.
9. CORRIDOR AND TOILET LIGHTING LAYOUT ARE AS SHOWN FOR ALL OTHER LIGHTING SEE ELECTRICAL DRAWINGS AND ARCHITECTURAL DETAILS.
10. FOR EXITS AND SUB-DIVISION OF TENANT SPACE, SEE TENANT ARCHITECTS DRAWINGS
11. FOR FIREPROOFING OF ALL FREE STANDING COLUMNS WITHIN PERIMETER WALL NOT SHOWN OR NOTED ON THIS PLAN OR ON CORE PLAN, PROVIDE SPRAY-ON TYPE FIREPROOFING AROUND COLUMN AND FINISH WITH METAL STUD AND 5/8" GYPSUM WALLBOARD. IN MECHANICAL EQUIPMENT ROOM, GYPSUM WALLBOARD SHALL BE WATER-PROOF TYPE. SEE TYPICAL DETAILS ON DWG # A-E-14-4
12. ALL PARTITIONS SHOWN DASHTORED ARE NOT INCLUDED IN THIS CONTRACT
13. ELEVATION TO TOP OF ALL CONC. CURBS TO BE (10'-8") UNLESS OTHERWISE SHOWN OR NOTED
14. EXTERIOR WALL DIMENSIONS ARE TO BE USED ONLY FOR LOCATION OF POST CENTER LINES AND FOR NUMBER OF WINDOW SPACES. FOR SIZE OF OPENINGS AND OVERALL DIMENSIONS SEE APPROVED SHOP DRAWINGS.

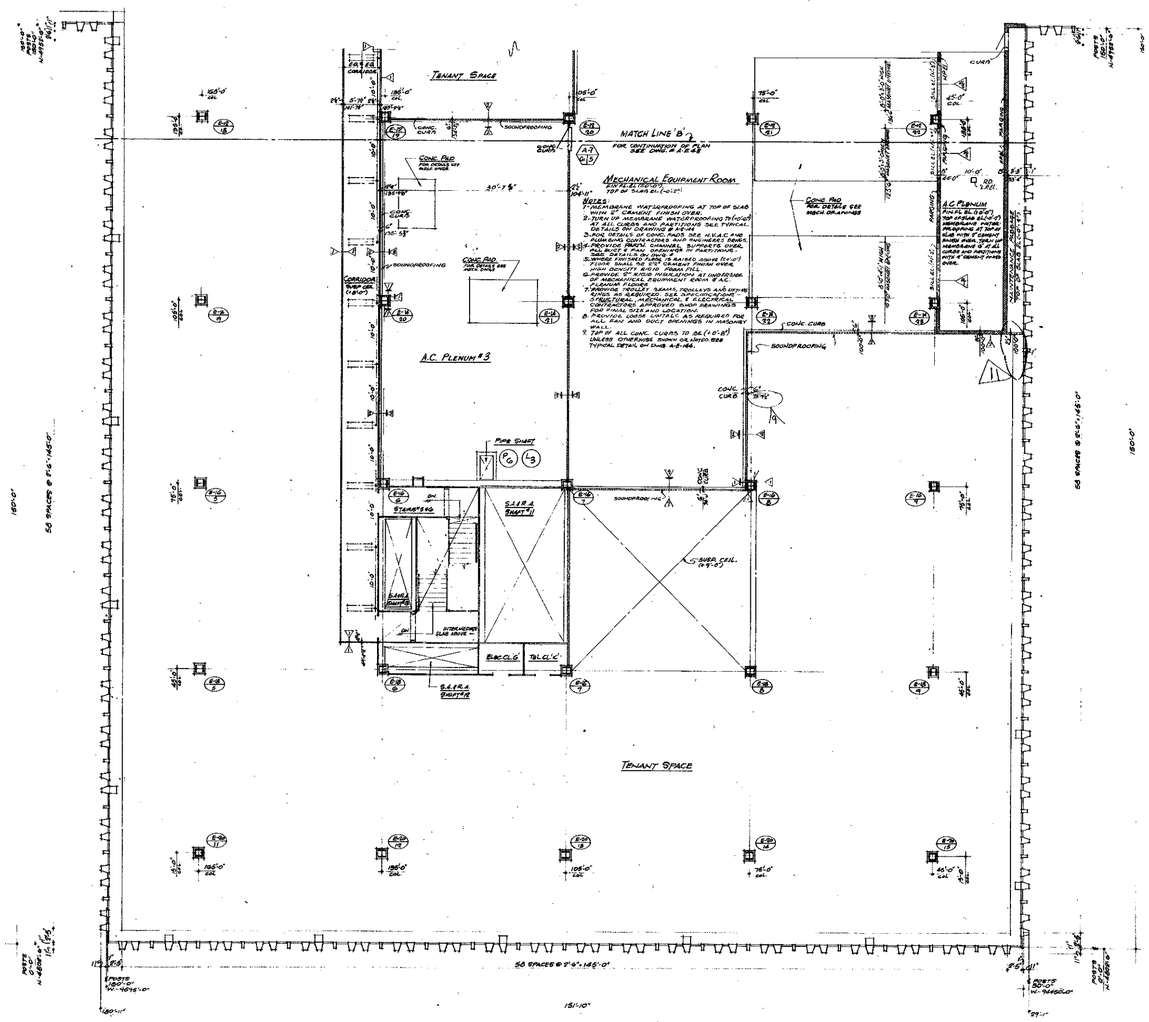

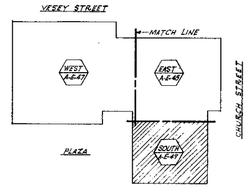

KEY PLAN

RECEIVED
DEC 28 1990
LESLIE E. ROBERTSON ASSOCIATES
211 EAST 46TH ST., N.Y.C. 10017

BULLETINS NOT DATED ARE IN THE PROCESS OF COMPLETION

CONTRACT BID DRAWING date 8-23-69

NO.	DATE	BUL. NO.	BY
1	2-28-70	E-83	L.C.

REVISIONS

NO.	DATE	BUL. NO.	BY
1	10-7-71	E-98	L.J.
1		E-97	L.J.
1	10-6-71	E-75	L.J.
1	3-4-71	E-25	L.J.
1	7-29-70	E-16	A.W.
1	5-29-70	E-10	D.G.
1	4-15-70	E-5	D.G.
1	4-15-70	E-5	A.W.
1	4-15-70	E-7	A.W.
1	11-28-69	E-1	D.G.

REVISIONS

APPROVED

CHIEF, PLANNING DIVISION

DATE

THE WORLD TRADE CENTER
THE PORT OF NEW YORK AUTHORITY

MINORU YAMASAKI & ASSOCIATES
MINORU YAMASAKI, ARCHITECT

EMERY ROTH & SONS
RICHARD ROTH, ARCHITECT

WORTHINGTON, SKILLING, HELLE & JACKSON
STRUCTURAL ENGINEERS

JAROS, BAUM & BOLLES
MECHANICAL ENGINEERS

JOSEPH R. LORING & ASSOCIATES
ELECTRICAL ENGINEERS

THE PORT OF NEW YORK AUTHORITY
PAVING, UTILITIES, FOUNDATIONS

1/16"=1'-0" 0 4' 8' 16' 24'

TITLE: NORTHEAST PLAZA BUILDING
9TH FLOOR PLAN - SOUTH
M.E.R. & OFFICE FLOOR

DRAWN	R.h.	CHECKED	
SCALE	1/16"=1'-0"	DATE	7-28-69
PROJECT NUMBER		SHEET	OF
DRAWING NUMBER	A-E-49		