
AE-50

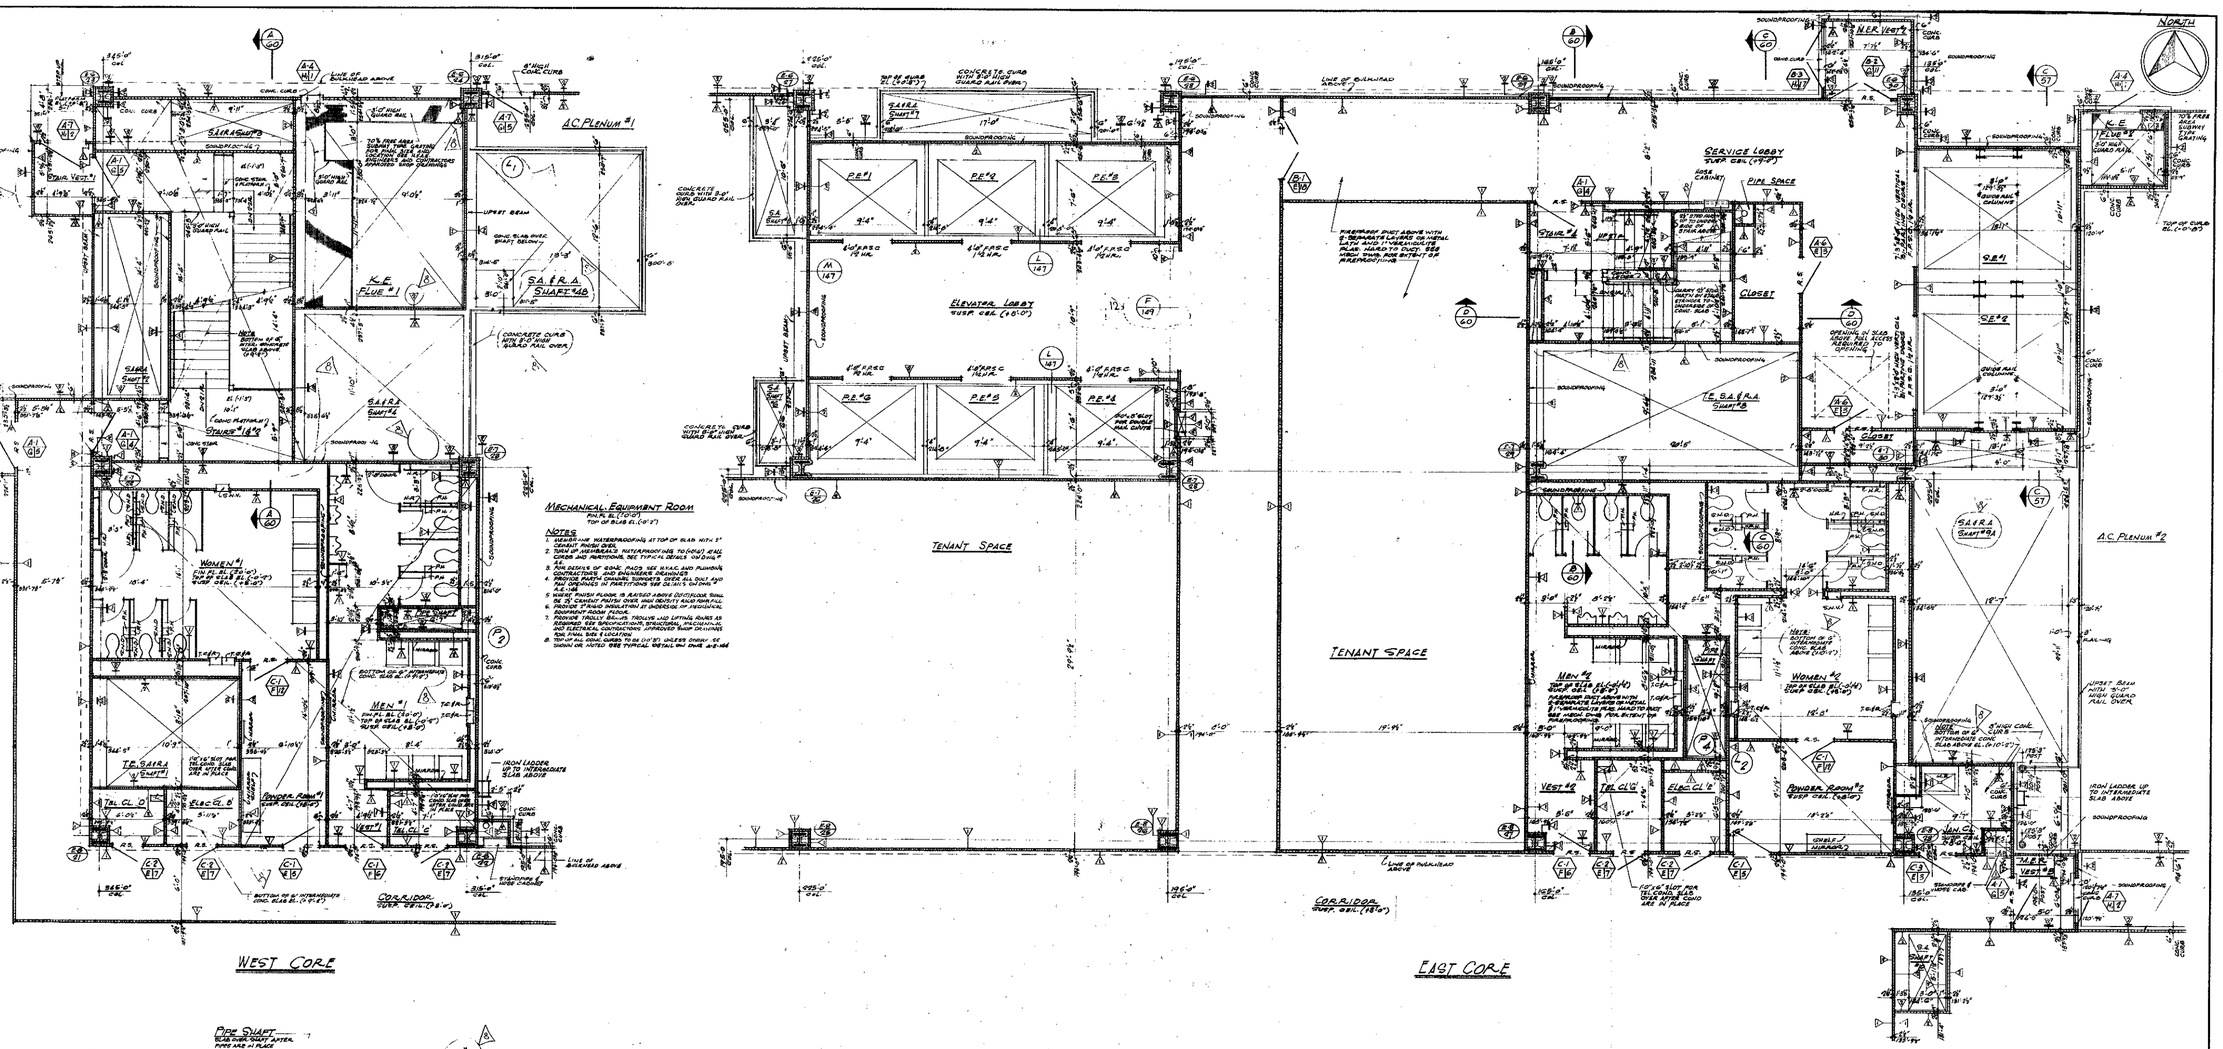

NOTES

1- FOR GENERAL NOTES, KEY TO MATERIALS ABBREVIATIONS, FINISH SCHEDULE, DOOR SCHEDULE AND TOPOGRAPHY OF DRAWINGS "SEE DRAWING "A.E.-1" TO A.E.-8
2- FOR COMPLETE "B" SCALE FLOOR PLANS "SEE DRAWINGS" A.E.-21 TO A.E.-29
3- ALL ELEVATIONS INDICATED THUS (10'-0") ARE TAKEN IN RELATION TO FINISH FLOOR.
4- FOR ALL MECHANICAL AND ELECTRICAL LAYOUTS "SEE RESPECTIVE ENGINEERS' DWGS.
5- FOR TYPICAL STAIR DETAILS AND SECTIONS "SEE DRAWING" A.E.-116
6- ALL TRENCH HEADERS TO BE FIREPROOFED AT UNDERSIDE OF SLAB FOR A WIDTH OF 2'-0" WITH A SPRAY-ON TYPE FIREPROOFING. "SEE ARCHITECTURAL SPECIFICATIONS FOR TYPE AND RESPONSIBILITY. ELECTRICAL AND CONTRACTORS APPROVED SHOP DRAWINGS FOR LOCATION AND EXTENT OF TRENCH HEADERS AND FIREPROOFING.
7- FINISHED FLOOR ELEVATION AND TOP OF SLAB ELEVATION ARE (10'-0") UNLESS OTHERWISE SHOWN OR NOTED.
8- WHERE NO SUSPENDED CEILINGS ARE CALLED FOR, SUCH AS IN CLOSETS, STAIR LANDINGS, ETC. BOTTOM ELEVATION OF ALL PIPING AND DUCTWORK SHALL BE MAINTAINED AT 9'-2" TO PROVIDE FOR FUTURE CEILING INSTALLATION.
9- CENTS ARE REQUIRED ON ALL BEAM PROJECTIONS OVER 3" ACTUAL DIMENSION AT ELEVATOR SHAFTS AND SHALL BE A MINIMUM 75° FROM HORIZONTAL. SEE TYPICAL DETAILS.
10- FOR CORRIDOR AND TOILET LIGHTING LAYOUTS "SEE" B" SCALE FLOOR PLANS.
11- FOR SUITE AND SUB-DIVISION OF TENANT SPACE "SEE TENANT ARCHITECTS' DRAWINGS.
12- ALL PARTITIONS SHOWN UNNUMBERED ARE NOT INCLUDED IN THIS CONTRACT.
13- ELEVATION TO TOP OF CONC. CURBS TO BE (10'-0") UNLESS OTHERWISE SHOWN OR NOTED
14- FOR PARTITION, BEAM AND COLUMN FIREPROOFING CONSTRUCTION DETAILS "SEE DRAWING "A.E.-116

RECEIVED
DEC 2 8 1990
LESLIE E. ROBERTSON ASSOCIATES
211 EAST 43rd ST., N.Y.C. 10017

BULLETINS NOT DATED ARE IN THE PROCESS OF COMPLETION

CONTRACT BID DRAWING DATE 5-25-69

NO.	DATE	BUL. NO.	BY
	5-9-72		H.C.
11	1-20-72	E-82	L.C.

REVISIONS

NO.	DATE	BUL. NO.	BY
2	2-28-72	E-83	L.C.
1	10-7-71	E-45	L.W.
		E-87	L.W.
3	8-4-71	E-68	L.W.
2	12-8-70	E-108	L.W.
1	7-24-70	E-16	A.N.
3	5-22-70	E-10	D.G.
2	4-15-70	E-5	D.G.
1	4-15-70	E-7	D.G.
	11-28-69	E-1	D.G.

REVISIONS

APPROVED:
CHIEF, PLANNING DIVISION
DATE

THE WORLD TRADE CENTER
THE PORT OF NEW YORK AUTHORITY

MINORU YAMASAKI & ASSOCIATES
MINORU YAMASAKI, ARCHITECT

EMERY ROTH & SONS
RICHARD ROTH, ARCHITECT

WORTHINGTON, SKILLING, HELLE & JACKSON
STRUCTURAL ENGINEERS

JAROS, BAUM & BOLLES
MECHANICAL ENGINEERS

JOSEPH R. LORING & ASSOCIATES
ELECTRICAL ENGINEERS

THE PORT OF NEW YORK AUTHORITY
PAVING, UTILITIES, FOUNDATIONS

1/4"=1'-0" 0 1 2 3 4 8 12

TITLE: NORTHEAST PLAZA BUILDING
9TH FL CORE PLANS
MECH EQUIP RM & OFFICE FLOOR

DRAWN		CHECKED	
SCALE	1/4"=1'-0"	DATE	7/25/69
PROJECT NUMBER		SHEET	OF
DRAWING NUMBER	A·E·50		