
AE-51

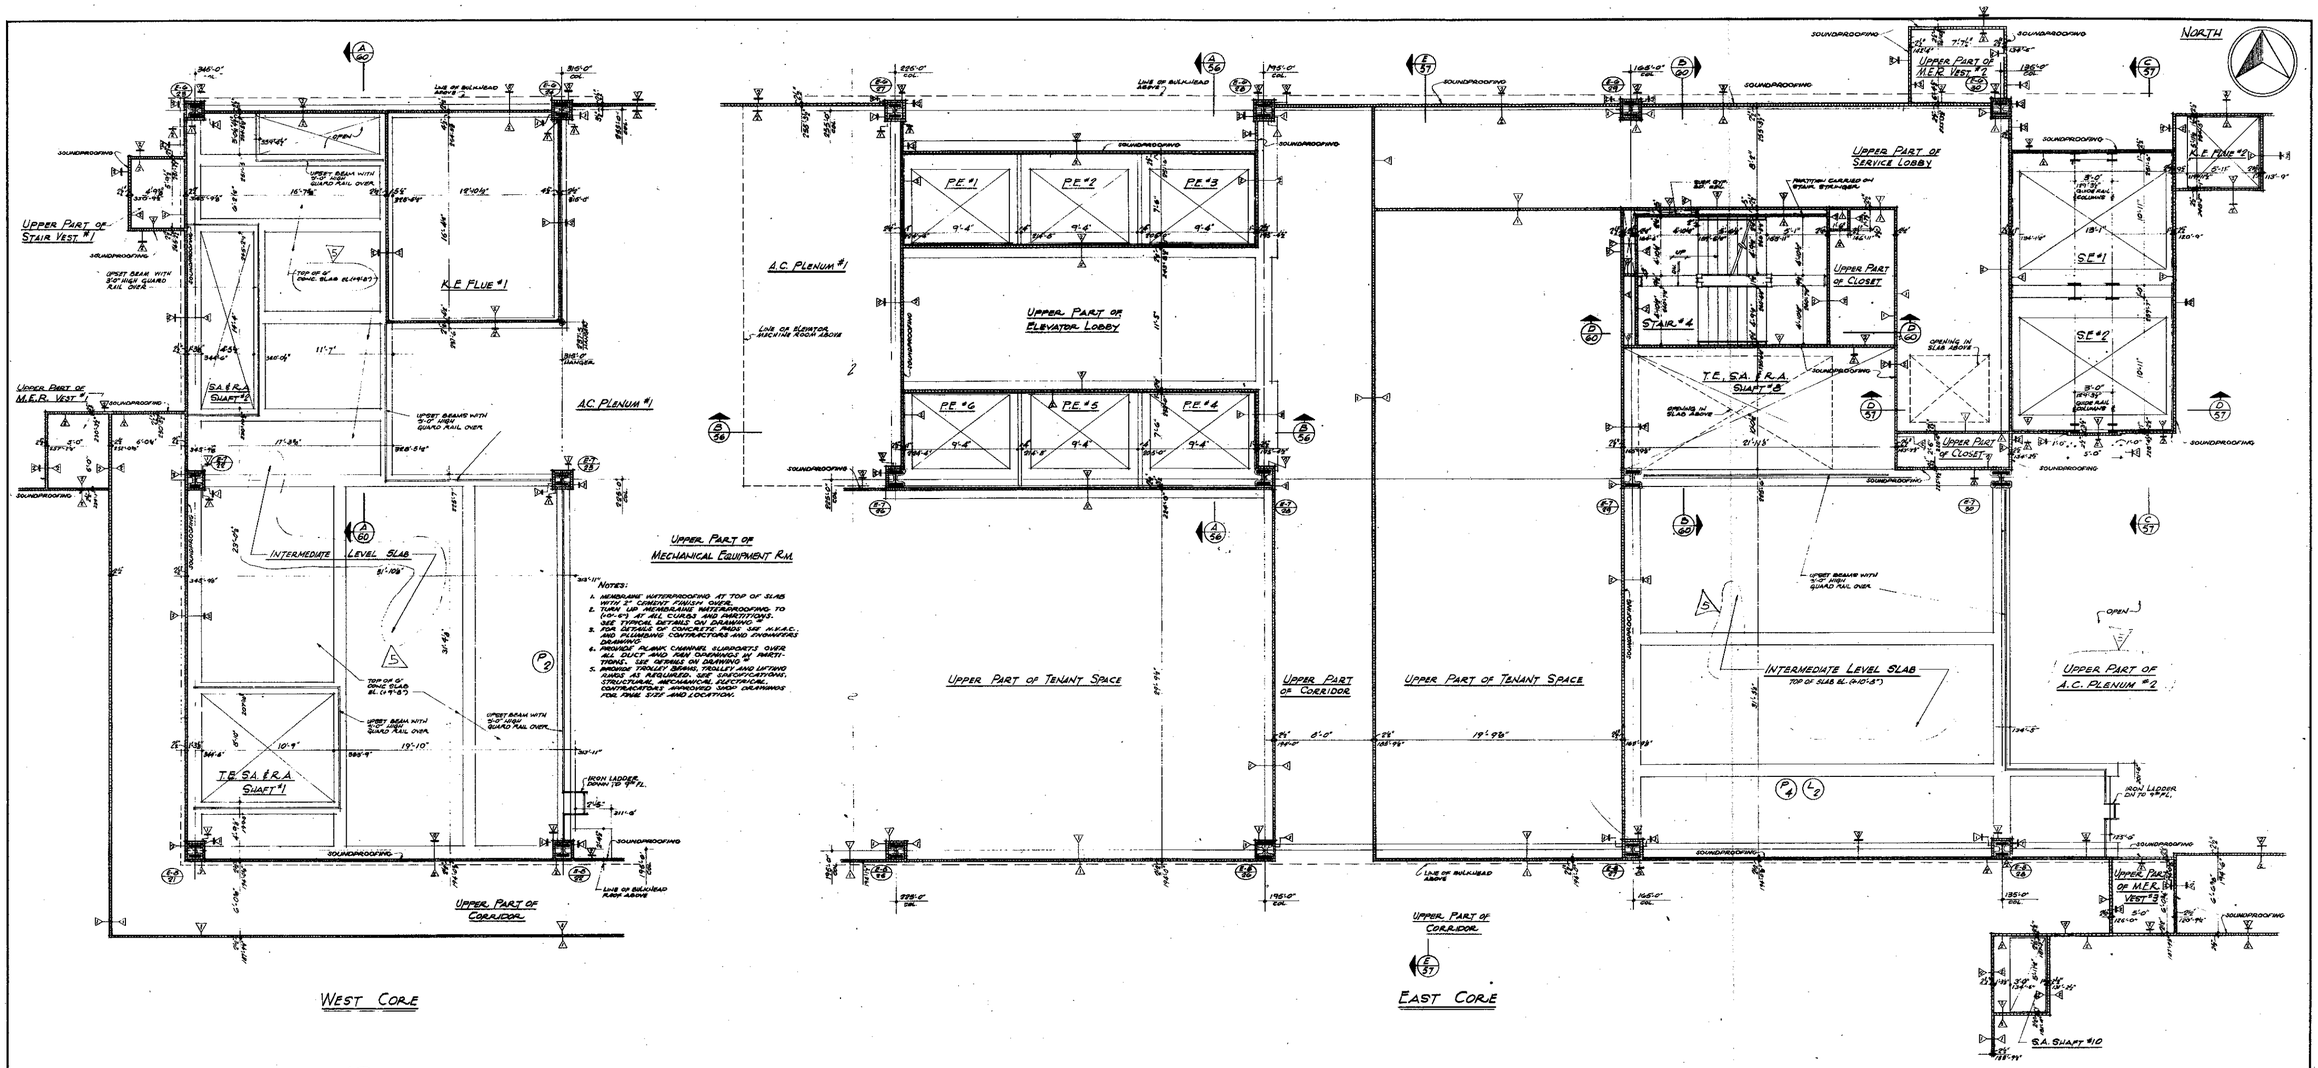

NOTES:

1. MEMBRANE WATERPROOFING AT TOP OF SLAB WITH 2" CONCRETE FINISH OVER.
2. TURN UP MEMBRANE WATERPROOFING TO 0'-0" (-) AT ALL CURBS AND PARTITIONS. SEE TYPICAL DETAILS ON DRAWING
3. FOR DETAILS OF CONCRETE PADS SEE M.V.A.C. AND PLUMBING CONTRACTORS AND ENGINEERS DRAWINGS
4. PROVIDE PLANK CHANNEL SUPPORTS OVER ALL DUCT AND PIPE OPENINGS IN SHEETING CONDITIONS. SEE DETAILS ON DRAWING
5. ANCHOR TRACKS, BEAMS, TROLLEY AND LIFTING DEVICES FOR ARCHITECTURAL, STRUCTURAL, MECHANICAL, ELECTRICAL CONTRACTORS APPROVED SHOP DRAWINGS FOR PANEL SIZE AND LOCATION.

NOTES:

1- FOR GENERAL NOTES, KEY TO MATERIALS, FINISH SCHEDULE, DOOR SCHEDULE, AND SYMBOLS SEE DRAWINGS A.E.-1 TO A.E.-4
2- FOR COMPLETE 8" SCALE FLOOR PLANS SEE DRAWINGS A.E.-47 TO A.E.-49
3- ALL ELEVATIONS GIVEN THUS (10'-0") ARE TAKEN IN RELATION TO FINISH 9TH FLOOR.
4- FOR ALL MECHANICAL AND ELECTRICAL LAYOUTS SEE RESPECTIVE ENGINEERS DWGS.
5- FOR TYPICAL STAIR DETAILS AND SECTIONS SEE DRAWINGS A.E.-16
6- FINISH FLOOR ELEVATION AND TOP OF SLAB ELEVATION ARE (10'-0") UNLESS OTHERWISE SHOWN OR NOTED.
7- CUTS ARE REQUIRED ON ALL BEAM PROJECTIONS OVER ACTUAL DIMENSION IN SHAFTS, SHAFTS AND SHALL BE MINIMUM 75# FROM HORIZONTAL. SEE TYPICAL DETAILS.
8- ALL PARTITIONS SHOWN UNLIMITED ARE NOT INCLUDED IN THIS CONTRACT.
9- FOR PARTITION, BEAM, AND COLUMN FIREPROOFING CONSTRUCTION DETAILS SEE DRAWING A.E.-166.

RECEIVED
DEC 28 1990
LESLIE E. ROBERTSON ASSOCIATES
211 EAST 46TH ST., N.Y.C. 10017

1/4"-1'-0" 0 1' 2' 3' 4' 8' 12'

NO.	DATE	SUBJ. NO.	BY
△			8-27 LW
△	7-24-70	E-16	AN
△	6-15-70	E-5	DG
△	4-16-70	E-7	DG
△	11-24-69	E-1	EC

REVISIONS

APPROVED
CHIEF, PLANNING DIVISION
DATE

THE WORLD TRADE CENTER
THE PORT OF NEW YORK AUTHORITY

MINORU YAMASAKI & ASSOCIATES
MINORU YAMASAKI, ARCHITECT

EMERY ROTH & SONS
RICHARD ROTH, ARCHITECT

WORTHINGTON, SKILLING, HELLE & JACKSON
STRUCTURAL ENGINEERS

JAROS, BAUM & BOLLES
MECHANICAL ENGINEERS

JOSEPH R. LORING & ASSOCIATES
ELECTRICAL ENGINEERS

THE PORT OF NEW YORK AUTHORITY
PAVING UTILITIES, FOUNDATIONS

TITLE
NORTHEAST PLAZA BUILDING
9TH FLOOR CORE PLAN
INTERMEDIATE LEVEL

DRAWN		CHECKED	
SCALE	4"-1'-0"	DATE	7-30-69
PROJECT NUMBER		SHEET	OF
DRAWING NUMBER	A·E·51		