
AE-53

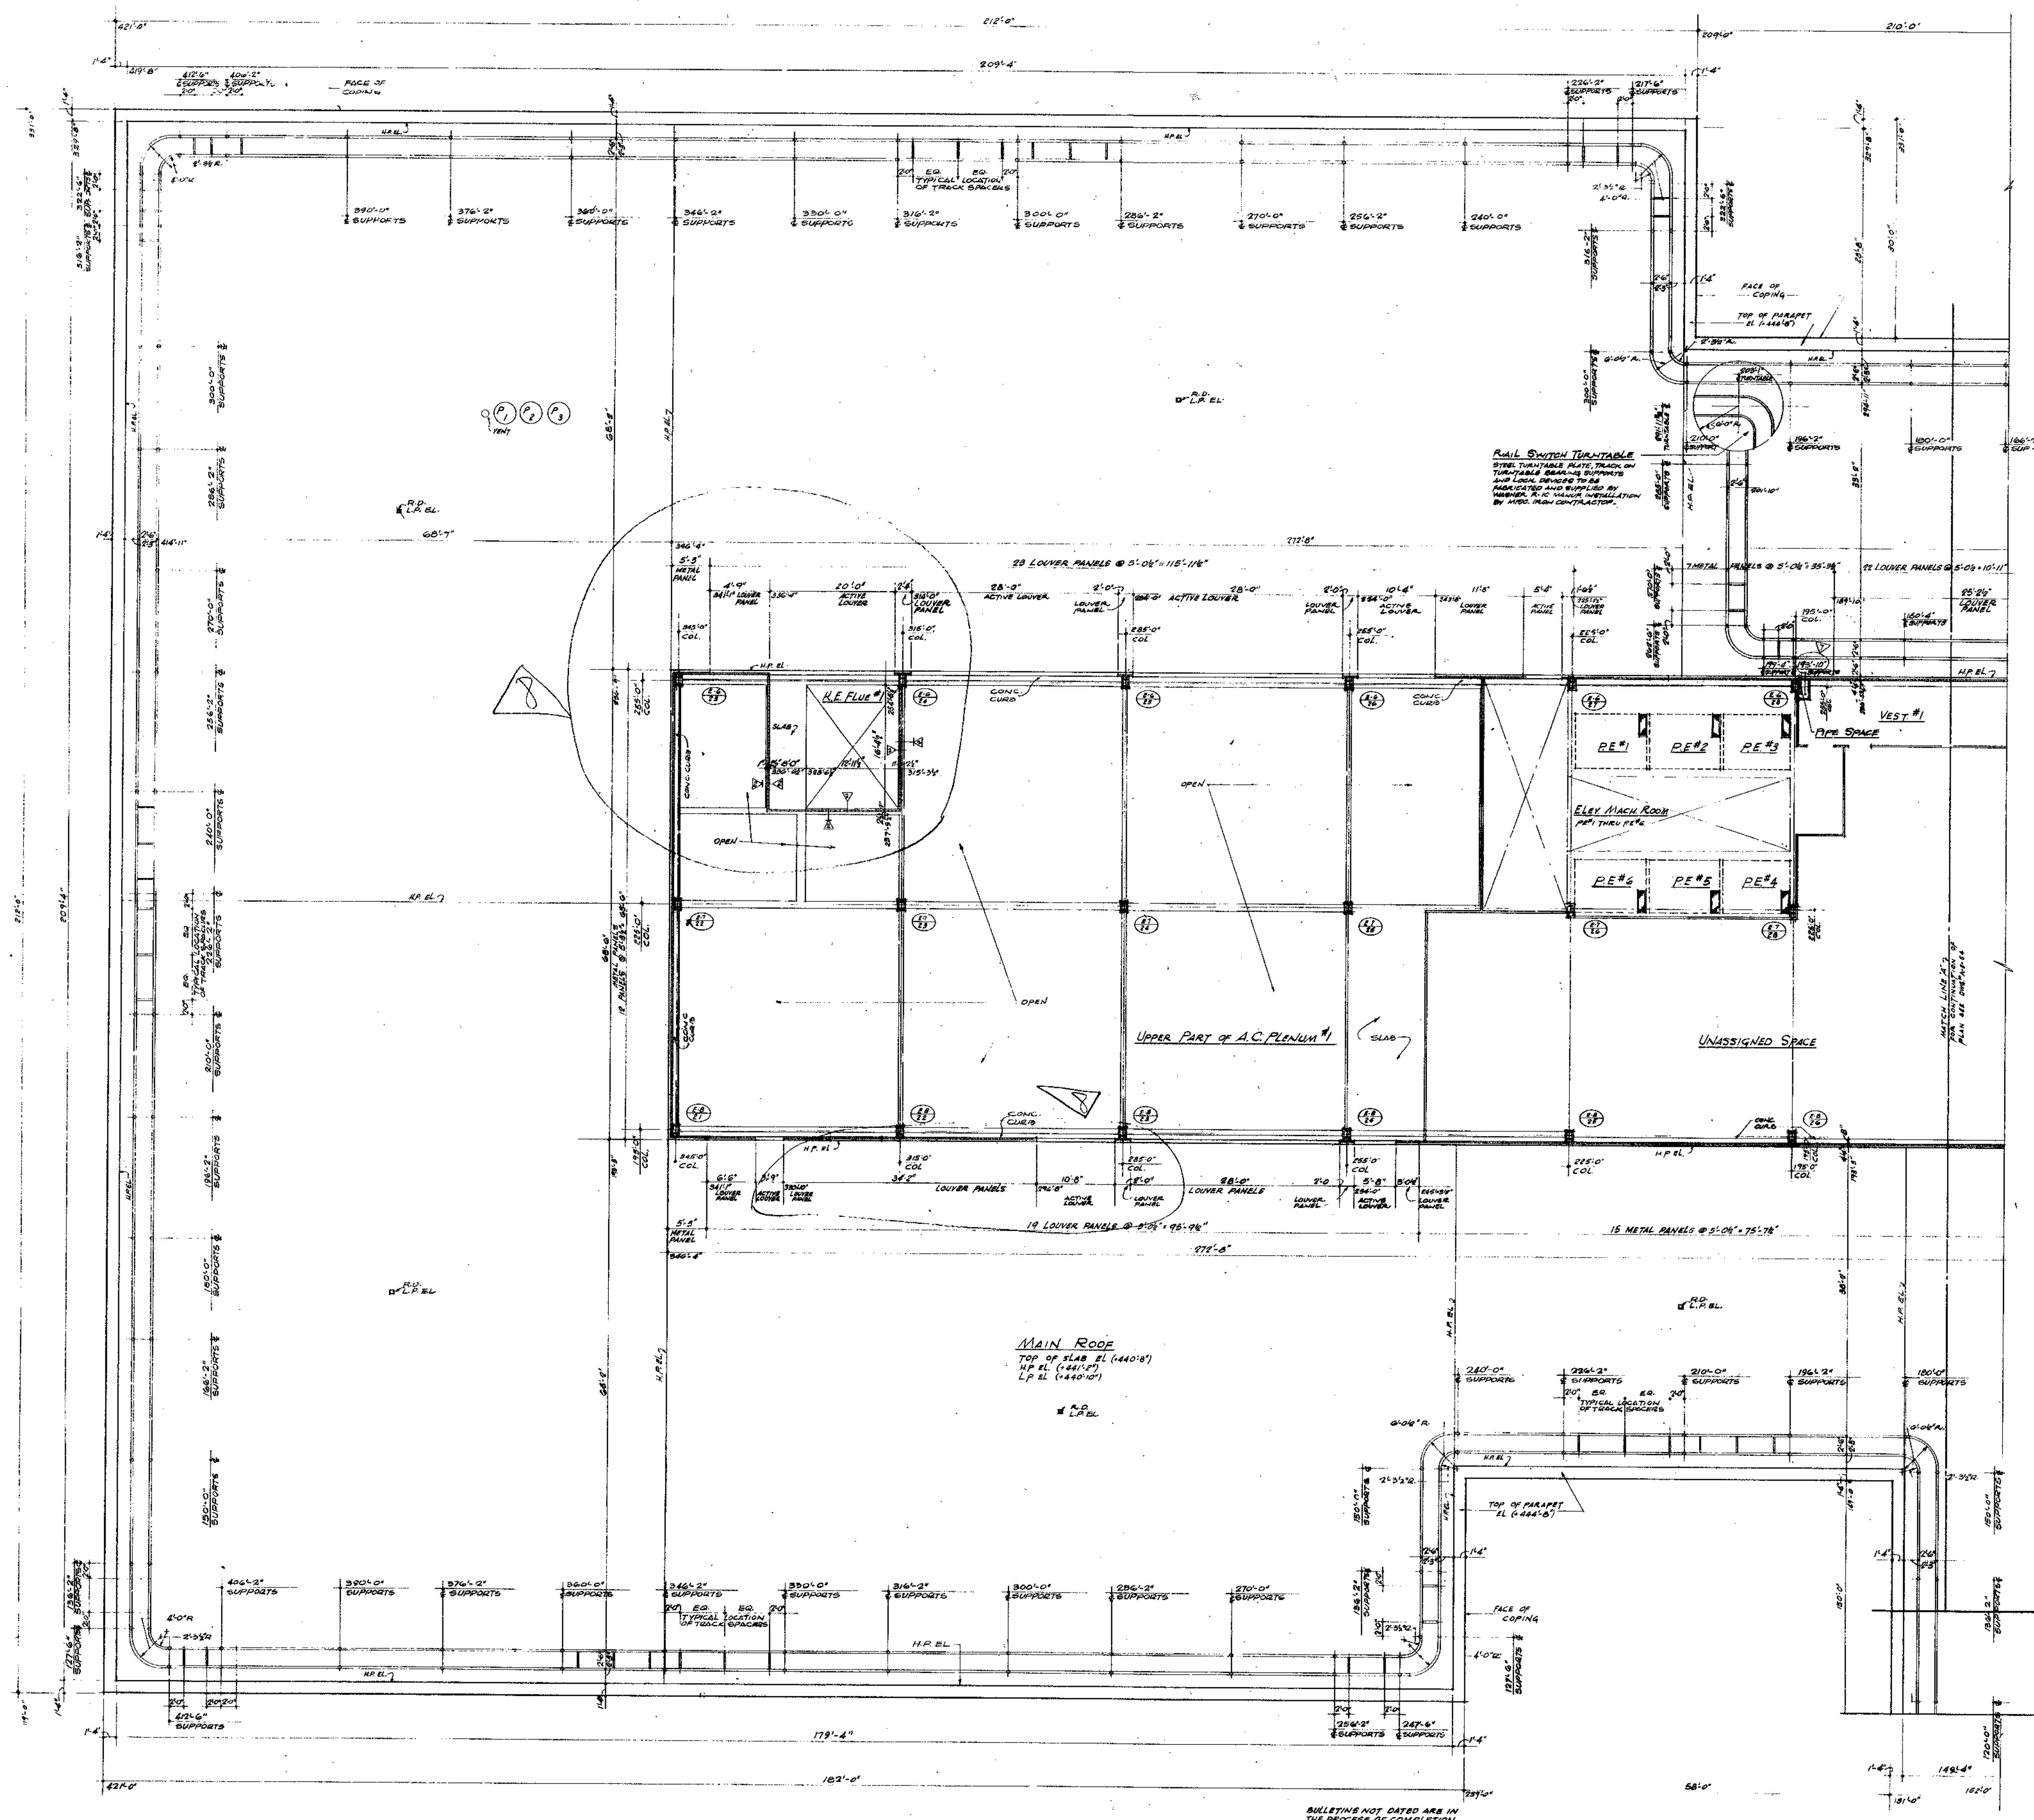


NORTH

NOTES
1. FOR GENERAL NOTES, KEY TO MATERIALS ABBREVIATIONS, FINISH SCHEDULE, DOOR SCHEDULE AND SCHEDULE OF DRAWINGS SEE DRAWING # A-E-1 TO A-E-8
2. FOR COMPLETE ¼ SCALE CORE PLAN, SEE DRAWING Nº A-E-56
3. ALL ELEVATIONS INDICATED THUS (±0'-0") ARE TAKEN IN RELATION TO FINISH FLOOR.
4. FOR ALL MECHANICAL AND ELECTRICAL LAYOUTS, SEE RESPECTIVE ENGINEERS DRAWINGS.
5. FOR TYPICAL STAIR DETAILS SEE DRAWING Nº A-E-146
6. FINISHED FLOOR ELEVATION AND TOP OF SLAB ELEVATION ARE (±0'-0") UNLESS OTHERWISE SHOWN OR NOTED
7. CANTS ARE REQUIRED ON ALL BEAM PROJECTIONS OVER 2" ACTUAL DIMENSION IN ELEVATOR SHAFTS AND SHALL BE MINIMUM 75° FROM HORIZONTAL. SEE TYPICAL DETAILS.
8. ALL PARTITIONS SHOWN UNHATCHED ARE NOT INCLUDED IN THIS CONTRACT.

76
106

RECEIVED
DEC 2 8 1990
LESLIE E. RO...TSON ASSOCIATES
211 EAST 46TH ST., N.Y.C. 10017

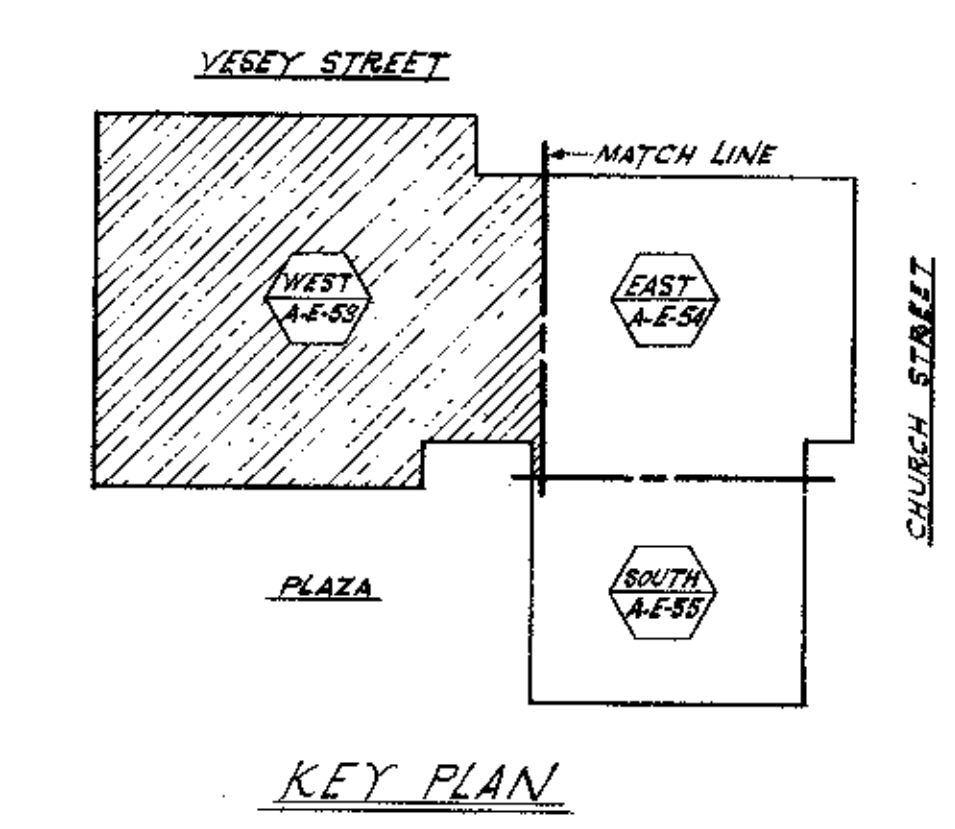

KEY PLAN

1/8" = 1'-0" 0 4' 8' 16' 24'

BULLETINS NOT DATED ARE IN THE PROCESS OF COMPLETION

CONTRACT -BID DRAWING date 8-25-69

NO.	DATE	BUL. NO.	BY	NO.	DATE	BUL. NO.	BY
				8		E-83	L.C.
				7		E-37	L.J.
				6	3-4-71	E-25	L.J.
				5	7-24-70	E-16	A.W.
				4	4-15-70	E-3	D.G.
				3	4-15-70	E-5	D.G.
				2	4-15-70	E-7	D.G.
				1	11-28-69	E-1	D.G.

REVISIONS — REVISIONS

APPROVED
CHIEF, PLANNING DIVISION
DATE

THE WORLD TRADE CENTER
THE PORT OF NEW YORK AUTHORITY

MINORU YAMASAKI & ASSOCIATES — MINORU YAMASAKI, ARCHITECT
EMERY ROTH & SONS — RICHARD ROTH, ARCHITECT
WORTHINGTON, SKILLING, HELLE & JACKSON — STRUCTURAL ENGINEERS
JAROS, BAUM & BOLLES — MECHANICAL ENGINEERS
JOSEPH R. LORING & ASSOCIATES — ELECTRICAL ENGINEERS
THE PORT OF NEW YORK AUTHORITY — PAVING UTILITIES, FOUNDATIONS

TITLE: NORTHEAST PLAZA BUILDING — MAIN ROOF & BULKHEAD PLAN — WEST SECTION

DRAWN	R.J.H.	CHECKED	
SCALE	1/8" = 1'-0"	DATE	7-28-69
PROJECT NUMBER		SHEET	OF
DRAWING NUMBER	A·E·53		