

AE-54.

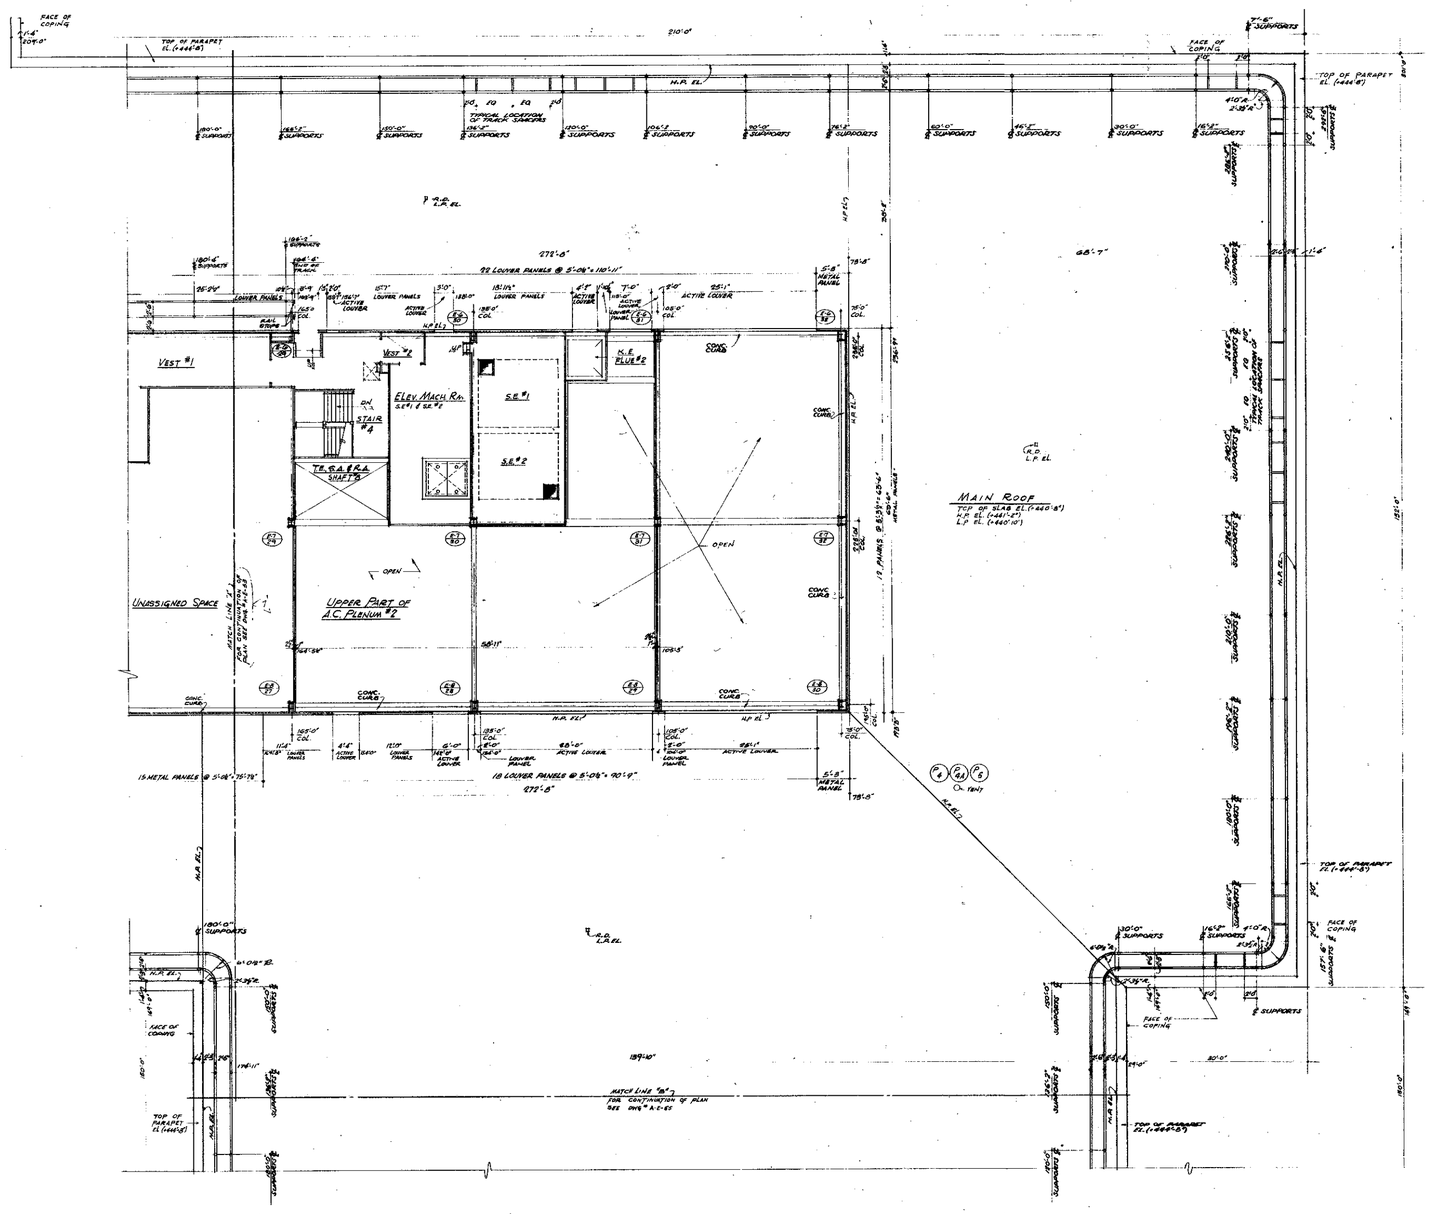

NOTES

1. FOR GENERAL NOTES, KEY TO MATERIALS ABBREVIATIONS, FINISH SCHEDULE, DOOR SCHEDULE, AND SCHEDULE OF DRAWINGS SEE DRAWING # A-2-1 TO A-2-3
2. FOR COMPLETE & SCALE CORE PLAN SEE DRAWING # A-2-55
3. ALL ELEVATIONS INDICATED THUS (+0'-0") ARE TAKEN IN RELATION TO FINISH FLOOR
4. FOR ALL MECHANICAL AND ELECTRICAL LAYOUTS SEE RESPECTIVE ENGINEERS DRAWINGS
5. FOR TYPICAL STAIR DETAILS SEE DRAWING # A-2-116
6. FINISH FLOOR ELEVATION AND TOP OF SLAB ELEVATION ARE (0'-0") UNLESS OTHERWISE SHOWN OR NOTED
7. CANTS ARE REQUIRED ON ALL BEAM PROJECTION OVER 2" ACTUAL DIMENSION IN ELEVATOR SHAFTS AND SHALL BE MINIMUM 75° FROM HORIZONTAL SEE TYPICAL DETAILS
8. ALL PARTITIONS SHOWN UNLOCATED ARE NOT INCLUDED IN THIS CONTRACT.

RECEIVED
DEC 2 8 1990
LESLIE E. ROBERTSON ASSOCIATES
211 EAST 46th ST., N.Y.C. 10017

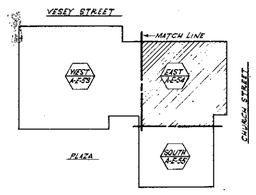

KEY PLAN

BULLETINS NOT DATED ARE IN THE PROCESS OF COMPLETION

CONTRACT #3D DRAWING dated 8-25-69

NO.	DATE	BUL. NO.	BY
		1-87	L.W.
5	8-4-71	E-98	L.W.
4	7-24-70	E-16	A.W.
3	6-16-70	E-3	D.G.
2	6-16-70	E-5	D.G.
1	6-15-70	E-7	D.G.
1	11-18-69	E-1	D.G.

REVISIONS

APPROVED

CHIEF, PLANNING DIVISION

DATE

1/8"=1'-0" 0 8' 16' 24'

THE WORLD TRADE CENTER
THE PORT OF NEW YORK AUTHORITY

MINORU YAMASAKI & ASSOCIATES
MINORU YAMASAKI, ARCHITECT

EMERY ROTH & SONS
RICHARD ROTH, ARCHITECT

WORTHINGTON, SKILLING, HELLE & JACKSON
STRUCTURAL ENGINEERS

JAROS, BAUM & BOLLES
MECHANICAL ENGINEERS

JOSEPH R. LORING & ASSOCIATES
ELECTRICAL ENGINEERS

THE PORT OF NEW YORK AUTHORITY
PAVING UTILITIES, FOUNDATIONS

TITLE: NORTHEAST PLAZA BUILDING
MAIN ROOF & BULKHEAD PLAN
EAST SECTION

DRAWN	R.T.H.	CHECKED	
SCALE	1/8"=1'-0"	DATE	7-29-69
PROJECT NUMBER		SHEET	OF
DRAWING NUMBER	A-E-54		