
NORTH

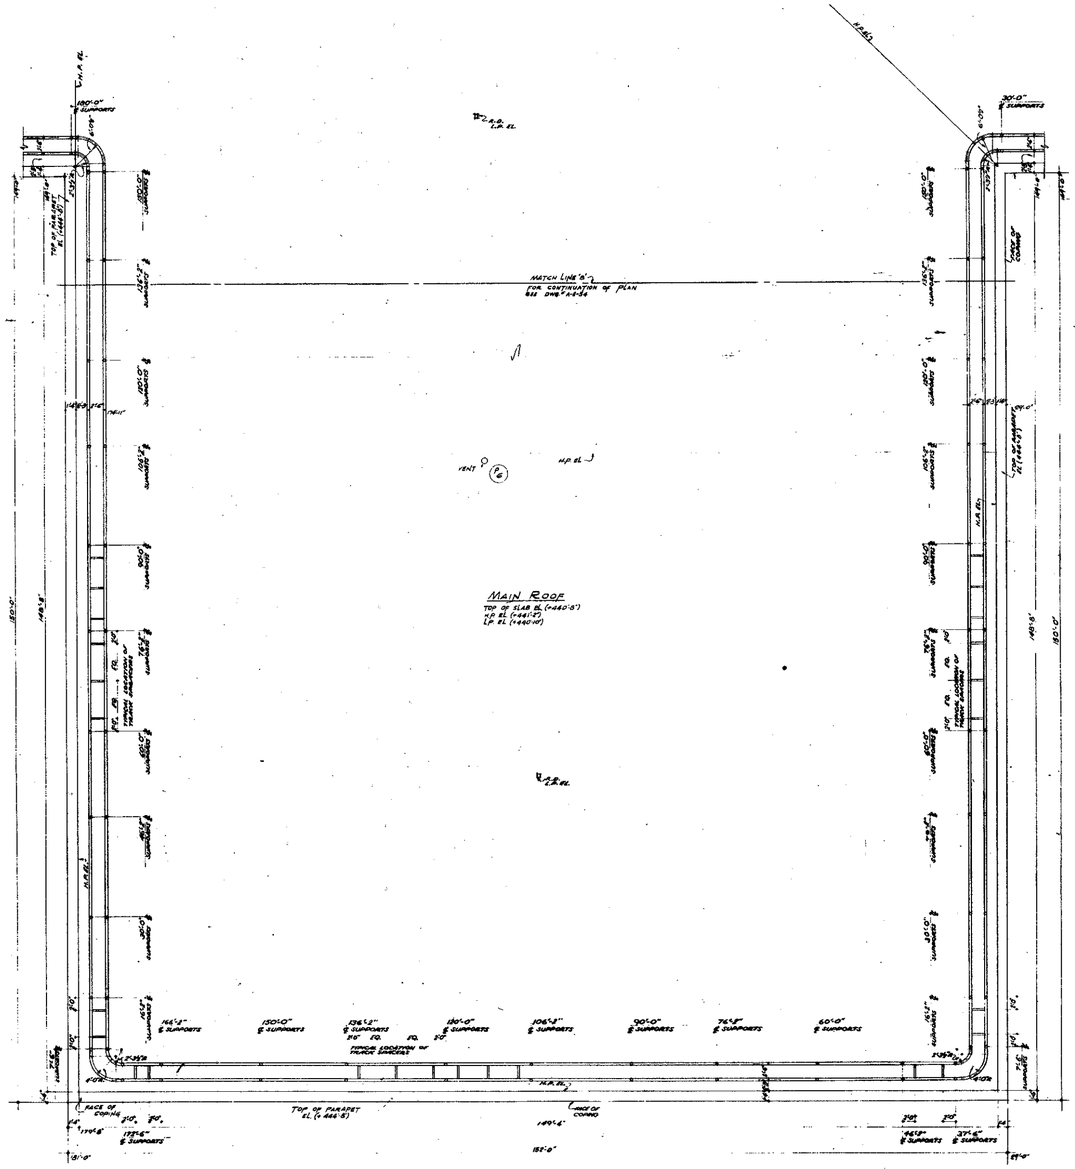


NOTES

1. FOR GENERAL NOTES, KEY TO MATERIALS, ABBREVIATIONS, FINISH SCHEDULE, DOOR SCHEDULE AND SCHEDULES OF DRAWINGS SEE DRAWING # A-2-1 TO A-2-4
2. FOR COMPLETE 1" SCALE CORE PLAN, SEE DRAWING A-1-56
3. ALL ELEVATIONS INDICATED THUS (70'-0") ARE TAKEN IN RELATION TO FINISH FLOOR.
4. FOR ALL MECHANICAL AND ELECTRICAL LAYOUTS SEE RESPECTIVE ENGINEERS DRAWINGS
5. FOR TYPICAL STAIR DETAILS SEE DRAWINGS # A-2-1 AS
6. FINISH FLOOR ELEVATION AND TOP OF SLAB ELEVATION ARE (1'-0") UNLESS OTHERWISE SHOWN OR NOTED.
7. GRAVITE ARE REQUIRED ON ALL BEAM PROJECTIONS OVER 2" ACTUAL DIMENSIONS IN ELEVATOR SHAFTS AND SHALL BE 2" MINIMUM 70° BEAM HORIZONTAL. SEE TYPICAL DETAILS.
8. ALL PARTITIONS SHOWN CHEATCHED ARE NOT INCLUDED IN THIS CONTRACT.

A

RECEIVED
DEC 28 1990
LESLIE E. ROBERTSON
ASSOCIATES
211 EAST 46TH ST., N.Y.C. 10017

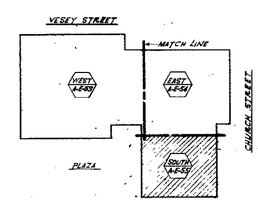

KEY PLAN

CONTRACT 910 DRAWING 45date 8-25-69

NO.	DATE	SUB. NO.	BY
4	7-14-70	E-6	JM
3	6-16-70	E-3	DG
2	3-20-70	E-5	MM
1	7-25-69	E-1	RC

REVISIONS

APPROVED

CHIEF, PLANNING DIVISION
DATE

THE WORLD TRADE CENTER

THE PORT OF NEW YORK AUTHORITY

MINORU YAMASAKI & ASSOCIATES
MINORU YAMASAKI, ARCHITECT

EMERY ROTH & SONS
RICHARD ROTH, ARCHITECT

WORTHINGTON, SKILLING, HELLE & JACKSON
STRUCTURAL ENGINEERS

JAROS, BAUM & BOLLES
MECHANICAL ENGINEERS

JOSEPH R. LORING & ASSOCIATES
ELECTRICAL ENGINEERS

THE PORT OF NEW YORK AUTHORITY
PAVING UTILITIES, FOUNDATIONS

1/8"=1'-0" 0 4' 8' 16' 24'

TITLE
NORTH & WEST PLAZA BUILDING
MAIN ROOF & BUILDING PLAN
SOUTH SECTION

DRAWN	R.T.M.	CHECKED	
SCALE	1/8"=1'-0"	DATE	7-28-69
PROJECT NUMBER		SHEET	OF
DRAWING NUMBER	A-E-55		