

NORTH

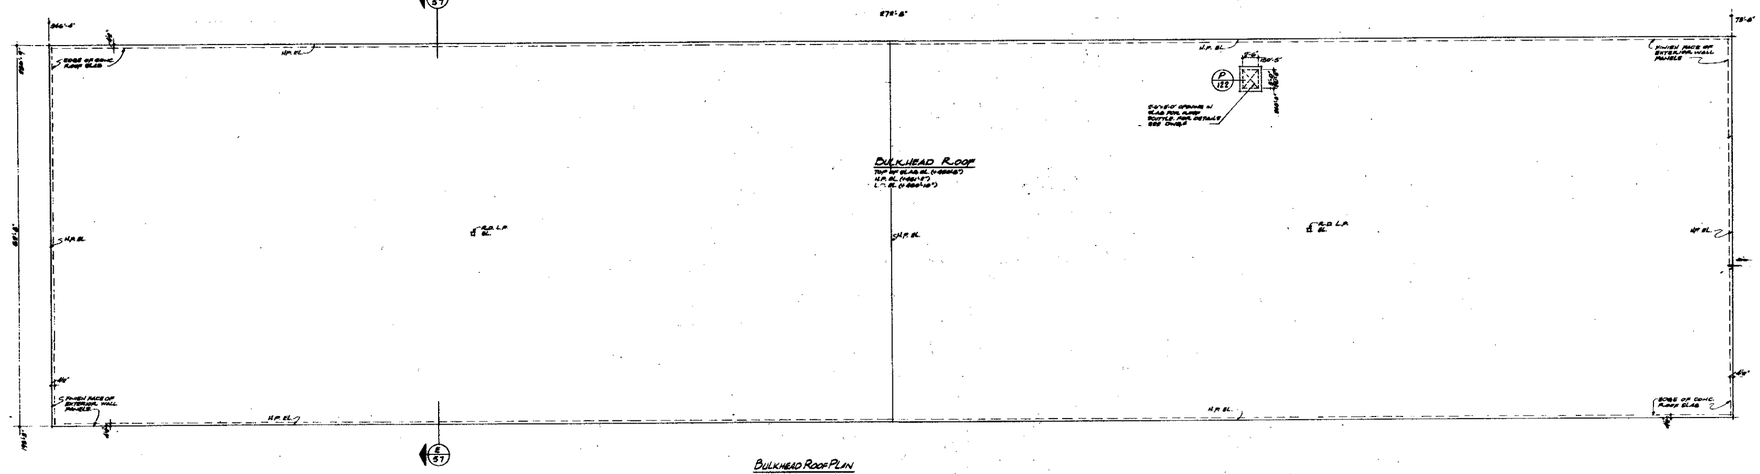


NOTES:

1. FOR GENERAL NOTES, KEY TO MATERIALS, ABBREVIATIONS, FINISH SCHEDULE, DOOR SCHEDULE, AND SYMBOLS SEE DRAWING # S.E.-1 TO A.E.-6
2. ALL ELEVATIONS INDICATED THUS (+0'-0") ARE TAKEN IN RELATION TO TOP OF SLAB.
3. CANTS ARE REQUIRED ON ALL BEAM PROJECTIONS OVER 8" ACTUAL DIMENSION IN ELEVATION. SHAFTS ALSO SHALL BE MINIMUM 78" FROM HORIZONTAL. SEE TYPICAL DETAILS.


BULKHEAD ROOF PLAN

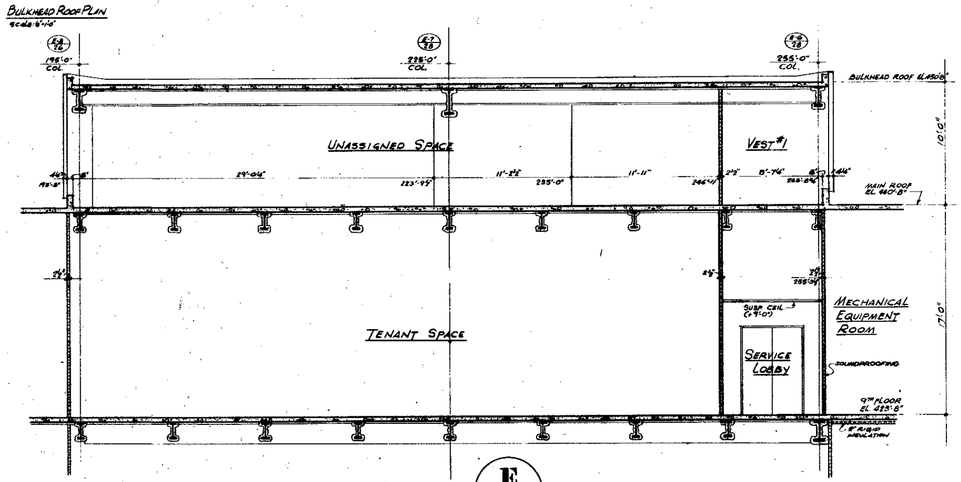

SECTION E/57

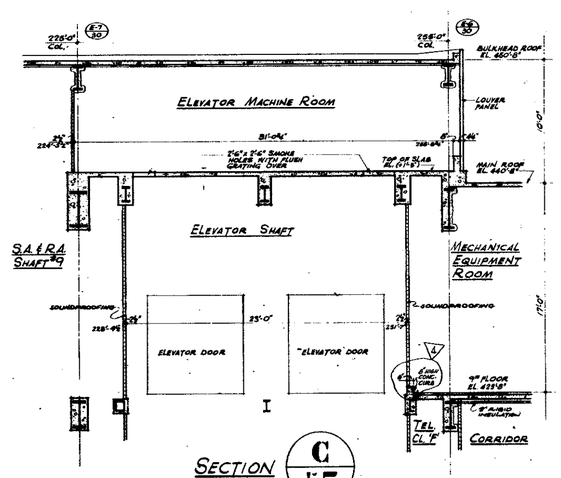

SECTION C/57

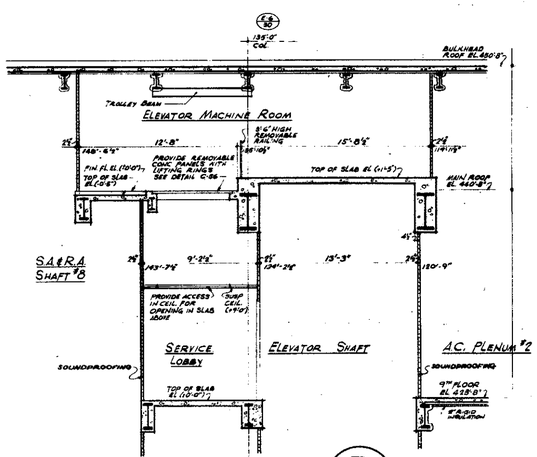

SECTION D/57

RECEIVED

DEC 28 1990

LESLIE E. ROBERTSON ASSOCIATES
211 EAST 46th ST., N.Y.C. 10017

CONTRACT "BD" DRAWING date 3-25-69

NO.	DATE	SUB. NO.	BY
4		E-81	L.L.
3	4-15-70	E-8	L.L.
2	4-6-70	E-7	L.L.
1	11-28-69	E-1	D.G.

REVISIONS

APPROVED

CHIEF, PLANNING DIVISION

DATE

THE WORLD TRADE CENTER
THE PORT OF NEW YORK AUTHORITY

MINORU YAMASAKI & ASSOCIATES
MINORU YAMASAKI, ARCHITECT

EMERY ROTH & SONS
RICHARD ROTH, ARCHITECT

WORTHINGTON, SKILLING, HELLE & JACKSON
STRUCTURAL ENGINEERS

JAROS, BAUM & BOLLES
MECHANICAL ENGINEERS

JOSEPH R. LORING & ASSOCIATES
ELECTRICAL ENGINEERS

THE PORT OF NEW YORK AUTHORITY
PAVING, UTILITIES, FOUNDATIONS

1/4"=1'-0" 0 1' 2' 3' 4' 8' 12'
1/8"=1'-0" 0 4' 8' 16' 24'

TITLE: NORTHEAST PLAZA BUILDING
BULKHEAD ROOF PLAN & SECTION

DRAWN	E.P.C.	CHECKED	
SCALE	1/4" 1'0"	DATE	7-28-69
PROJECT NUMBER		SHEET	OF
DRAWING NUMBER	A-E-57		