

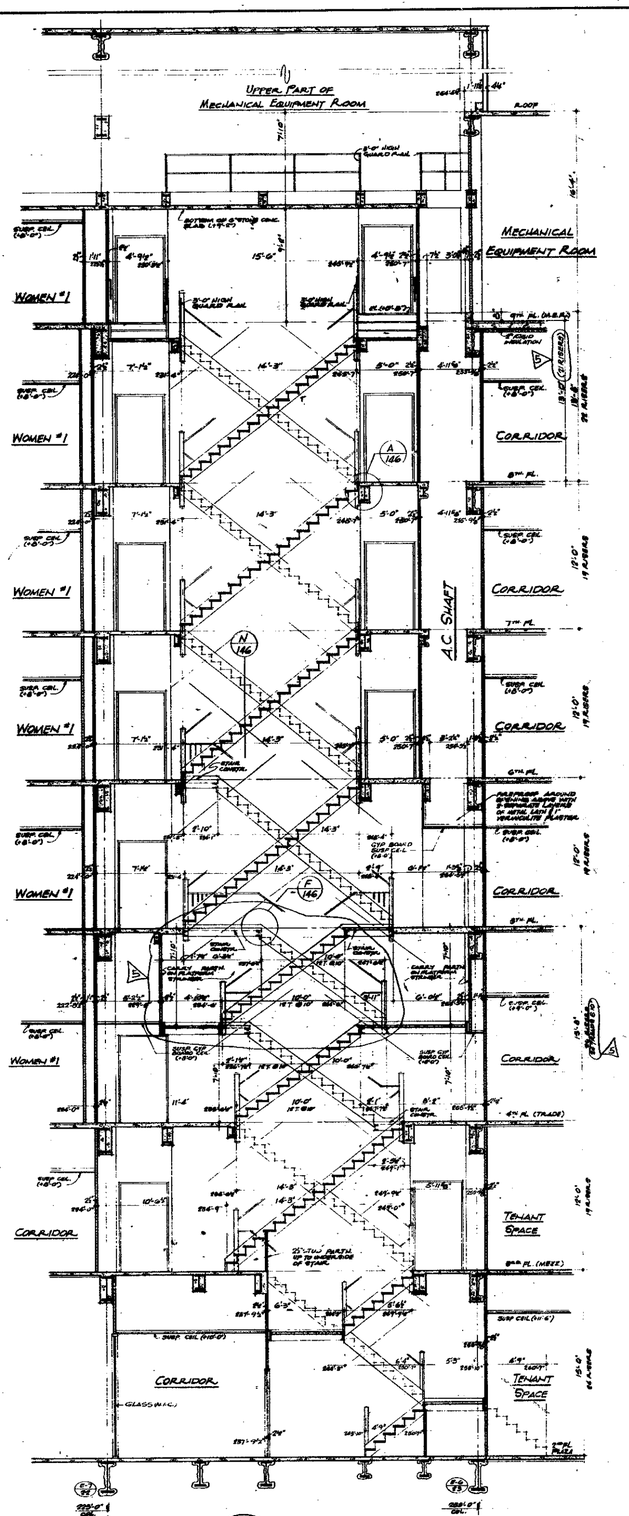



SECTION A/60 THRU STAIRS #1 & #2

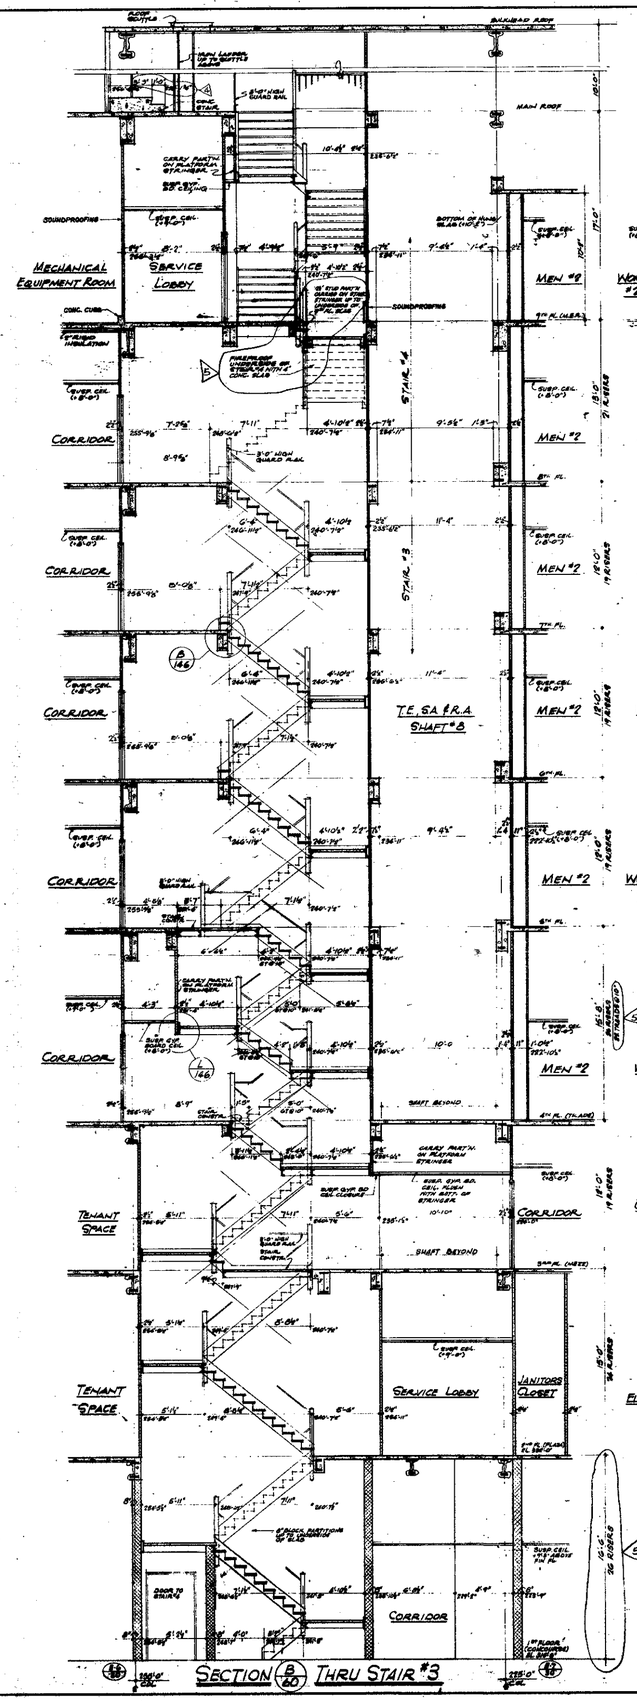

SECTION B/60 THRU STAIR #3

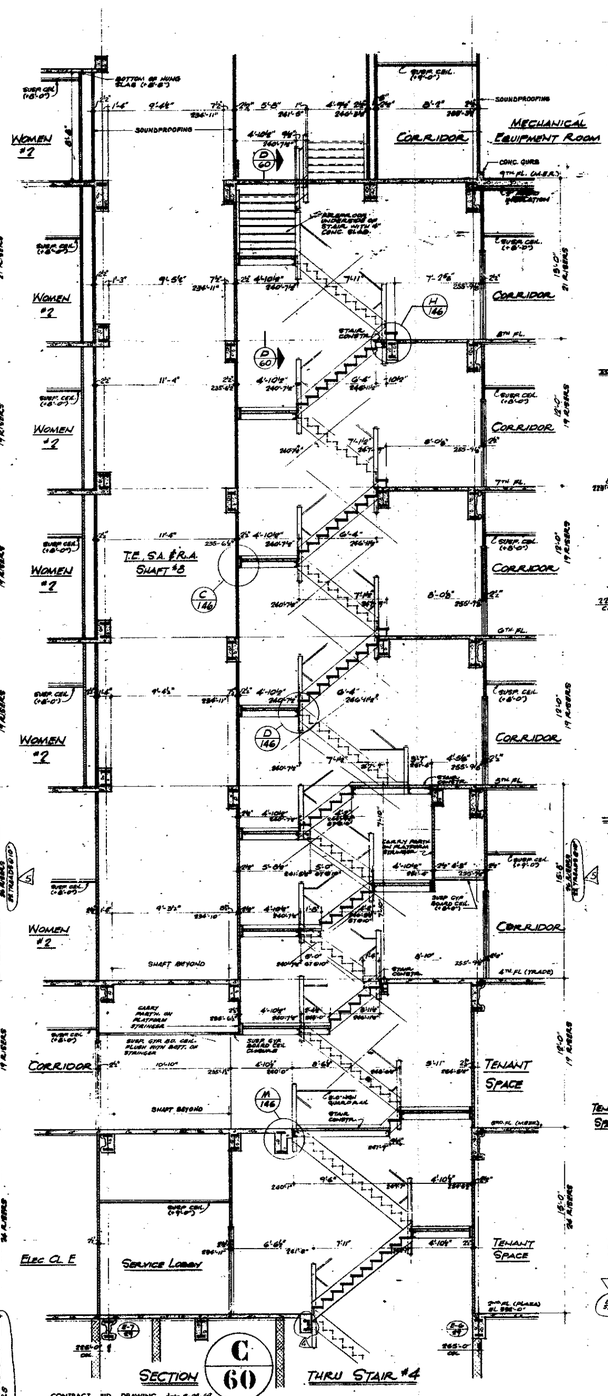

SECTION C/60 THRU STAIR #4

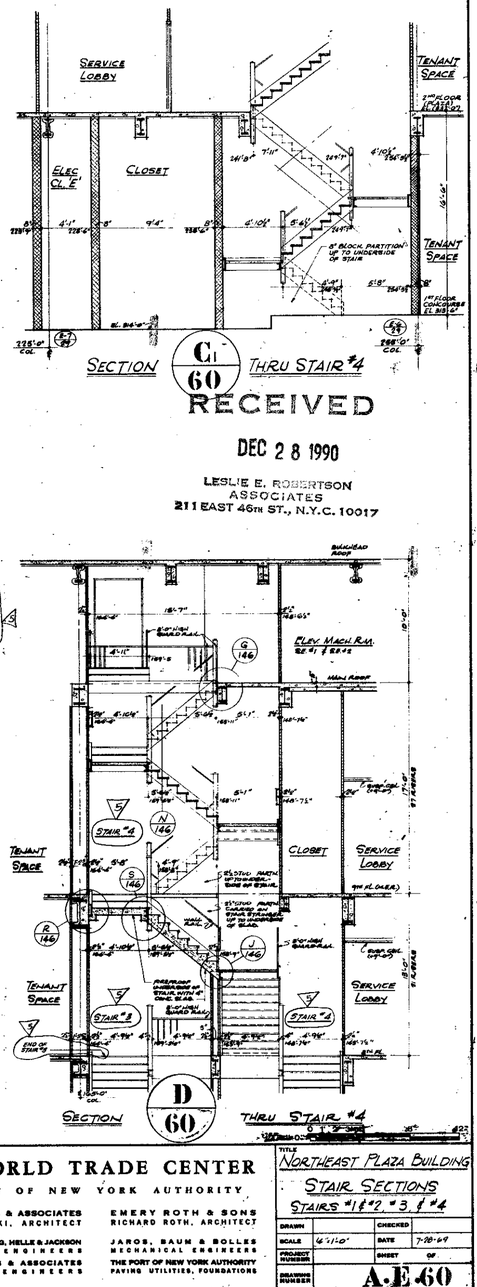

SECTION D/60 THRU STAIR #4

NOTES:
1. FOR GENERAL NOTES, KEY TO MATERIALS, ABBREVIATIONS, FINISH SCHEDULE, DOOR SCHEDULE, AND SCHEDULE OF DRAWINGS SEE DRAWING#S1.1 & S1.2.
2. ALL ELEVATIONS INDICATED THUS (120'-0") ARE TAKEN IN RELATION TO FINISH FLOORS.
3. FOR ALL MECHANICAL AND ELECTRICAL LAYOUTS SEE RESPECTIVE ENGINEER'S PLANS.
4. FOR TYPICAL STAIR, DETAILS AND SECTIONS SEE DRAWINGS# S1.146
5. FINISH FLOOR ELEVATION AND TOP OF SLAB ELEVATION ARE (120'-0") UNLESS OTHERWISE SHOWN OR NOTED.
6. WHERE NO SUSPENDED CEILING ARE CALLED FOR, SUCH AS IN CLOSETS, STAIR, PASSAGES, ETC. BOTTOM ELEVATION OF ALL PIPING AND DUCTWORK SHALL BE MAINTAINED AT +8'-6" TO PARTITIONS FOR FUTURE CEILING INSTALLATION AND CLEARANCE OF ALL HEIGHT REQUIRED.
7. ALL PARTITIONS SHOWN UNHATCHED ARE NOT INCLUDED IN THIS CONTRACT.

RECEIVED
DEC 2 8 1990
LESLIE E. ROBERTSON ASSOCIATES
211 EAST 46TH ST., N.Y.C. 10017

CONTRACT BID DRAWING date 6-25-69

NO.	DATE	SUB. NO.	BY
4	7-24-70	S-16	A.N
3	4-6-70	S-5	L.H.
2	6-18-70	S-7	L.H.
1	11-10-69	S-1	D.G.

REVISIONS

NO.	DATE	SUB. NO.	BY
		S-87	L.H.

REVISIONS

APPROVED
CHIEF, PLANNING DIVISION
DATE

THE WORLD TRADE CENTER
THE PORT OF NEW YORK AUTHORITY

MINORU YAMASAKI & ASSOCIATES
MINORU YAMASAKI, ARCHITECT

WORTHINGTON, SKILLING, HELLE & JACKSON
STRUCTURAL ENGINEERS

JOSEPH R. LORING & ASSOCIATES
ELECTRICAL ENGINEERS

EMERY ROTH & SONS
RICHARD ROTH, ARCHITECT

JAROS, BAUM & BOLLES
MECHANICAL ENGINEERS

THE PORT OF NEW YORK AUTHORITY
PAYING UTILITIES, FOUNDATIONS

TITLE: NORTHEAST PLAZA BUILDING
STAIR SECTIONS
STAIRS #1 & #2, #3, & #4

DRAWN		CHECKED	
SCALE	1/4"=1'-0"	DATE	7-28-69
PROJECT NUMBER		SHEET	OF
DRAWING NUMBER		A.E 60	