


NOTES
1. FOR GENERAL NOTES, KEY TO MATERIALS, ABBREVIATIONS, FINISH SCHEDULE, DOOR SCHEDULE AND SCHEDULE OF DRAWINGS SEE DRAWING# A.E.1 TO A.E.6
2. ALL ELEVATIONS INDICATED THUS (100'0") ARE TAKEN IN RELATION TO FINISH FLOOR.
3. FOR ALL MECHANICAL & ELECTRICAL LAYOUTS SEE RESPECTIVE ENGINEER'S DRAWINGS.
4. FOR TYPICAL STAIR DETAILS & SECTIONS SEE DWG # A.E.146
5. FINISH FLOOR ELEVATION AND TOP OF SLAB ELEVATION ARE (100'0") UNLESS OTHERWISE SHOWN OR NOTED.
6. WHERE NO SUSPENDED CEILINGS ARE CALLED FOR, SUCH AS IN CLOSETS, STAIR PASSAGES ETC. BOTTOM ELEVATION OF MEC. PIPING AND DUCT WORK, SHALL BE MAINTAINED AT 7'6" TO PROVIDE FOR FUTURE CEILING INSTALLATION AND CLEARANCE OF DOOR HEIGHT DOORS.
7. ALL PARTITIONS SHOWN UNHATCHED ARE NOT INCLUDED IN THIS CONTRACT.

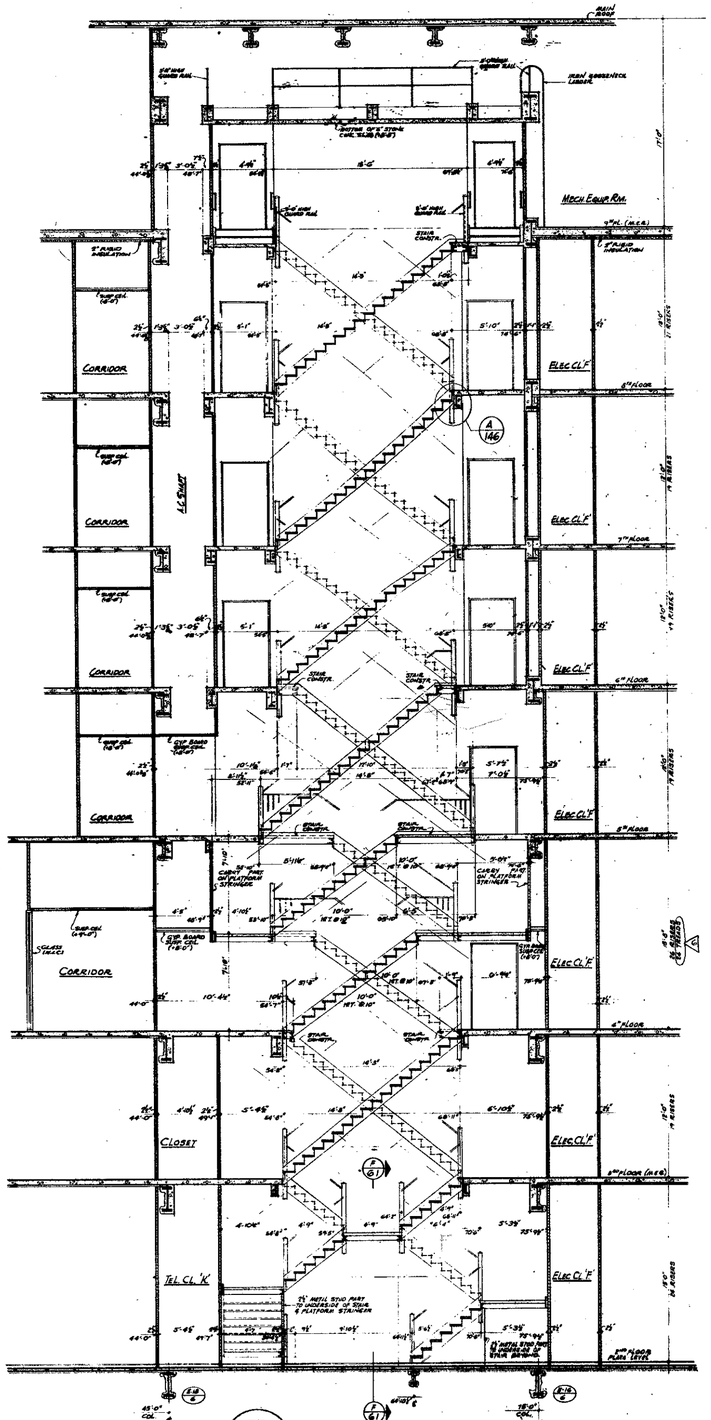


SECTION E/61 THRU STAIRS #5 & 6

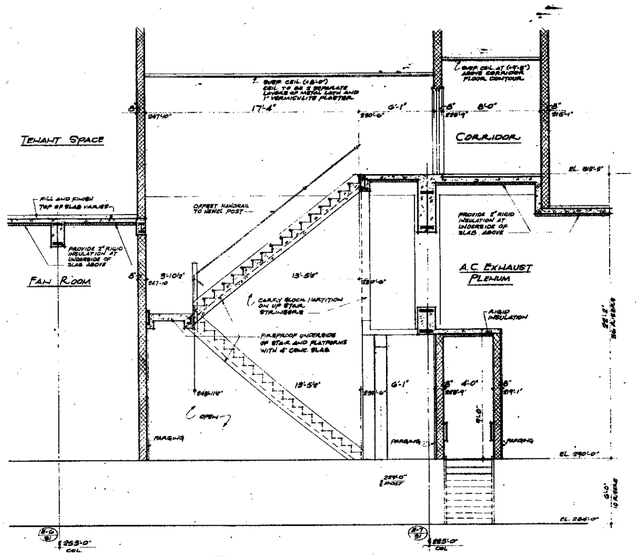


SECTION G/61 THRU STAIR #7

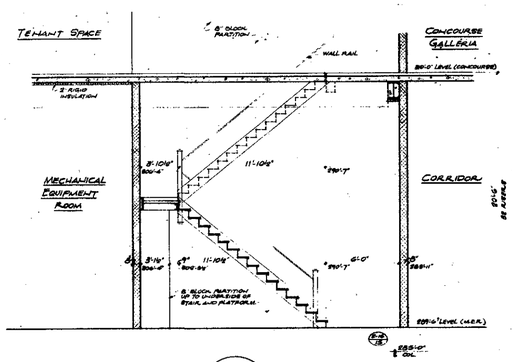

SECTION H/61 THRU STAIR #8

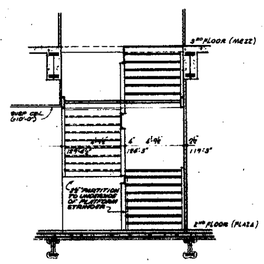

SECTION F/61 THRU STAIRS #5 & 6

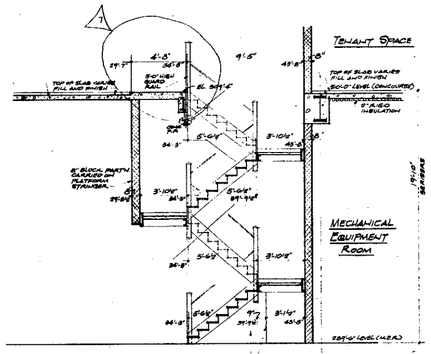

SECTION J/61 THRU STAIR #9

RECEIVED
DEC 28 1990
LESLIE E. ROBERTSON ASSOCIATES
211 EAST 46TH ST., N.Y.C. 10017

1"-1'0" 0 3" 6" 9" 1' 2' 3'
1/4"-1'0" 0 1' 2' 3' 4' 6' 8' 12'

NO.	DATE	SUB. NO.	BY
3	6-11-73	E-105	L.L.
4		E-87	L.L.
5	7-26-73	E-16	A.A.
6	8-28-73	E-17	P.G.
7	6-18-74	E-6	P.G.
8	6-18-74	E-7	L.L.
9	11-29-49	E-1	P.G.

REVISIONS

CONTRACT "BID" DRAWING "A" DATE 6-25-69

APPROVED
CHIEF, PLANNING DIVISION
DATE

THE WORLD TRADE CENTER
THE PORT OF NEW YORK AUTHORITY

MINORU YAMASAKI & ASSOCIATES
MINORU YAMASAKI, ARCHITECT

WORTHINGTON, SKILLING, HELLE & JACKSON
STRUCTURAL ENGINEERS

JOSEPH R. LORING & ASSOCIATES
ELECTRICAL ENGINEERS

EMERY ROTH & SONS
RICHARD ROTH, ARCHITECT

JAROS, BAUM & BOLLES
MECHANICAL ENGINEERS

THE PORT OF NEW YORK AUTHORITY
PAVING, UTILITIES, FOUNDATIONS

TITLE: NORTHEAST PLAZA BUILDING
STAIR SECTION
STAIRS 5,6,7 & 8 & 9

DRAWN	R.T.N.	CHECKED	
SCALE	1/4"=1'0", 1"=1'0"	DATE	7-28-69
PROJECT NUMBER		SHEET	OF
DRAWING NUMBER	A.E.61		