

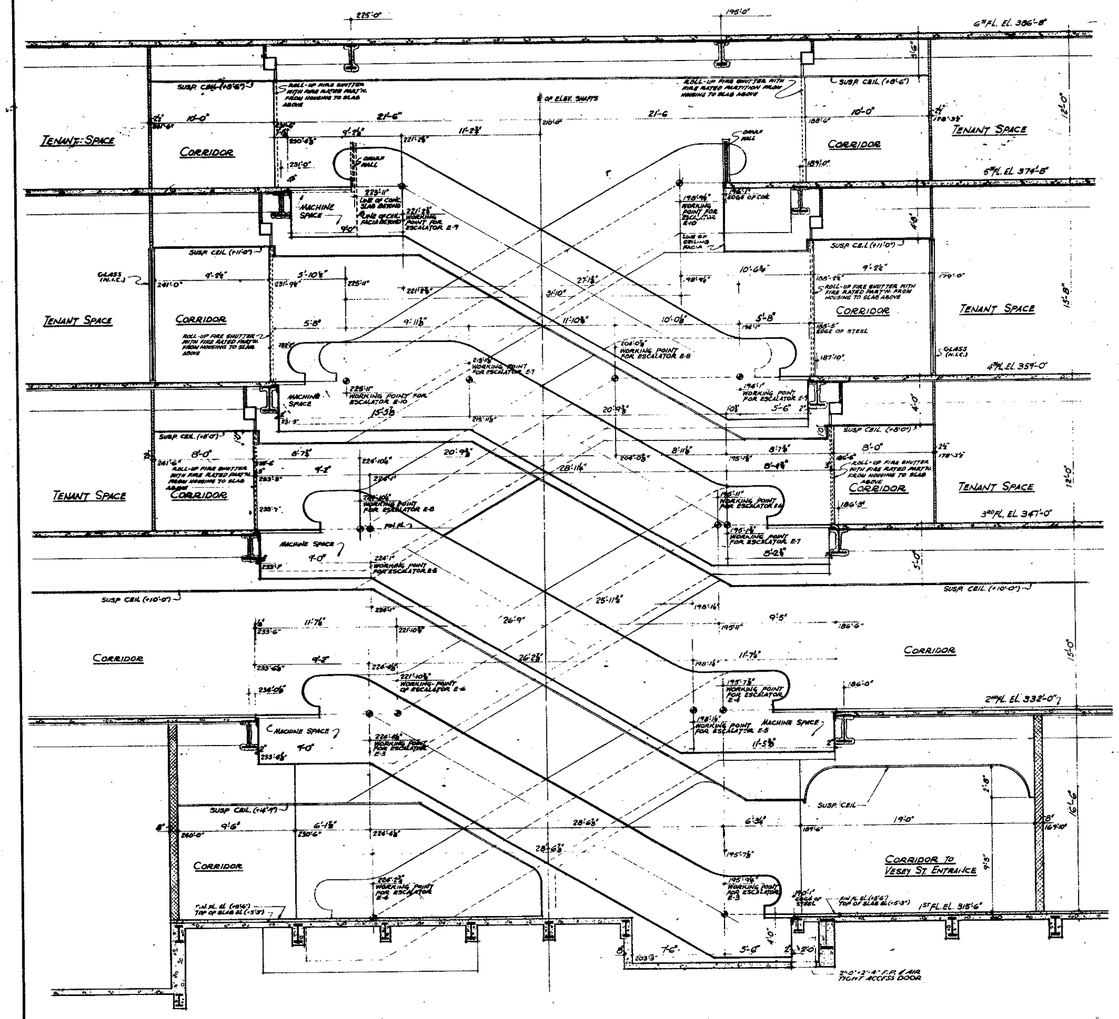


SECTION (B/62) THRU ESCALATORS E-3 THRU E-10

NOTE
FOR ADDITIONAL SECTIONS, ELEVATIONS AND FINISHES SEE DRAWING A.E-180

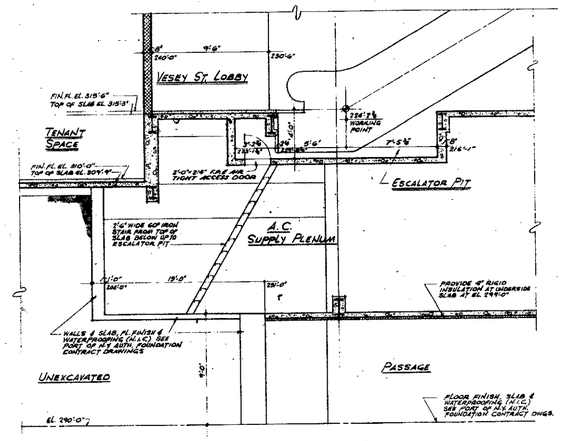

SECTION (C/62)

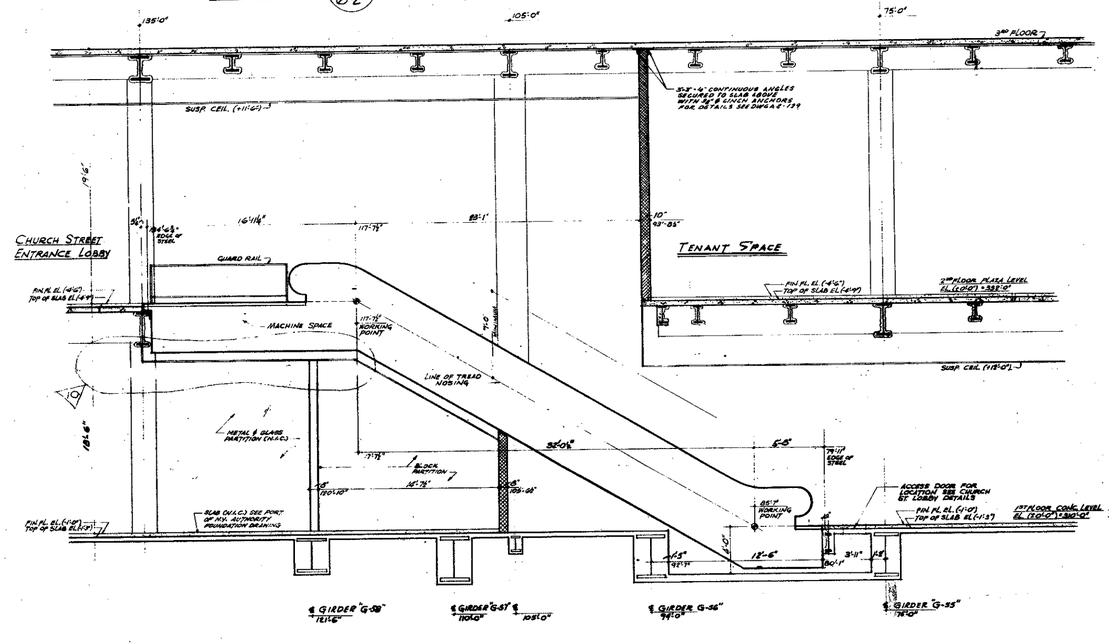

SECTION (A/62) THRU ESCALATORS E-1 & E-2

NOTE
1 FOR ADDITIONAL SECTIONS, ELEVATIONS & FINISHES SEE DRAWING A.E-179

NOTES:
1. FOR GENERAL NOTES, KEY TO MATERIALS, ABBREVIATIONS, FINISH SCHEDULES, DOOR SCHEDULES AND SCHEDULE OF DRAWINGS SEE DWGS. A.E-1 TO A.E-4
2. ALL ELEVATION INDICATED THUS (0'-0") ARE TAKEN IN RELATION TO FINISH FLOOR.
3. FOR ALL MECHANICAL AND ELECTRICAL LAYOUTS SEE RESPECTIVE ENGINEERS DWGS.
4. FINISH FLOOR ELEVATION AND TOP OF SLAB ELEVATION APPROVAL UNLESS OTHERWISE SHOWN OR NOTED.
5. ALL PARTITIONS SHOWN UNMARKED ARE NOT INCLUDED IN THIS CONTRACT.

RECEIVED
DEC 2 8 1990
LESLIE E. ROBERTSON ASSOCIATES
211 EAST 43RD ST., N.Y.C. 10017

BULLETINS NOT DATED ARE IN THE PROCESS OF COMPLETION

CONTRACT 4ID *DRAWING 1ssue 8-22-69

NO.	DATE	SUB. NO.	BY
		4ID-12	L.B.
1	1-6-70	E-30	L.J.
2	1-20-70	E-146	D.S.
3	1-7-70	E-29	L.J.
4	6-4-70	E-98	L.J.
5	6-19-70	E-10	D.G.
6	6-8-70	E-3	D.G.
7	6-8-70	E-5	L.J.
8	6-15-70	E-6	L.J.
9	11-28-69	E-1	D.G.

REVISIONS

APPROVED
CHIEF, PLANNING DIVISION
DATE

THE WORLD TRADE CENTER
THE PORT OF NEW YORK AUTHORITY

MINORU YAMASAKI & ASSOCIATES
MINORU YAMASAKI, ARCHITECT

WORTHINGTON, SKILLING, HELLE & JACKSON
STRUCTURAL ENGINEERS

JOSEPH R. LORING & ASSOCIATES
ELECTRICAL ENGINEERS

EMERY ROTH & SONS
RICHARD ROTH, ARCHITECT

JAROS, BAUM & BOLLES
MECHANICAL ENGINEERS

THE PORT OF NEW YORK AUTHORITY
PAVERS UTILITIES, FOUNDATIONS

TITLE: ESCALATOR SECTIONS ESCALATORS E-1, E-2 E-3 THRU E-10

DRAWN		CHECKED	
SCALE	1/4"=1'-0"	DATE	7-28-69
PROJECT NUMBER		SHEET	OF
DRAWING NUMBER	A·E·62		