


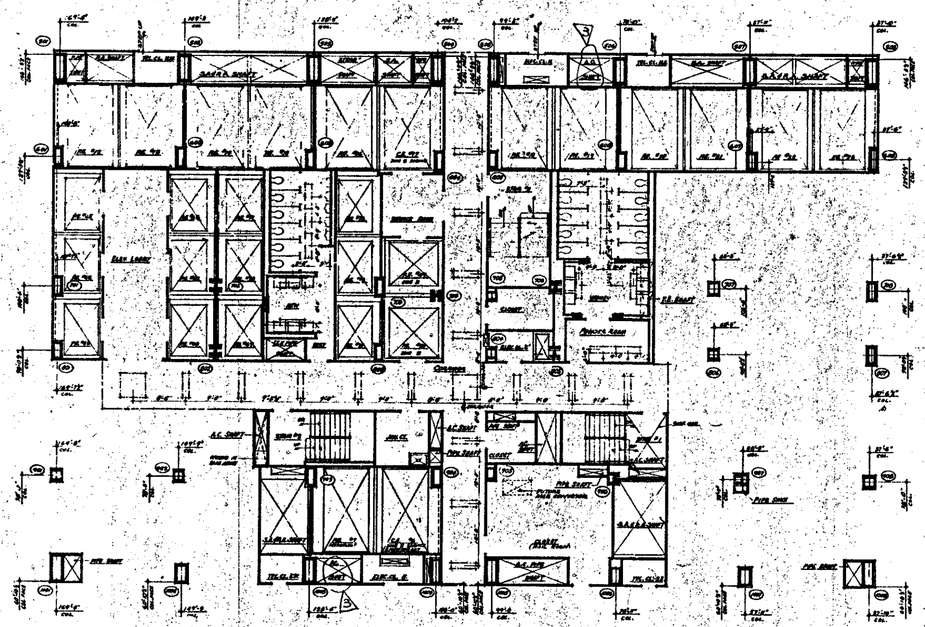


## NOTES

1. FOR GENERAL NOTES, KEY TO MATERIALS, SYMBOLS ABBREVIATIONS, FINISH SCHEDULES, DOOR SCHEDULES AND SCHEDULES SEE DRAWINGS A-1-1 TO A-2-6
2. FOR COMPLETE DIMENSIONS AND NOTES IN CORE AREA SEE 1/8" SCALE CORE DRAWINGS A-A-101.
3. ALL ELEVATIONS SHOWN THUS 15'-0"(+) ARE IN RELATION TO PROJECT DATUM.
4. FOR MECHANICAL AND ELECTRICAL LAYOUTS SEE RESPECTIVE ENGINEERS DRAWINGS.
5. ALL TROWEL HEADERS TO BE RECESSED 1/4" DIAGONALLY AT SLAB FOR A WIDTH OF 2'-0" WITH A DIAGONAL TYPE PATTERNING. SEE ARCHITECTURAL, STRUCTURAL AND ELECTRICAL ENGINEERS AND CONTRACTORS APPROVED SLAB DRAWINGS FOR LOCATION AND EXTENT OF TROWEL HEADERS AND PATTERNING.
6. CORRIDOR AND TOILET LIGHTING LAYOUT AT SLAB, SEE ALL OTHER LIGHTING LAYOUTS SEE ELECTRICAL DRAWINGS A-E-1 TO A-E-4 SEE ELECTRICAL DRAWINGS AND NON-STRUCTURAL DETAILS.
7. FINISH FLOOR ELEVATIONS ARE TOP OF SLAB ELEVATIONS, SEE A-19-1 AND A-19-2 UNLESS OTHERWISE SHOWN AS NOTED.
8. AREAS TO HAVE PUBLIC CEILINGS SEE REFLECTED CEILING PLANS A-14-1 TO A-14-4, 4"=1'-0" SCALE, ALSO SEE ELEVATION OF ALL FURRING AND DETAILS AND SECTIONS AS INDICATED AT 1 1/2"=1'-0" SCALE.
9. EXTENT OF PUBLIC CEILINGS SHOWN IS INDICATED THUS: _____

BULLETINS NOT DATED ARE IN THE PHASE OF COMPLETION CONTRACT NO. DRAWING date 4-1-66

| REVISIONS | | | | REVISIONS | | | |
|---|---|---|---|---|---|---|---|
| NO. | DATE | DRWG. NO. | BY | NO. | DATE | DRWG. NO. | BY |
| | | | | 6 | 6-15-67 | A-16A | DBL |
| | | | | 5 | 1-30-67 | A-22 | AB |
| | | | | 4 | 5-15-66 | A-17 | DG |

APPROVED
CHIEF, PLANNING DIVISION
DATE

REGISTERED ARCHITECT

# THE WORLD TRADE CENTER

THE PORT OF NEW YORK AUTHORITY

| | |
|---|---|
| MINORU YAMASAKI & ASSOCIATES<br>MINORU YAMASAKI, ARCHITECT | EMERY ROTH & SONS<br>RICHARD ROTH, ARCHITECT |
| WORTHINGTON, SKILLING, HELLE & JACKSON<br>STRUCTURAL ENGINEERS | JAROS, BAUM & BOLLES<br>MECHANICAL ENGINEERS |
| JOSEPH R. LORING & ASSOCIATES<br>ELECTRICAL ENGINEERS | THE PORT OF NEW YORK AUTHORITY<br>PAVING, UTILITIES, FOUNDATIONS |

TITLE: 64TH FLOOR PLAN

| | | | |
|---|---|---|---|
| DESIGNED | | DRAWN | |
| SCALE | 1/8"=1'-0" | DATE | 11-21-67 |
| APPROVED | | CHECKED | |
| APPROVED | | DATE | |

A-A-100