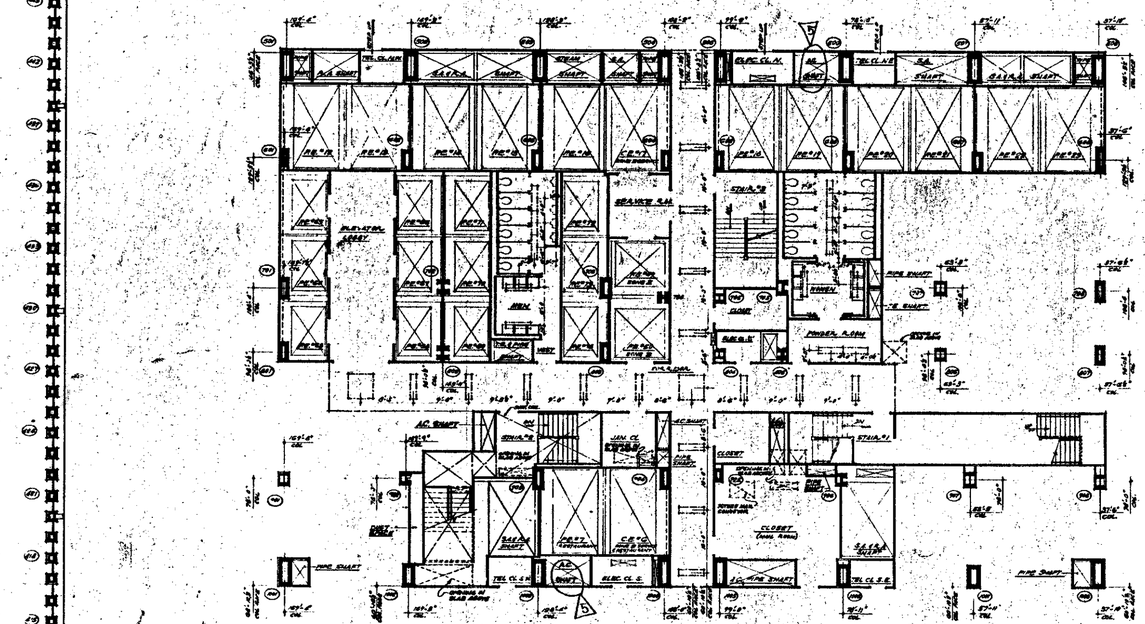


North

NOTES

1. FOR GENERAL NOTES, KEY TO MATERIALS, SYMBOLS, ABBREVIATIONS FINISH SCHEDULES, DOOR SCHEDULES SEE DRAWINGS "A-A-1 TO A-A-5
2. FOR COMPLETE FUNCTIONS AND NOTES ON CORE PLAN SEE 1/8" SCALE CORE DRAWING "A-A-105"
3. ALL ELEVATIONS GIVEN THUS (99'-0") ARE IN RELATION TO FINISH FLOORS.
4. FOR MECHANICAL AND ELECTRICAL LAYOUTS SEE ASSOCIATE ENGINEERS' DRAWINGS
5. ALL PARTITION HEIGHTS TO BE FOR FURRING HEIGHTS OR UNDERSIDE OF SLAB FOR A WIDTH OF 1'-0" WITH A CEILING BY OTHER TRADES. FURRING SEE ARCHITECTURAL SECTION FOR TYPE AND ELECTRICAL ENGINEERS AND CONTRACTORS DRAWINGS SHOWING THE LOCATION AND EXTENT OF FURRING REQUIRED FOR EXPLOSIVES.
6. CEILINGS AND CONTRACT LIMITS AS SHOWN FOR ALL OTHER TRADES, LIMITING SEE ELECTRICAL DRAWINGS AND ARCHITECTURAL DETAILS
7. INVERT LEVELS, ELEVATIONS AND TOP SLAB ELEVATIONS ARE TO FT. UNLESS OTHERWISE SHOWN OR NOTED.
8. WHERE NO SUSPENDED CEILINGS ARE CALLED FOR, BACK OF FT. CLOSETS, STAIR PASSAGES ETC., BOTTOM ELEVATION OF ALL FURRING AND CONSTRUCTION SHALL BE SUFFICIENT TO CLEAR ABOVE FINISHED FLOOR, TO PROVIDE FOR FUTURE CEILING INSTALLATION AND CLEARANCE OF FULL HEIGHT DOORS.
9. POINT OF PUBLIC CHANGING GRADE IS INDICATED THUS: _____

BULLETINS NOT DATED ARE IN THE PROCESS OF COMPLETION

CONTRACT NO. DRAWING DATE: 7-1-68

NO.	DATE	SUBJECT	BY
1	6-8-71	A-104	GBL
2	5-13-71	A-74	AH
3	1-20-71	A-68	RC
4	1-30-71	A-69	RC
5	12-21-71	A-17	RC

REVISIONS

REGISTERED ARCHITECT MINORU YAMASAKI N.Y.S. No. 013,126

APPROVED
CHIEF, PLANNING DIVISION
DATE

THE WORLD TRADE CENTER
THE PORT OF NEW YORK AUTHORITY

MINORU YAMASAKI & ASSOCIATES — MINORU YAMASAKI, ARCHITECT
EMERY ROTH & SONS — RICHARD ROTH, ARCHITECT
WORTHINGTON, SKILLING, HELLE & JACKSON — STRUCTURAL ENGINEERS
JAROS, BAUM & BOLLES — MECHANICAL ENGINEERS
JOSEPH C. LORING & ASSOCIATES — ELECTRICAL ENGINEERS
THE PORT OF NEW YORK AUTHORITY — PLANNING, DEVELOPMENT, CONSTRUCTION

66TH FLOOR PLAN

SCALE: 1/8" = 1'-0" — DATE: 7-1-68
DRAWN: — CHECKED: —
APPROVED: — DATE: —

A-A-104