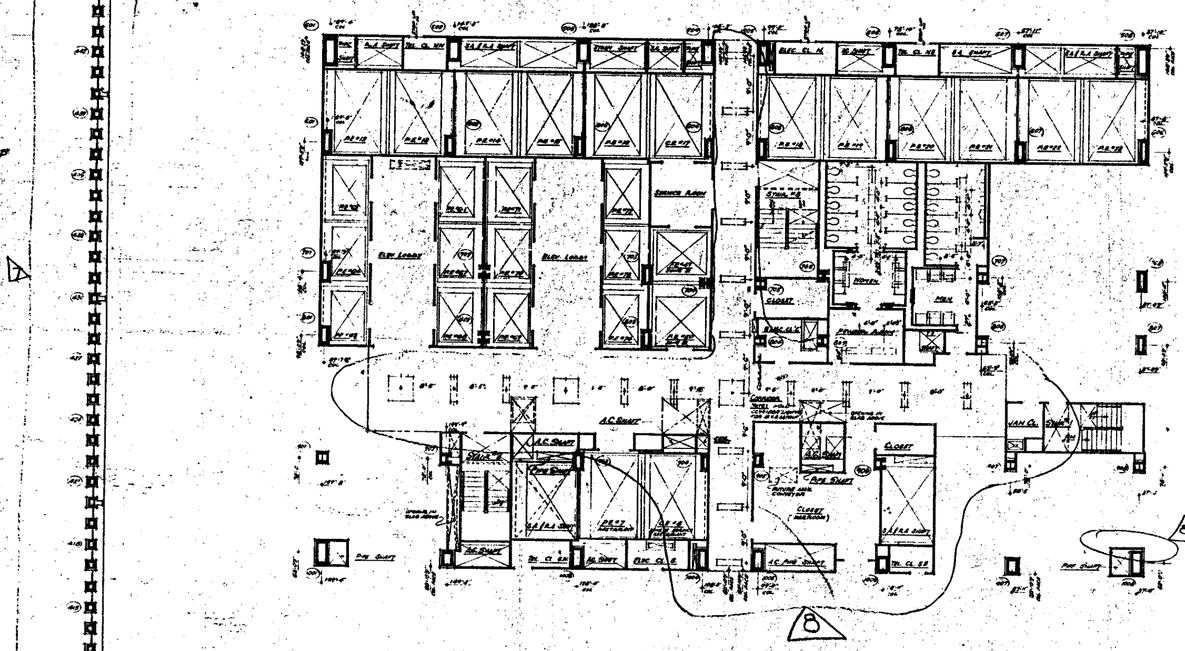


NORTH

NOTES

1. FOR GENERAL NOTES, KEY TO MATERIAL SYMBOLS, ABBREVIATIONS, FINISH SCHEDULE, ETC., SEE DRAWING A-1.1 "GENERAL NOTES & SCHEDULES"
2. FOR COMPLETE DIMENSIONS, LAYOUT OF CEILING GRIDS SEE RCP, REFLECTED CEILING PLANS SET
3. ALL ELEVATIONS GIVEN ARE (UNLESS NOTED) AS IN RELATION TO FINISH FLOOR.
4. FOR MECHANICAL / ELECTRICAL LEGENDS SEE ACCOMPANYING ENGINEERS DRAWINGS
5. ALL PUBLIC HEIGHTS TO BE MEASURED AT UNDERSIDE OF SLAB FOR A WIDTH OF 4'-0" WITH A CLEAR HEIGHT OF 6'-8" UNLESS NOTED OTHERWISE. SEE ARCHITECTURAL SPECIFICATIONS FOR MECHANICAL / ELECTRICAL EQUIPMENT, CONSTRUCTION ANALYSIS AND FIRE, FOR LOCATION & EXTENT OF FIRE RATED CONSTRUCTION & FIRE PROOFING
6. FOR LOCATION OF TOILET ACCESSORIES, LAYOUT OF URINALS, SEE ALL OTHER LIGHTING SEE ELECTRICAL PLANS / ARCHITECTURAL DETAILS
7. FINISH FLOOR ELEVATION (FOR ALL ELEVATIONS AND LEVELS) UNLESS OTHERWISE SHOWN AS NOTED.
8. WHERE NO SUSPENDED CEILINGS ARE CALLED FOR, SUCH AS IN CLOSETS, GAS PASSAGES ETC. BOTTOM ELEVATION OF ALL PIPING AND DUCTWORK SHALL BE MAINTAINED AT NOT ABOVE 8'-11" FINISHED FLOOR, TO PERMIT FOR RECTANGULAR CEILING INSTALLATION AND CLEARANCE OF FULL HEIGHT DOORS.
9. EXTENT OF PUBLIC CORRIDOR CEILING IS INDICATED THUS: _____

BUILDING NOT RATED AS IN THE PROCESS OF COMPLETION

CONTRACT NO. DRAWING date 5-1-68

NO.	DATE	DESCRIPTION	BY
1	11-19-71	A-118	L.C.
2	4-27-72	A-119	L.C.
3	6-18-71	A-164	O.B.L.
4	6-18-71	A-164	O.B.L.
5	5-15-72	A-74	A.H.
6	1-20-70	A-58	E.C.
7	1-20-70	A-68	E.C.
8	6-15-68	A-17	O.L.

REVISIONS

REVISIONS

APPROVED

CHIEF, PLANNING DIVISION

DATE

REGISTERED ARCHITECT

THE WORLD TRADE CENTER

THE PORT OF NEW YORK AUTHORITY

MINORU YAMASAKI & ASSOCIATES, ARCHITECT — EMERY ROTH & SONS, RICHARD ROTH, ARCHITECT

WORTHINGTON, SKILLING, HELLE & JACKSON, STRUCTURAL ENGINEERS — JAROS, BAUM & BOLLES, MECHANICAL ENGINEERS

JOSEPH R. LORING & ASSOCIATES, SOILS ENGINEERS — THE PORT OF NEW YORK AUTHORITY, PAVING, UTILITIES, FOUNDATIONS

TITLE: 67TH FLOOR PLAN

DRAWN | CHECKED

SCALE: 1/16"=1'-0" | DATE: 9-24-69

PROJECT NUMBER | SHEET NO.

CONTRACT NUMBER: A-A-106