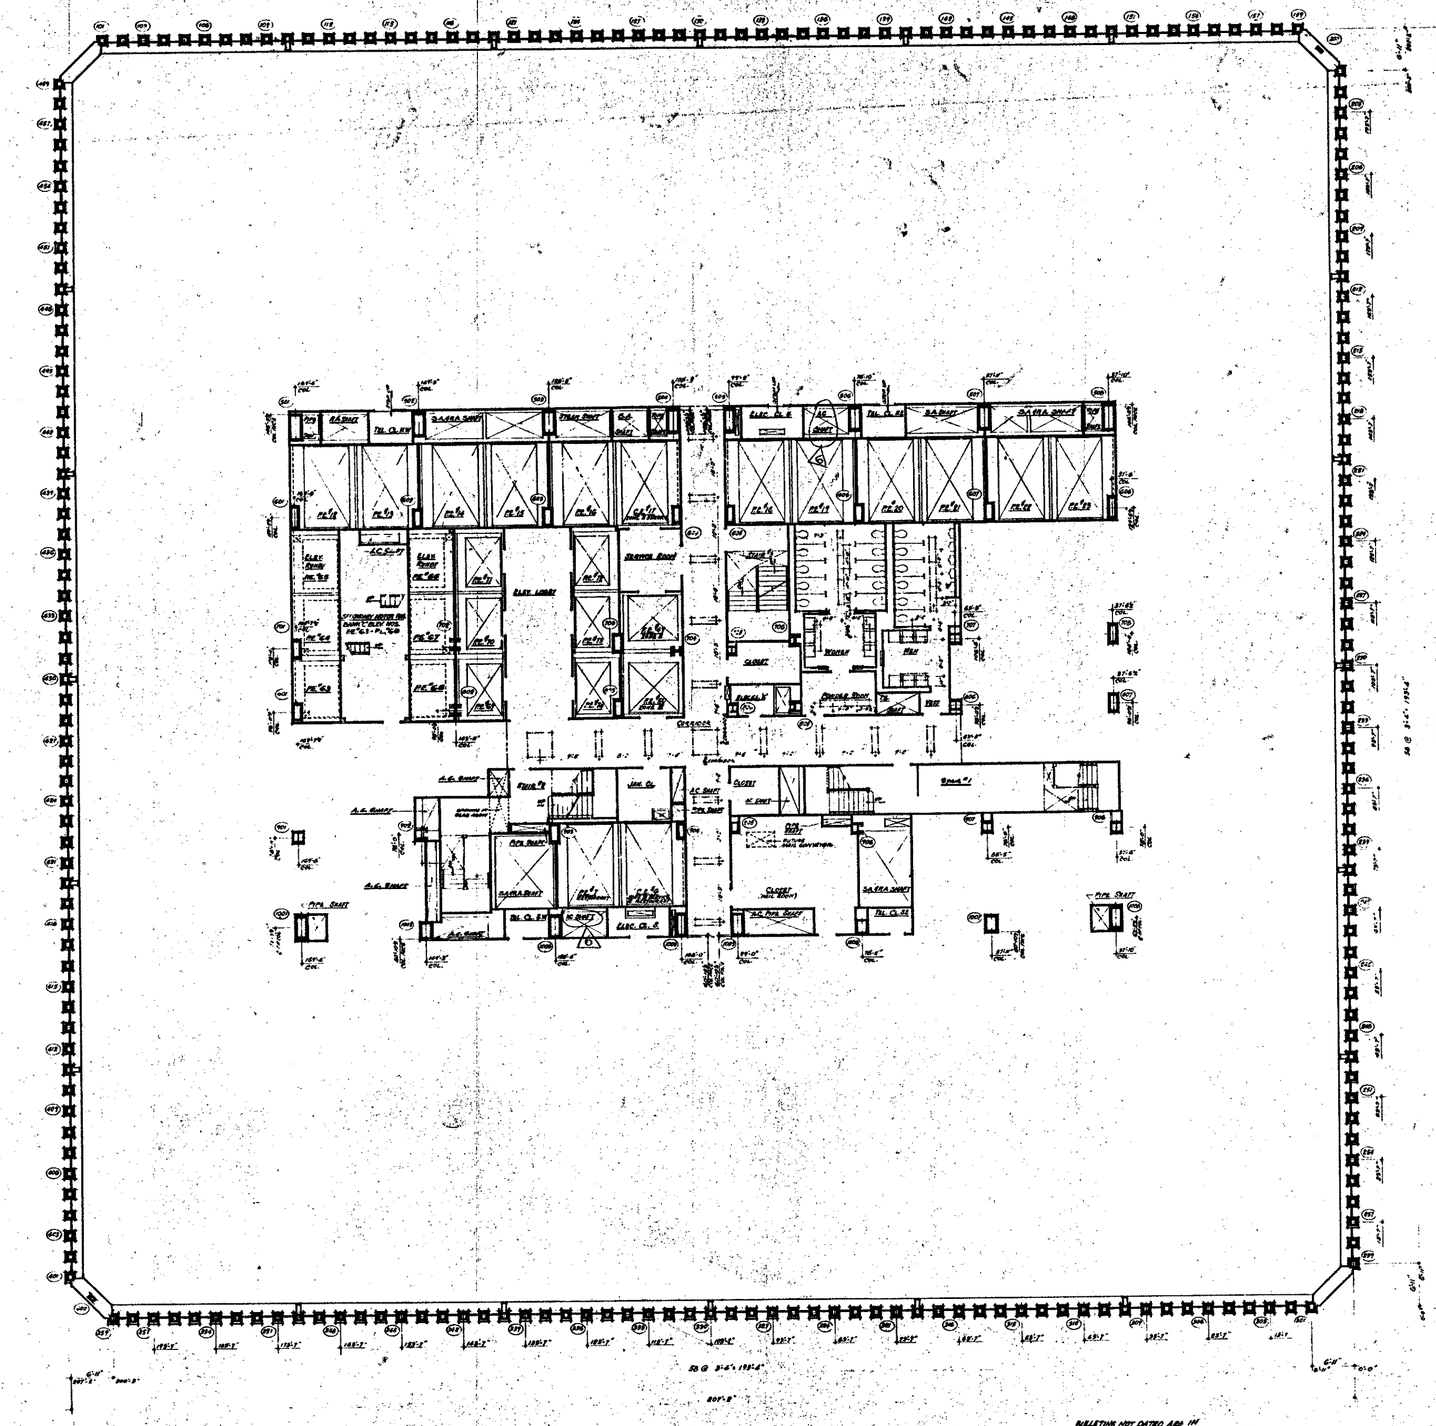


NOTES:

1. FOR GENERAL NOTES, KEY TO MATERIALS, SYMBOLS, ABBREVIATIONS THESE SCHEDULES, DOOR SCHEDULES AND SCHEDULES OF DRAWINGS SEE DRAWINGS A-A-1 TO A-A-4
2. FOR COMPLETE DIMENSIONS AND NOTES IN TOILL AREA SEE ¼" SCALE CORE DRAWING "A-A-104"
3. ALL ELEVATIONS GIVEN THUS (104'0") ARE IN RELATION TO DATUM FLOOR
4. FOR MECHANICAL AND ELECTRICAL LAYOUTS SEE RESPECTIVE SUBSIDIARY DRAWINGS
5. [illegible] HEATERS TO BE DETERMINED AT WORKSHOPS OF PLACE OF A MINIMUM OF 40" WITH A BALANCED TYPE PROPELLOR. SEE ARCHITECTURAL SPECIFICATIONS FOR TYPE AND ELECTRICAL DATA HEATERS AND CONVECTORS APPLIED WITH CABINETS OR TRENCHES ARE IN EXTENT OF TRENCH HEATERS AND CONVECTORS.
6. COVER PLATE AND TOILET CAPACITY AS SHOWN. FOR ALL OTHER UNITS SEE ELECTRICAL DRAWINGS AND ARCHITECTURAL DETAILS
7. FINISH FLOOR ELEVATION AND TOP OF SLAB ELEVATIONS ARE (104'-0") UNLESS OTHERWISE SHOWN OR NOTED.
8. WHERE NO SUSPENDED CEILINGS ARE CALLED FOR SUCH AS IN CLOSETS, STAIR ENCLOSURES ETC. PORTION ELEVATION OF ALL PIPING AND DUCTWORK SHALL BE MAINTAINED 8'-8½" ABOVE FINISH FLOOR. TO PROVIDE FOR FUTURE CEILING INSTALLATION AND CLEARANCE OF FULL HEIGHT DOORS.
9. EXTENT OF PUBLIC CORRIDOR CEILING IS INDICATED THUS: [illegible]

BULLETINS NOT DATED ARE IN THE PROCESS OF COMPLETION

CONTRACT BID DRAWING date 9-1-68

NO.	DATE	REVISION	DWG. NO.	BY
1	6-18-71		A-106	DBL
2	5-15-70		A-74	AJ
3	7-20-70		A-84	LJ
4	7-20-70		A-89	LJ
5	5-15-69		A-17	RM
6	5-21-69		A-25	RM

REGISTERED ARCHITECT

APPROVED

CHIEF, PLANNING DIVISION

DATE

THE WORLD TRADE CENTER

THE PORT OF NEW YORK AUTHORITY

MINORU YAMASAKI & ASSOCIATES
MINORU YAMASAKI, ARCHITECT

WORTHINGTON, SKILLING, HELLE & JACKSON
STRUCTURAL ENGINEERS

JOSEPH R. LORING & ASSOCIATES
ELECTRICAL ENGINEERS

EMERY ROTH & SONS
RICHARD ROTH, ARCHITECT

JAROS, BAUM & BOLLES
MECHANICAL ENGINEERS

THE PORT OF NEW YORK AUTHORITY
PAVING, UTILITIES, FOUNDATIONS

TITLE: 60TH FLOOR PLAN

DRAWING		CHECKED	
SCALE	1/8"	DATE	7-20-70
PROJECT		SHEET	OF
SUBMITTED			

A-A-108