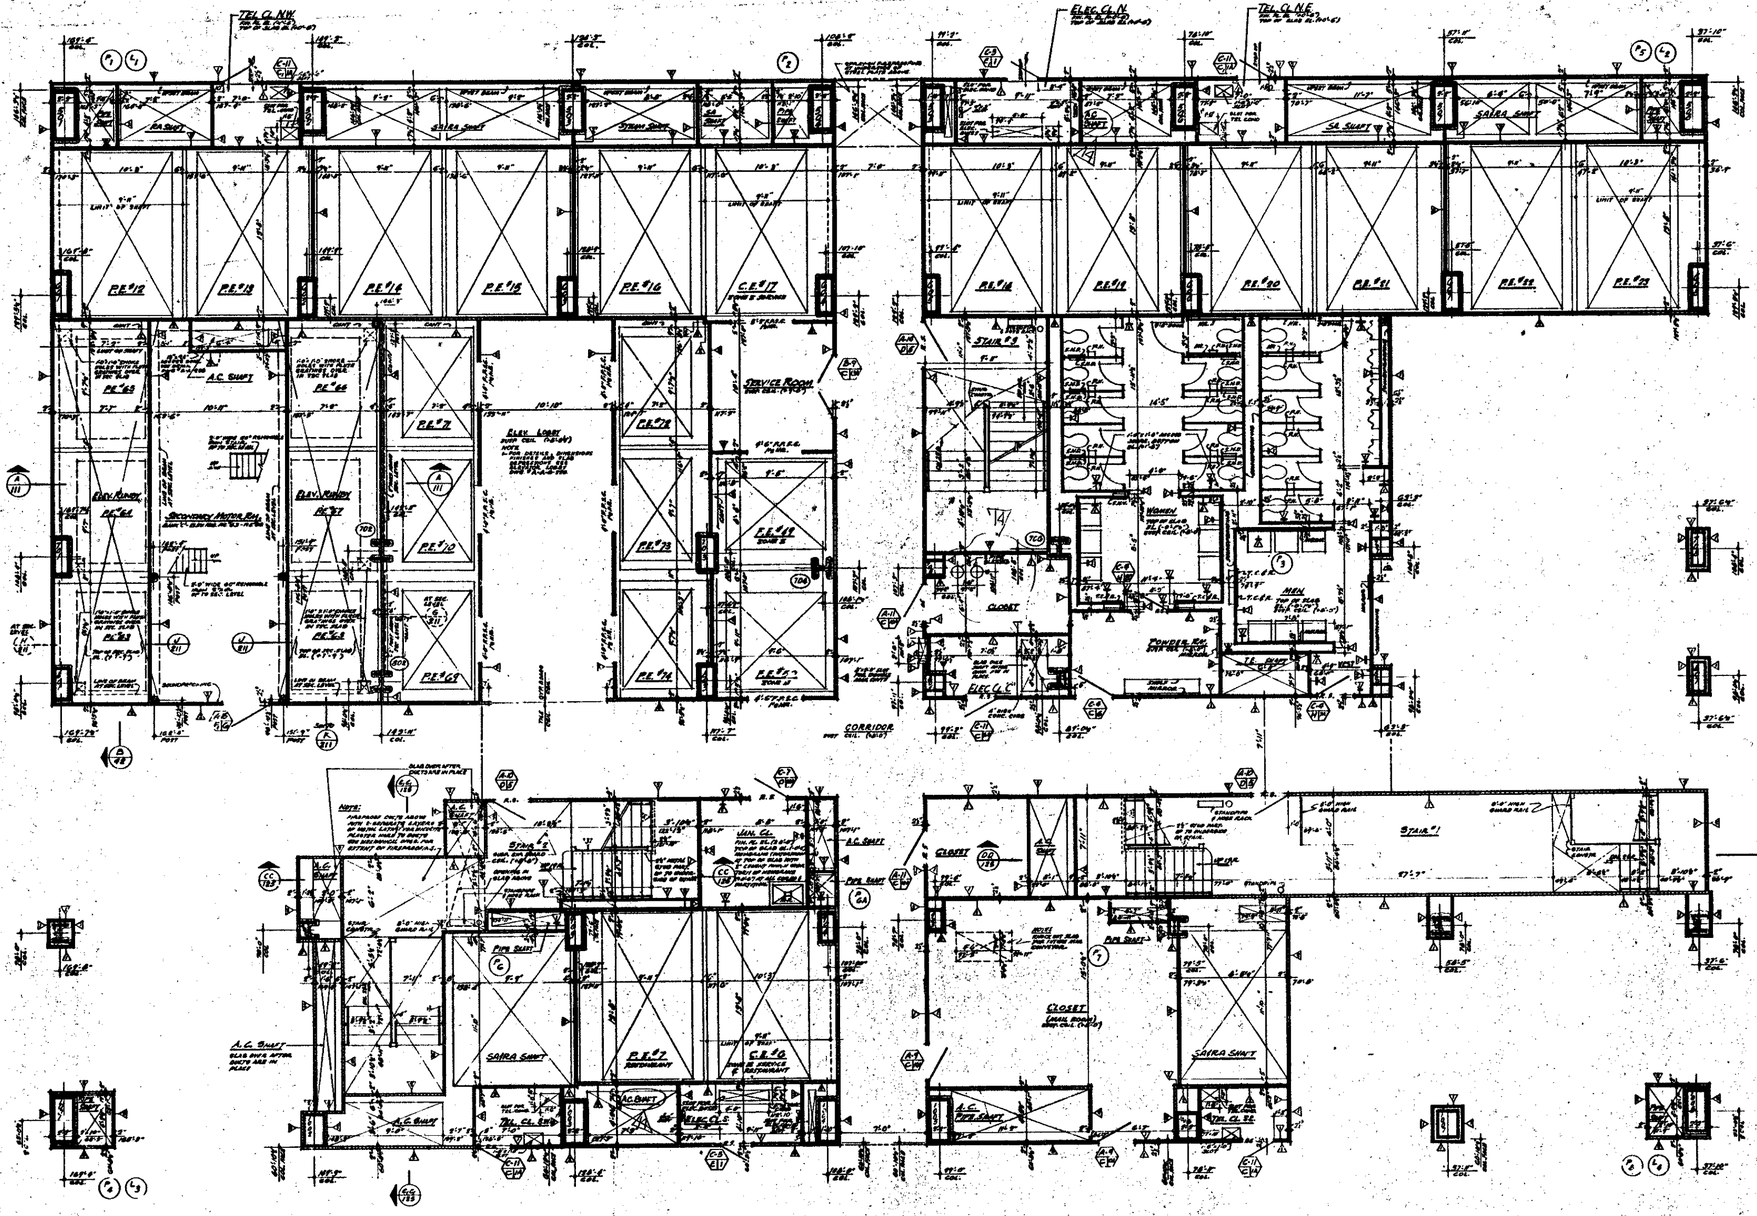


NOTES

1. FOR GENERAL NOTES, KEY TO MATERIALS, SYMBOLS, ABBREVIATIONS, FINISH SCHEDULES, DOOR, HARDWARE AND SCHEDULES OF DRAWINGS SEE DRAWINGS #A-A-1 TO A-A-4.
2. FOR COMPLETE 16" SCALE FLOOR PLAN SEE DRAWING #A-A-106.
3. ALL ELEVATIONS GIVEN THUS (70'-0") ARE IN RELATION TO FINISH FLOOR.
4. FOR MECHANICAL AND ELECTRICAL LAYOUTS SEE RESPECTIVE ENGINEERS DRAWINGS.
5. FOR TYPICAL STAIR DETAILS SEE DWG.# A-A-106 AND A-A-D-705.
6. ALL TRENCH HEADERS TO BE FIREPROOFED AT UNDERSIDE OF SLAB FOR A WIDTH OF 6'-0" WITH A BOX-ON TYPE OF FIREPROOFING SEE ARCHITECTURAL SPECIFICATIONS FOR TYPE & ELECTRICAL ENGINEERS & CONTRACTOR'S APPROVED SHOP DWGS. FOR LOCATION & EXTENT OF TRENCH HEADERS & FIREPROOFING.
7. FINISH FLOOR ELEVATION AND TOP OF SLAB ELEVATIONS ARE (70'-0") UNLESS OTHERWISE SHOWN OR NOTED.
8. PROVIDE SUMP DEPRESS AT ALL MEN AND WOMEN'S TOILETS, SAS DRAINERS AT EACH JANITORS' ACCESS CLOSET TO SUMP DRAINAGE VALVES TO BE LOCATED IN ACCORDANCE WITH THE COVERING. SEE TYPICAL TOILET DETAILS DWG# A-A-B-104.
9. WHERE NO SERVICED CORES ARE CALLED FOR, SUCH AS AT CLOSETS, STAIR LANDINGS ETC., BOTTOM ELEVATION OF ALL PIPES AND DUCTWORK SHALL BE MAINTAINED 10'-6" ABOVE FINISHED FLOOR, TO PROVIDE FOR FUTURE CEILING INSTALLATION AND CLEARANCE OF FULL HEIGHT DOORS.
10. EXTENT OF PUBLIC CIRCULATION CORE IS INDICATED THUS: ———— ——
11. CANTS ARE REQUIRED ON ALL BEAM PROJECTIONS OVER 6" NOMINAL (8" ACTUAL) DIMENSION IN ELEVATOR SHAFTS AND SHALL BE MINIMUM 45° FROM HORIZONTAL SEE TYPICAL DETAILS.
12. FOR FIREPROOFING OF FREE STANDING COLUMNS AND TYPICAL PARTITION DETAILS SEE DRAWINGS #A-A-B-106 & A-A-B-5.

BULLETINS NOT DATED ARE IN THE PROCESS OF COMPLETION.

CONTRACT	BID	DRAWING	date	by
		1 80-106	A-51	L.H.
		2	A-53	L.H.
		1 80-110	A-47	L.H.
		5 75-1*	A-51	[illegible]
		5 75-69	A-26	[illegible]
		5 75-69	A-17	[illegible]
C-8871	A-164	84 5 75-69	A-35	[illegible]
5-75-70	A-24	4 8-1-69	A-10	D.G.
5-75-70	A-79	444 8-19-69	A-5	D.G.
1-80-70	A-84	1-2-1-69	A-8	D.G.

REVISIONS — NO. | DATE | BY | NO. | DATE | NO. | BY

REGISTERED ARCHITECT — EMERY ROTH & SONS — NEW YORK

APPROVED: CHIEF, PLANNING DIVISION — DATE

THE WORLD TRADE CENTER

THE PORT OF NEW YORK AUTHORITY

MINORU YAMASAKI & ASSOCIATES MINORU YAMASAKI, ARCHITECT	EMERY ROTH & SONS RICHARD ROTH, ARCHITECT
WORTHINGTON, SKILLING, HELLE & JACKSON STRUCTURAL ENGINEERS	JAROS, BAUM & BOLLES MECHANICAL ENGINEERS
JOSEPH R. LORING & ASSOCIATES ELECTRICAL ENGINEERS	THE PORT OF NEW YORK AUTHORITY PAVING, UTILITIES, FOUNDATIONS

TITLE: 68TH FLOOR CORE PLAN

DRAWN		CHECKED	
SCALE	1/16"=1'-0"	DATE	7-31-67
PROJECT ENGINEER		SHEET	OF
ASSISTANT DIRECTOR			

A-A-105