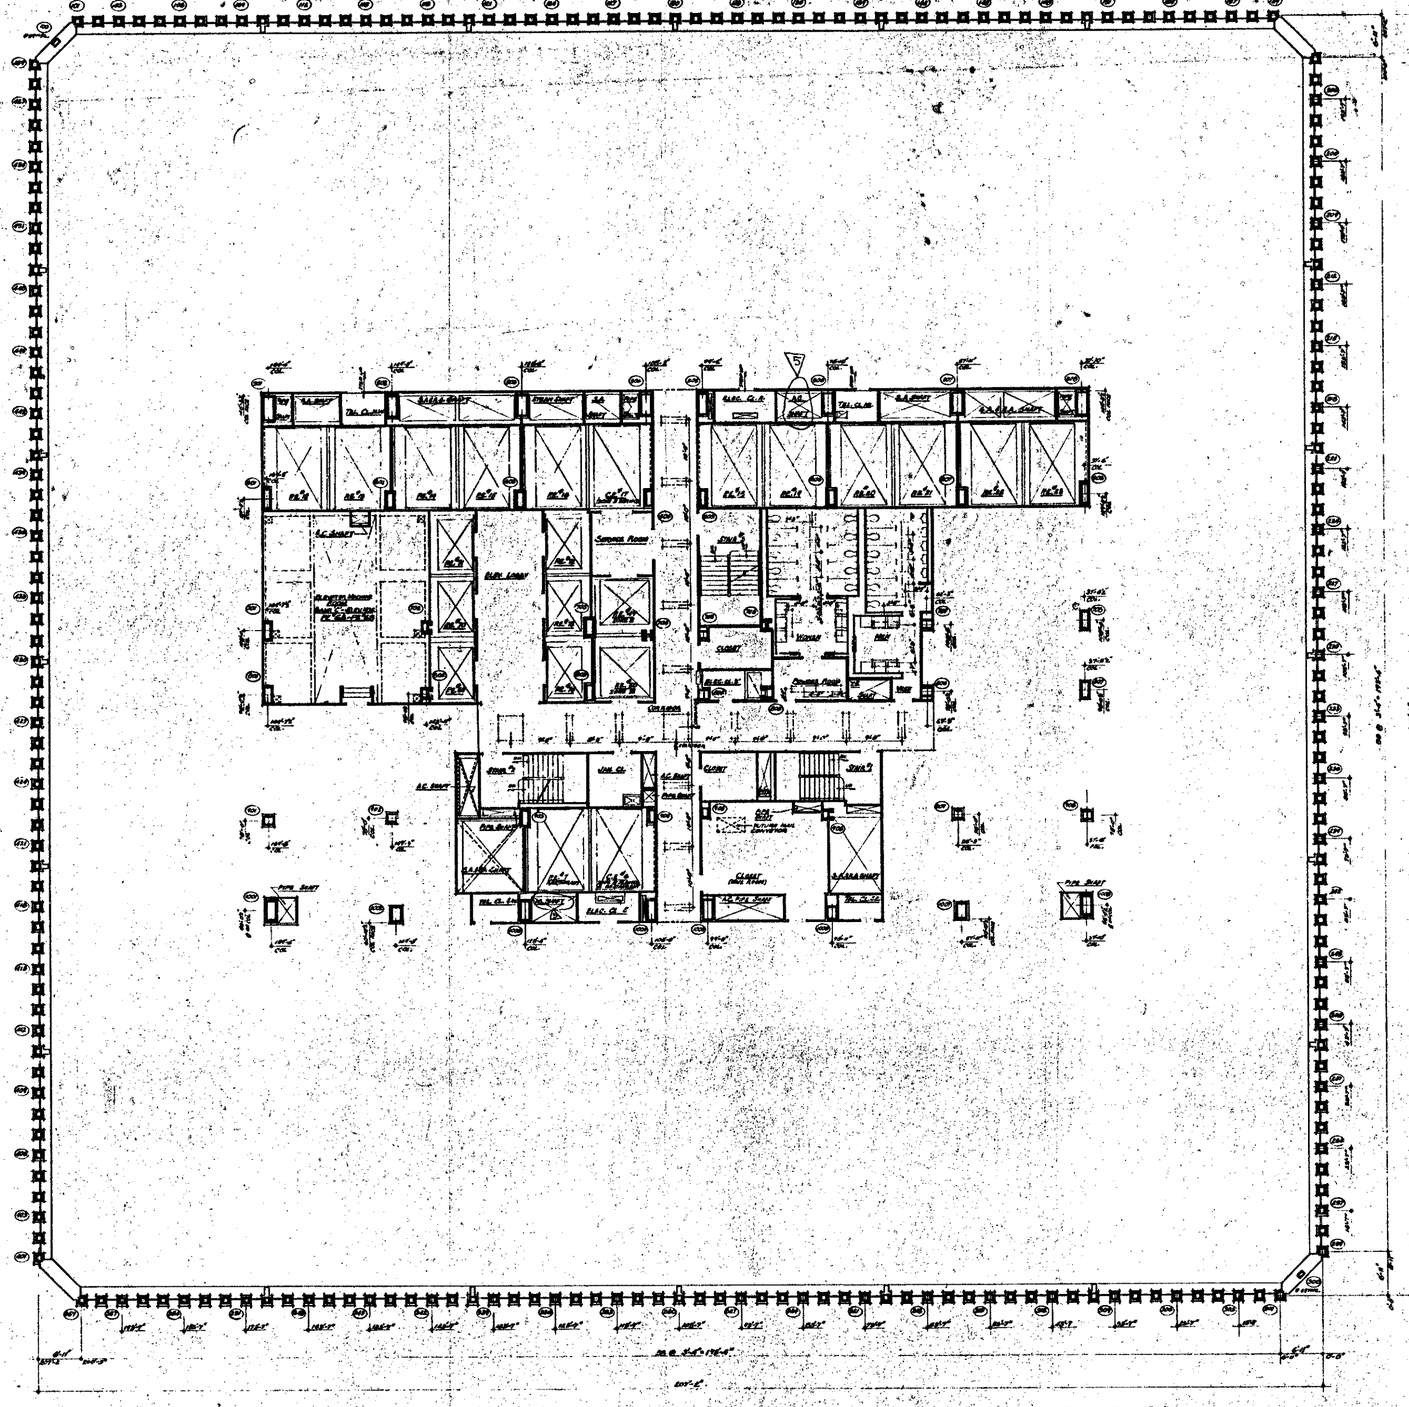


NORTH

NOTES:

1. FOR GENERAL NOTES, KEY TO MATERIALS, SYMBOLS, ABBREVIATIONS, FINISH SCHEDULES, DOOR SCHEDULES, AND SCHEDULES OF DRAWINGS, SEE DRAWINGS "A-A-1 TO A-A-5
2. FOR COMPLETE DIMENSIONS AND NOTES IN CORE AREA SEE "A" SCALE CORE DRAWING "A-A-111"
3. ALL ELEVATIONS SHOWN, THUS (+0'-0") ARE IN RELATION TO FINISH FLOOR.
4. FOR MECHANICAL AND ELECTRICAL LAYOUTS SEE ARCHITECTS' ENGINEERS DRAWINGS
5. ALL TRENCH HEADERS TO BE FIREPROOFED AT UNDERSIDE OF SLAB FOR A WIDTH OF 2'-0" WITH A SPRAY-ON TYPE FIREPROOFING. SEE ARCHITECTURAL SPECIFICATIONS FOR TYPE AND ELECTRICAL ENGINEERS AND CONTRACTORS APPROVED SHOP DRAWINGS FOR LOCATION AND EXTENT OF TRENCH HEADERS AND FIREPROOFING.
6. CORRIDOR AND TOILET LIGHTING LAYOUTS AS SHOWN. FOR ALL OTHER LIGHTING SEE ELECTRICAL DRAWINGS AND ARCHITECTURAL DETAILS.
7. FINISH FLOOR ELEVATION AND TOP OF SLAB ELEVATIONS ARE (+0'-0") UNLESS OTHERWISE SHOWN OR NOTED. WHERE NO CEILING HEIGHT IS GIVEN, CEILING TO BE FLUSH WITH ALL CLOSETS, STAIR PASSAGES ETC., BOTTOM ELEVATION OF ALL PIPING AND DUCTWORK SHALL BE MAINTAINED AT 7'-6" ABOVE FINISHED FLOORS, TO FACILITATE FUTURE CEILING INSTALLATION AND CLEARANCE OF RAILS.
8. HEIGHT DOORS
9. FINISH FLOOR ELEVATION AND TOP OF SLAB ELEVATION ARE 0'-0" UNLESS OTHERWISE SHOWN OR NOTED.
10. EXTENT OF PUBLIC CORRIDOR CEILING IS INDICATED THUS: _ _ _ _ _ _ _ _

BULLETINS NOT DATED ARE IN THE PROCESS OF COMPLETION

CONTRACT NO.	DRAWING	Date 2-1-68

NO.	DATE	REVISIONS	BY
1	8-18-71	A-16.2	DBL
2	1-20-72	A-13	AA
3	1-20-72	A-17	LM
4	2-23-72	A-17	DBL
5	6-27-72	A-13	DBL

NO.	DATE	REVISIONS	BY

REGISTERED ARCHITECT — NEW YORK STATE — No. 035781

APPROVED

CHIEF, PLANNING DIVISION

DATE

THE WORLD TRADE CENTER

THE PORT OF NEW YORK AUTHORITY

MINORU YAMASAKI & ASSOCIATES — MINORU YAMASAKI, ARCHITECT
STRUCTURAL ENGINEERS
WORTHINGTON, SKILLMAN, HELLE & JACKSON

EMERY ROTH & SONS — RICHARD ROTH, ARCHITECT
MECHANICAL ENGINEERS
JACOBS, HAUN & BOLLES

JOSEPH R. LORING & ASSOCIATES
PLANNERS & ENGINEERS

THE PORT OF NEW YORK AUTHORITY
PAVING, UTILITIES, FOUNDATIONS

TITLE: 69TH FLOOR PLAN

DESIGNED		CHECKED	
SCALE	1/16" = 1'-0"	DATE	7-24-67
PROJECT LEADER		SURVEY	
DRAWN		TRACED	

DRAWING NO. A-A-110