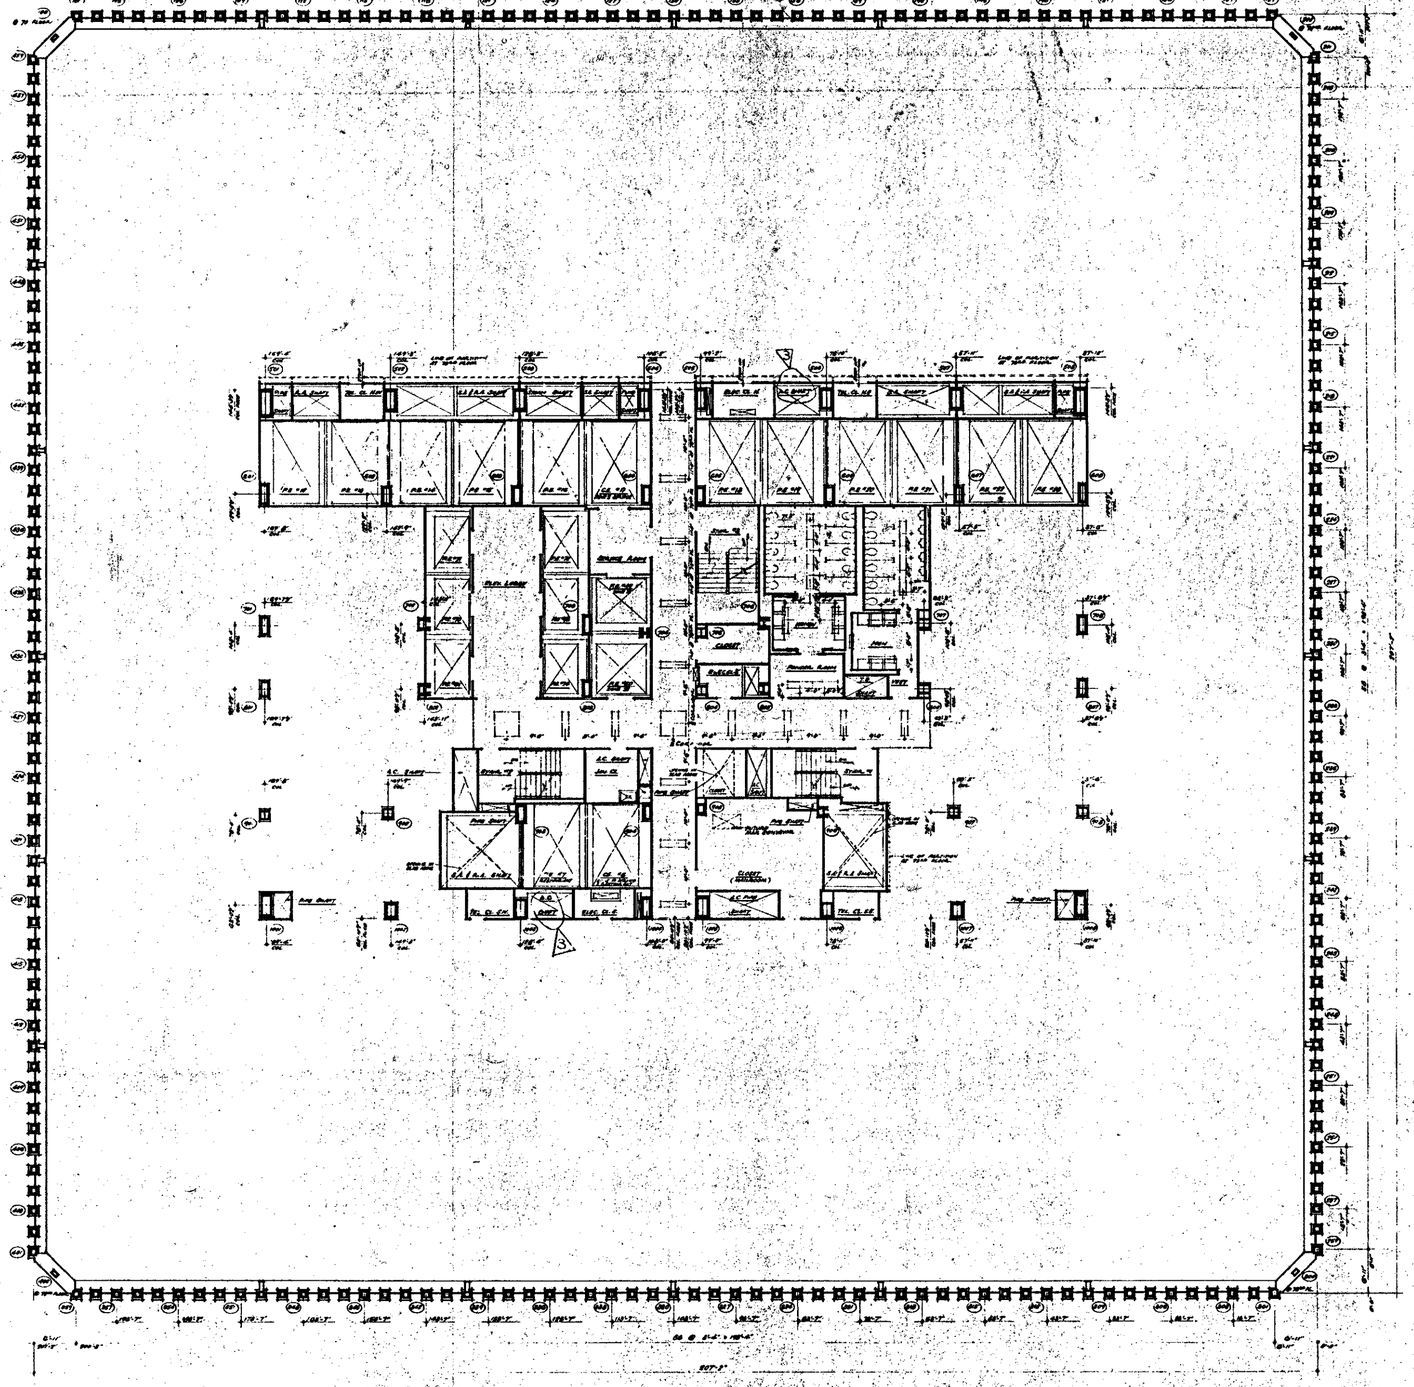


NORTH

NOTES

1. FOR GENERAL NOTES, KEY TO MATERIALS, SYMBOLS, ABBREVIATIONS, FINISH SCHEDULE, DOOR, HARDWARE & GLAZING SCHEDULE, SEE DRAWING A-001 & A-002.
2. FOR COMPLETE DIMENSIONS, NOTES & CODE, SEE DRAWING A-101 & A-102.
3. ALL ELEVATIONS GIVEN THUS (0'-0") ARE IN RELATION TO FINISH FLOOR.
4. FOR MECHANICAL & ELECTRICAL LEGENDS SEE RESPECTIVE ENGINEER'S DRAWINGS.
5. ALL TRENCH HEADERS TO BE PAINTED AT UNDERSIDE OF SLAB FOR A WIDTH OF 6'-0" WITH A STRIP ON TOP OF BALANCE. THE ARCHITECT WILL SPECIFY TYPE & COLOR. ELECTRICAL ENGINEER & CONTRACTOR TO COORDINATE LOCATIONS, CLEARANCES & EXTENT OF TRENCH HEADERS & RACEWAYS.
6. CEILINGS, & TOILET LIGHTING LAYOUTS AS SHOWN. ALL OTHER LIGHTING AND ELECTRICAL BALANCE & DISTRIBUTION DETAILS
7. OTHER FLOOR ELEVATIONS (-) OR (+) SLAB ELEVATIONS ARE (0'-0") UNLESS OTHERWISE NOTED.
8. ALL NO SHAPED COLUMNS ARE FILLED FOR, STICK AS IN CURTIS ANN DRAWINGS ETC., EXTERIOR ELEVATION OF ALL PIPING AND DUCTWORK SHALL BE MAINTAINED AT 8'-6" ABOVE FINISHED FLOOR TO PROVIDE FOR FUTURE CEILING INSTALLATION AND CLEARANCES OF FULL HEIGHT DOORS.
9. EXTENT OF PUBLIC SPACE CEILING IS INDICATED THUS: _____

BULLETINS NOT DATED ARE IN THE PROCESS OF CONVERSION

CONTRACT BID DRAWING date 2-7-68

NO.	DATE	DESCRIPTION	BY
1	6-18-71	A-146	DBL
2	1-20-70	A-89	J.E.
3	3-23-69	A-17	

REVISIONS

REVISIONS

APPROVED

CHIEF, PLANNING DIVISION

DATE

REGISTERED ARCHITECT

THE WORLD TRADE CENTER

THE PORT OF NEW YORK AUTHORITY

MINORU YAMASAKI & ASSOCIATES
MINORU YAMASAKI, ARCHITECT

EMERY ROTH & SONS
RICHARD ROTH, ARCHITECT

WORTHINGTON, SKILLING, HELLE & JACKSON
STRUCTURAL ENGINEERS

JAROS, BAUM & BOLLES
MECHANICAL ENGINEERS

JOSEPH R. LORING & ASSOCIATES
ELECTRICAL ENGINEERS

THE PORT OF NEW YORK AUTHORITY
PLANNING, UTILITIES, FOUNDATIONS

TITLE: 72nd & 73rd FLOOR PLAN

SCALE: 1/16" = 1'-0"

DATE: 7-31-67

PROJECT NO.

DRAWING NO. A-A-114