
NORTH

NOTES

1. FOR SPECIAL NOTES, KEY TO SYMBOLS, ABBREVIATIONS, FINISH SCHEDULE, DOOR SCHEDULE AND TYPICAL DETAILS SEE DRAWINGS A-0.1 TO A-0.5
2. FOR GENERAL & ZONE PLANS AND SECTIONS SEE DRAWINGS A-1.1 TO A-1.5
3. ALL ELEVATIONS (EXCEPT THOSE GIVEN AS DIMENSIONS) TO THEIR FLOOR.
4. FOR MECHANICAL AND ELECTRICAL LEGENDS SEE RESPECTIVE ENGINEERS' DRAWINGS.
5. FOR TYPICAL PARTITIONS SEE DRAWINGS A-0.2 AND A-0.3
6. ALL TORCH MEMBERS TO BE PROTECTED AT UNDERSIDE OF SLAB FOR A WIDTH OF 6'0" WITH A CERAMIC TYPE THERMOMETAL. SEE ARCHITECTURAL SPECIFICATIONS FOR TYPE AND ELECTRICAL ENGINEERS AND CONTRACTORS APPROVED SHOP DRAWINGS FOR LOCATION (HEIGHT OF TORCHES SHOULD BE DETERMINED).
7. FINISH FLOOR ELEVATION AND TOP OF SLAB ELEVATIONS ARE CLOSEST MEANS OTHERWISE SHOWN OR NOTED.
8. PLUMBING FIXTURES BY ALL OTHERS AND FURNISHED UNDER DIVISION 17 EACH CONTRACT IN ADDITION, CAULKING AND SEALING TO BE ACCOMPLISHED IN ACCORDANCE WITH THE COVERING. SEE TYPICAL TOILET DETAILS (NO. A-0.4 & A-0.5).
9. WHERE NO SUSPENDED CEILINGS ARE CALLED FOR, THERE ARE NO CEILINGS. STEEL, PARTITIONS ETC., BETWEEN ROOMS OR ALL FLOOR SLABS ELECTRICAL SHALL BE MONITORED AT CEILING PLANS, TO BE MADE FOR FUTURE CEILING INSTALLATION AND OBSOLESCENCE OF FALL SHORT PERIOD.
10. EXTENT OF PUBLIC CORRIDOR CEILING IS INDICATED THUS _____
11. CANT'S ARE REQUIRED ON ALL SLOPE PARTITIONS OVER 60° MINIMUM (OTHERWISE) DIMENSION IN ELEVATION, SLOPES AND SHALL BE MEASURED ON PLANS HORIZONTAL. SEE TYPICAL DETAILS.
12. FOR FIRESTOPPING AT FLOOR STRUCTURE, CEILINGS AND TYPICAL PARTITIONS DETAILS SEE DRAWINGS NO. 0.4 TO A-0.5

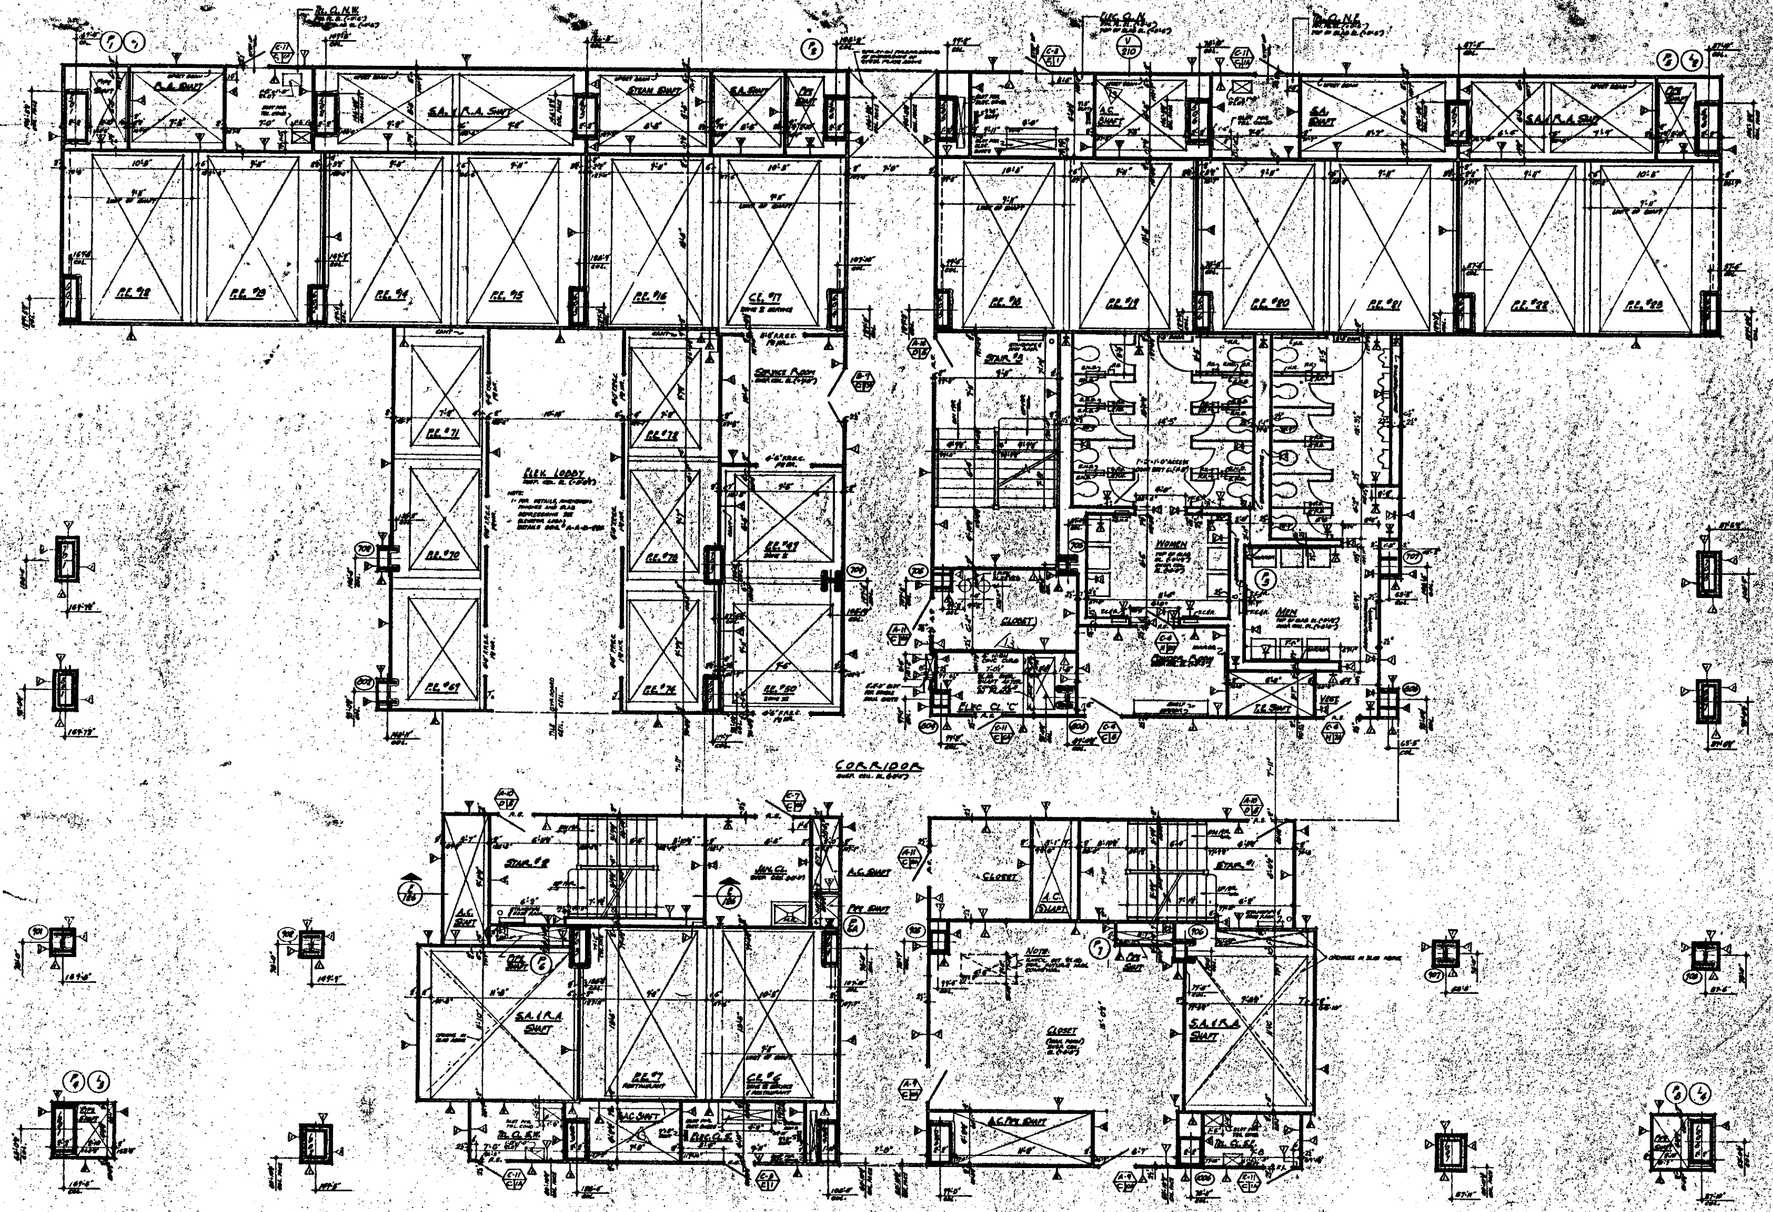

BULLETIN, NOT DATED ARE IN THE PROCESS OF COMPLETION

CONTRACT NO.	DRAWING	date 8-1-74
	1-30-70 A-81	A-8
	1-30-70 A-88	A-A
	1-30-70 A-87	E.C.
	5-25-71 A-91	Bull.
	5-25-71 A-96	Bull.
	5-25-71 A-17	Bull.
	5-25-71 A-25	Bull.
4-8-74 A-164 DBL	9-1-64 A-100	24-A
9-1-74 A-163	4-28-64 A-5	24-A
5-15-74 A-75	4-28-64 A-2	24-A

REVISIONS

NO.	DATE	DESCRIPTION	BY

APPROVED

CHIEF, PLANNING DIVISION

DATE

THE WORLD TRADE CENTER

THE PORT OF NEW YORK AUTHORITY

MINORU YAMASAKI & ASSOCIATES
MINORU YAMASAKI, ARCHITECT

EMERY ROTH & SONS
RICHARD ROTH, ARCHITECT

WORTHINGTON, SKILLING, HELLE & JACKSON

JAROS, BAUM & BOLLES
MECHANICAL ENGINEERS

JOSEPH R. LORING & ASSOCIATES

THE PORT OF NEW YORK AUTHORITY
PAVING, UTILITIES, FOUNDATIONS

72nd FLOOR CORE PLAN

DESIGNED		DESCRIPTION	
SCALE	1/16" = 1'-0"	DATE	7-31-67
CHECKED		SURVEY	
RECORDED			

A-A-115