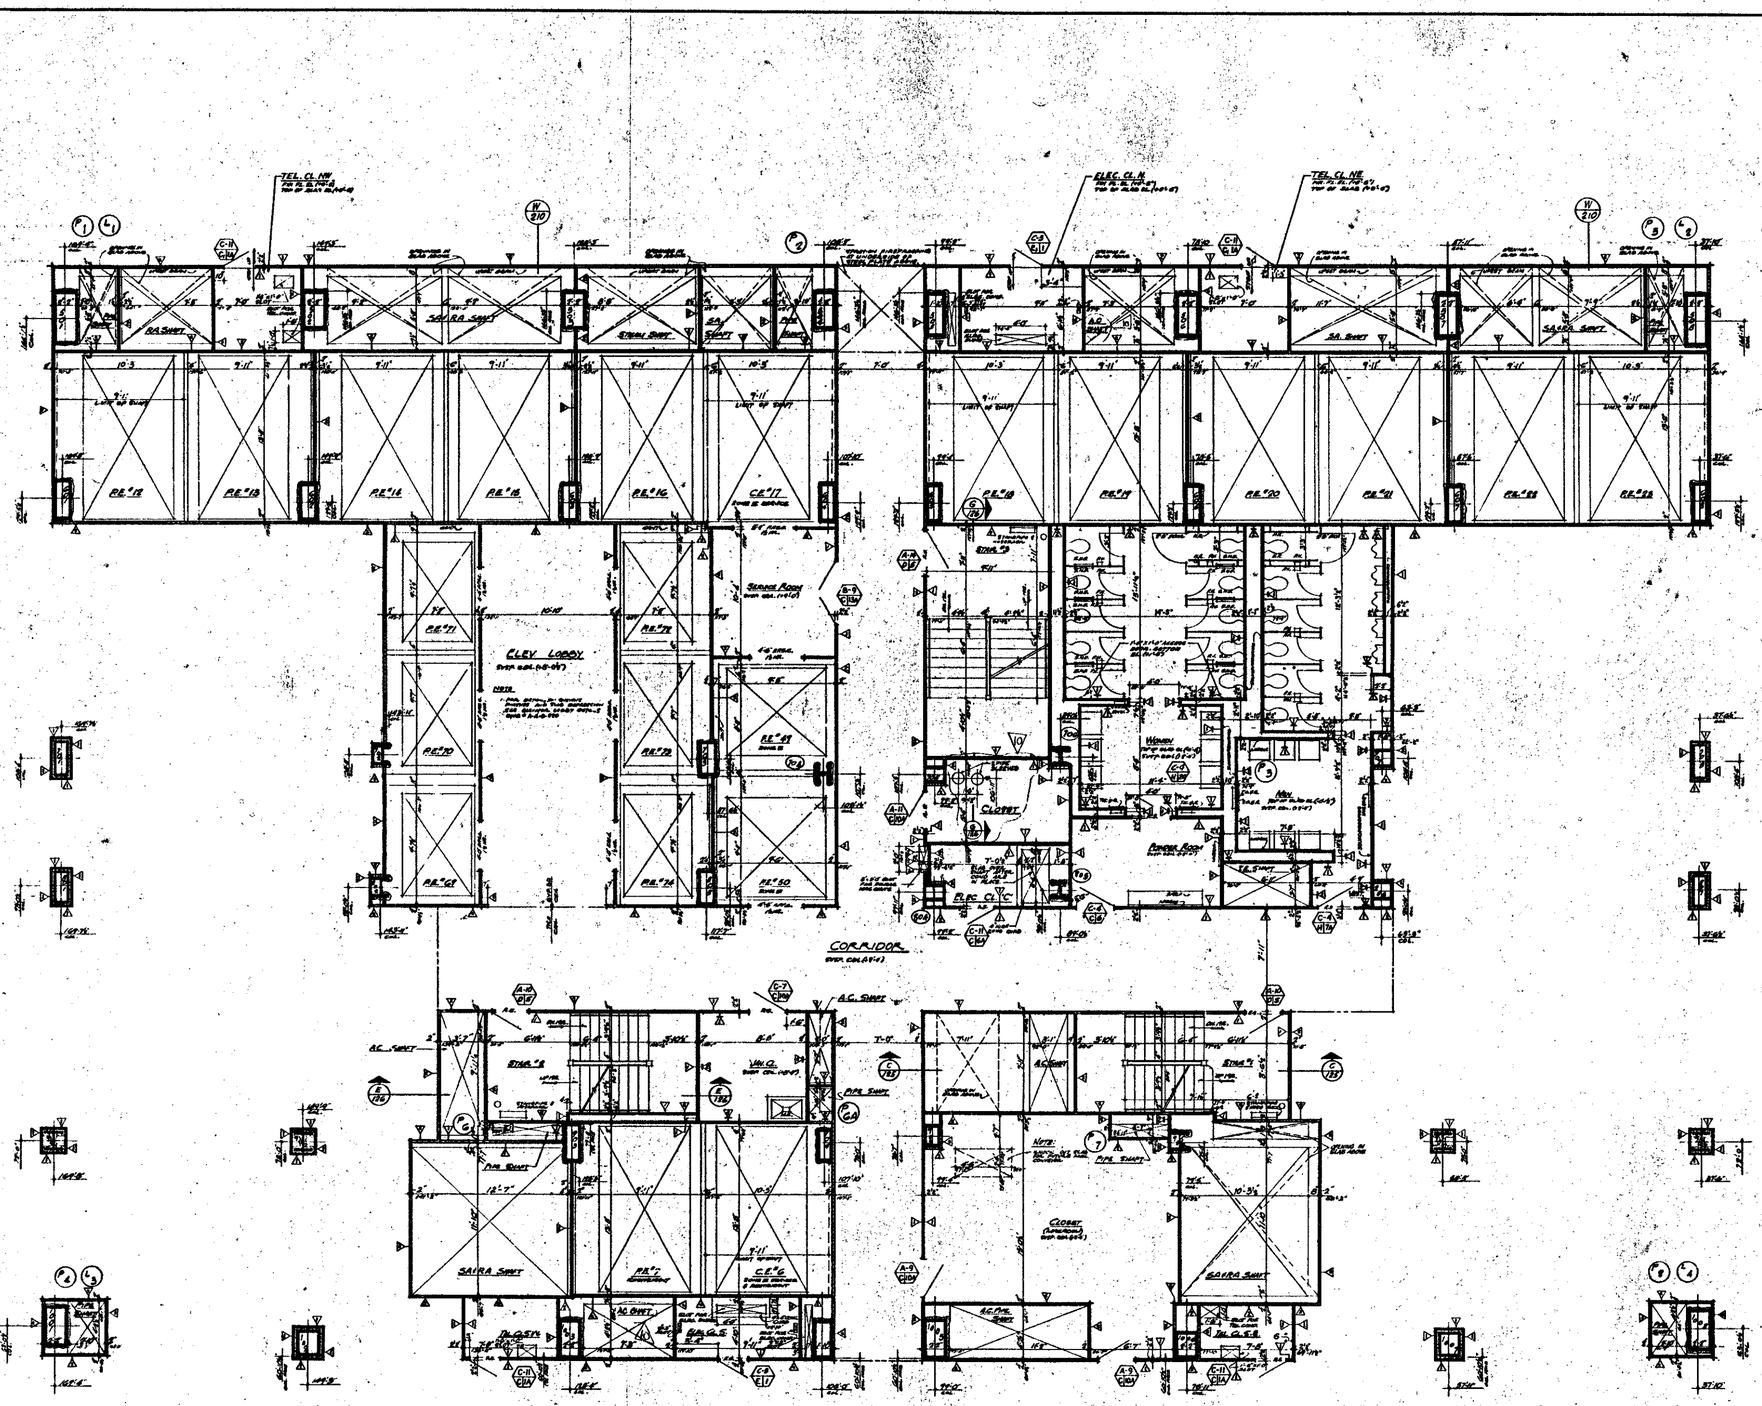


NOTES

1. FOR GENERAL NOTES, KEY TO MATERIALS, SYMBOLS, ABBREVIATIONS, KEY ON SCHEDULES, DOOR SCHEDULES AND SCHEDULE OF DRAWINGS, SEE DRAWINGS A-A-1 TO A-A-5.
2. FOR COMPLETE ⅛" SCALE FLOOR PLAN SEE DRAWING A-A-116
3. ALL ELEVATIONS GIVEN THUS (100'-0") ARE IN RELATION TO FINISH FLOOR.
4. FOR MECHANICAL AND ELECTRICAL LAYOUTS SEE RESPECTIVE ENGINEERED DRAWINGS.
5. FOR TYPICAL TRAY ENCLOSURE SEE DWG. A-A-204 AND A-A-206.
6. ALL TRENCH HEADERS TO BE PAPERBACKED AT UNDERSIDE OF SLAB FOR A WIDTH OF 1'-0" WITH A SPRAY-ON TYPE OF FIREPROOFING SEE ARCHITECTURAL SPECIFICATIONS FOR TYPE & THICKNESS. ENGINEERS & CONTRACTORS SHALL AGREE UPON SIZES, ARE, LOCATION & EXTENT OF TRENCH HEADERS & PAPERBACKING.
7. FINISH FLOOR ELEVATION AND TOP OF SLAB ELEVATIONS ARE (100'-0") UNLESS OTHERWISE NOTED.
8. PROVIDE SOAP DISPENSERS 1) ALL MEN AND WOMENS TOILETS. ONE DISPENSER 2) EACH LAVATORY ADJOINING SOAP DISPENSERS NEEDED TO BE LOCATED IN ACCORDANCE WITH THIS DRAWING. SEE TYPICAL TOILET DETAILS DWG. A-AB-204.
9. WHERE NO SUSPENDED CEILINGS ARE CALLED FOR, SUCH AS IN CLOSETS, STAIR, INTERSTITIAL ETC., BOTTOM ELEVATION OF ALL PIPING AND DUCTWORK SHALL BE MAINTAINED AT 8'-6" ABOVE FINISHED FLOOR, TO PROVIDE FOR FUTURE CEILING INSTALLATION, AND CLEARANCE OF ALL HEIGHT DOORS.
10. EXTENT OF PUBLIC CORRIDOR CEILING IS INDICATED THUS: _____
11. CANTS ARE REQUIRED ON ALL BEAM PROJECTIONS OVER ¾" NOMINAL (EARTHEN) DIMENSION IN ELEVATOR, SHAFTS AND SHALL BE MINIMUM 12" PARALLEL/VERTICAL. SEE TYPICAL DETAILS.
12. FOR FIREPROOFING OF FREE STANDING COLUMNS AND TYPICAL PARTITION DETAILS SEE DRAWINGS A-AB-206 TO A-AB-212.

BULLETINS NOT DATED ARE IN THE PROCESS OF COMPLETION

NO.	DATE	SUPL. NO.	BY
		(CONTRACT BID DRAWING date 8-7-68)	
1	8-16-71	A-104	DBL
2	9-17-70	A-76	A.N.
3	1-30-70	A-81	L.M.
4	1-30-70	A-82	L.M.
5	10-30-70	A-67	L.M.
6	5-25-69	A-31	M.G.
7	5-23-69	A-28	M.R.
8	2-28-69	A-17	M.R.
9	8-1-68	A-100	D.G.
10	7-11-68	A-2	D.G.

REVISIONS

APPROVED
CHIEF, PLANNING DIVISION
DATE

THE WORLD TRADE CENTER
THE PORT OF NEW YORK AUTHORITY

MINORU YAMASAKI & ASSOCIATES — EMERY ROTH & SONS
MINORU YAMASAKI, ARCHITECT — RICHARD ROTH, ARCHITECT
WORTHINGTON, SKILLING, HELLE & JACKSON — JAROS, BAUM & BOLLES
STRUCTURAL ENGINEERS — MECHANICAL ENGINEERS
JOSEPH R. LORING & ASSOCIATES — THE PORT OF NEW YORK AUTHORITY
CIVIL & STRUCTURAL ENGINEERS — HEATING, UTILITIES, FOUNDATIONS

TITLE: 73rd FLOOR CORE PLAN

DRAWN		CHECKED	
SCALE	1/16"	DATE	7-28-72
PROJECT NO.		SHEET	OF
DRAWING NO.	A-A-116		