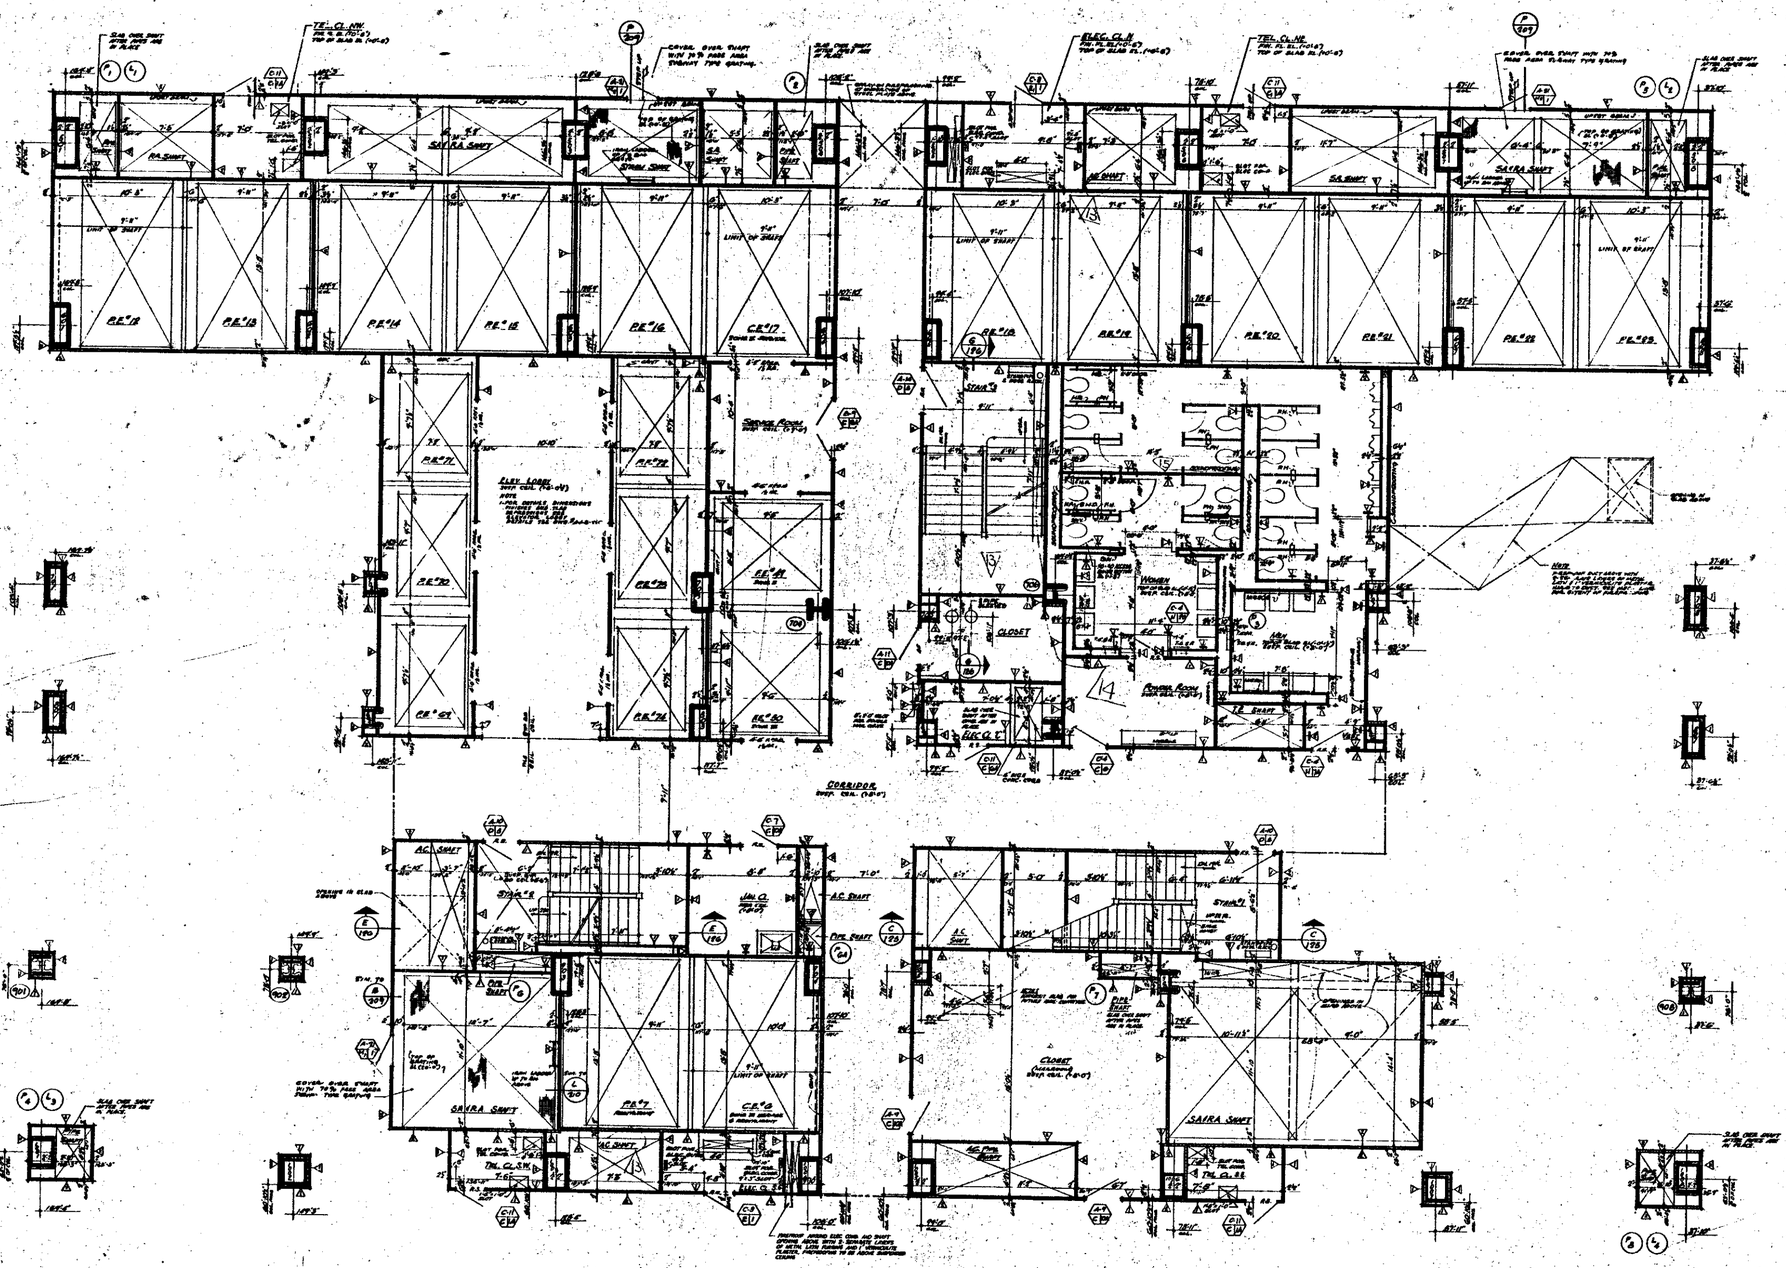


NOTES

1. FOR GENERAL NOTES, KEY TO MATERIALS, SYMBOLS, ABBREVIATIONS, FINISH SCHEDULES, DOOR SCHEDULES AND SYMBOLS OF DRAWINGS SEE DRAWINGS A-A-1 TO A-A-6.
2. FOR COMPLETE 'A' SERIES FLOOR PLAN SEE DRAWINGS A-A-117.
3. ALL ELEVATIONS GIVEN THUS (100'-0") ARE IN RELATION TO FINISH FLOOR.
4. FOR MECHANICAL AND ELECTRICAL LAYOUTS SEE RESPECTIVE ENGINEERS DRAWINGS.
5. FOR TYPICAL STAIR DETAILS SEE DWGS A-A-B-104 AND A-A-B-105.
6. ALL TRENCH HEADERS TO BE FURNISHED AT UNDERSIDE OF SLAB FOR A WIDTH OF 6'-0" WITH A GALVANIZED TYPE OF FOR LOCATIONS SEE ARCHITECTURAL SPECIFICATIONS FOR TYPE OF ELECTRICAL OUTLETS AND CONTRACTOR'S APPROVED SHOP DWGS. FOR LOCATION & EXTENT OF TRENCH HEADERS & FLOOR OPENING.
7. FINISH FLOOR ELEVATION AND TOP OF SLAB ELEVATIONS ARE (NOT-0") UNLESS OTHERWISE SHOWN OR NOTED.
8. PROVIDE JOINT DIVISIONS AT ALL MEN AND WOMEN'S TOILETS, ONE EVERYWHERE AT EACH LANDING. ACCESS DOORS TO SLAB OVERHANG WILL NOT BE LOCATED IN ACCORDANCE TILE COVERING. SEE TYPICAL TOILET DETAILS DRAWING A-A-B-104.
9. WHERE NO SUSPENDED CEILINGS ARE CALLED FOR SUCH AS IN CLOSETS, SERVICE RECESSES ETC., BOTTOM ELEVATION OF ALL PIPES AND DUCTWORKS SHALL BE MAINTAINED AT 8'-6" ABOVE FINISHED FLOOR TO PROVIDE FOR SUITABLE CEILING INSTALLATION AND CLEARANCE OF FULL HEIGHT DOORS.
10. EXTENT OF PUBLIC CORRIDOR CEILING IS INDICATED THUS: _____
11. COATS A/C-2 PLASTERED AND ALL BEAM FURRED SOFFITS OVER 6'-0" NOMINAL (6'-4" ACTUAL) DIMENSION IN ELEVATOR SHAFTS ARE SHALL BE INCLINED 75° FROM HORIZONTAL. SEE TYPICAL DETAILS.
12. FOR PARAPHERNALIA OR FLUE STACKS AND CHIMNEY AND TYPICAL PARTITION DETAILS SEE DRAWINGS A-A-B-00 TO A-A-B-116.

BULLETINS NOT DATED ARE IN THE PROCESS OF COMPLETION

CONTRACT	BID	DRAWING	date 2-1-68
		1-30-70	A-65 LM
		1-30-70	A-67 EC
		6-26-69	A-51 DG
		6-26-69	A-110 DG
		6-26-69	A-111 DG
6-18-71	A-114	DG	6-26-69 A-65 DG
6-18-71	A-107	DGL	8-1-68 A-40 DG
6-18-71	A-108	DGL	6-20-68 A-5 DG
5-25-70	A-78	LM	6-26-68 A-7 DG
1-30-70	A-81	LJ	5-15-68 1 WL

NO.	DATE	REVISIONS	BY

NO.	DATE	REVISIONS	BY

APPROVED: _____ CHIEF, P... HOME DIVISION

DATE _____

THE WORLD TRADE CENTER

THE PORT OF NEW YORK AUTHORITY

MINORU YAMASAKI & ASSOCIATES — MINORU YAMASAKI, ARCHITECT
EMERY ROTH & SONS — RICHARD ROTH, ARCHITECT
WORTHINGTON, SKILLING, HELLE & JACKSON — STRUCTURAL ENGINEERS
JAROS, BAUM & BOLLES — MECHANICAL ENGINEERS
JOSEPH R. LORING & ASSOCIATES — ELECTRICAL ENGINEERS
THE PORT OF NEW YORK AUTHORITY — PAVING, UTILITIES, FOUNDATIONS

TITLE: 74TH FLOOR CORE PLAN

DRAWN		SUPERVISED	
CHECKED		DATE	7-8-69
PROJECT APPROVED		SHEET	OF

SCALE: 1/16" = 1'-0"

A-A-118