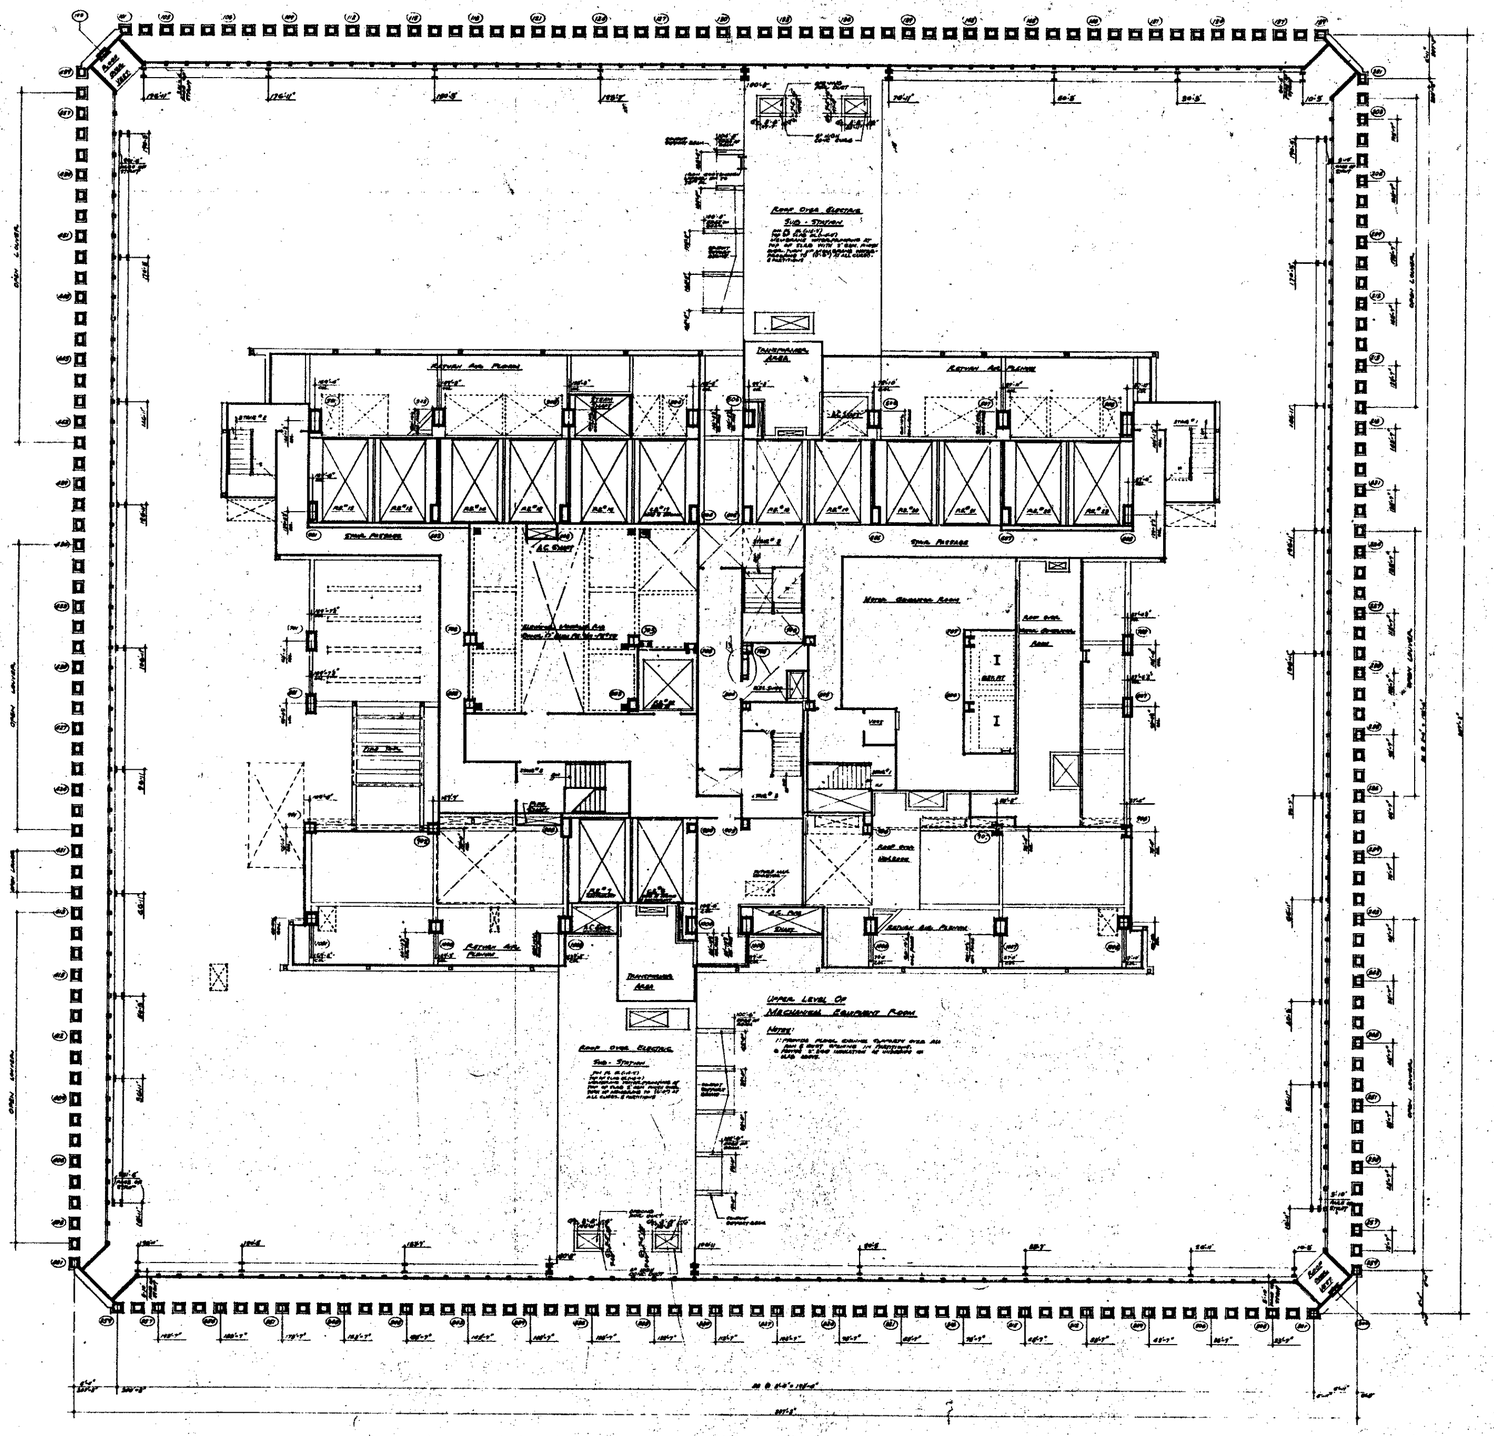


NOTES

1. FOR GENERAL NOTES, KEY TO MATERIALS, SYMBOLS, ABBREVIATIONS, FINISH SCHEDULES, DOOR SCHEDULES AND SCHEDULES OF DRAWINGS SEE DRAWING "A-1.1" TO A-1.6
2. FOR COMPLETE DIMENSIONS AND NOTES, IN CORE AREA SEE "A" SERIES CORE DRAWING "A-1.10A"
3. ALL ELEVATIONS GIVEN THUS (10'-0") ARE IN RELATION TO FINISH FLOOR.
4. FOR MECHANICAL AND ELECTRICAL LAYOUTS SEE REFLECTIVE CEILING DRAWINGS.
5. FOR TYPICAL TOWER DETAILS SEE DRAWING A-2.1-100 AND A-2.1-200.
6. HOSELINE OF OVERHEAD CYLINDER JELF CEILING FAN, EXACT AS TO CLARITY, STAIR, PASSAGES ETC.; BOTTOM ELEVATION OF ALL PIPING AND DUCTWORK SHALL BE MAINTAINED AT 6'-8" ABOVE FINISH FLOOR, TO ALLOW FOR POSSIBLE DOOR INSTALLATION AND CLEARANCE OF FULL HEIGHT DOORS.

CONTRACT NO.	DRAWING	date 8-1-68	
	6	4-15-74	A-306
	5	6-18-71	A-106
	4	11-6-70	A-107
	3	3-5-70	A-29
	2	1-30-70	A-27
	1	5-23-69	A-27
		5-23-69	A-25
6	6-4-79	6-619	L.J.
5	10-8-75	A-548	L.B.
4	1-16-75	A-316	DB

NO.	DATE	SUB. NO.	BY

REVISIONS

NO.	DATE	SUB. NO.	BY
3	3-15-68		JWL

REVISIONS

BULLETIN NOT DATED ARE IN THE PROCESS OF COMPLETION

REGISTERED ARCHITECT

APPROVED

CHIEF, PLANNING DIVISION

DATE

THE WORLD TRADE CENTER

THE PORT OF NEW YORK AUTHORITY

MINORU YAMASAKI & ASSOCIATES
MINORU YAMASAKI, ARCHITECT

EMERY ROTH & SONS
RICHARD ROTH, ARCHITECT

WORTHINGTON, SKILLING, HELLE & JACKSON
STRUCTURAL ENGINEERS

JAROS, BAUM & BOLLES
MECHANICAL ENGINEERS

JOSEPH R. LORING & ASSOCIATES
ELECTRICAL ENGINEERS

THE PORT OF NEW YORK AUTHORITY
PAVING, UTILITIES, FOUNDATIONS

TITLE: 76TH FLOOR PLAN
Upper Mech. Equip. Rm. Level

DRAWN		CHECKED	
SCALE	1/16" = 1'-0"	DATE	8-1-68
TRACED		DATE	
PROJECT LEADER		SHEET	OF

DRAWING NUMBER: A-A-123

1/16"=1'-0" scale 0 2 10 15 30 feet