

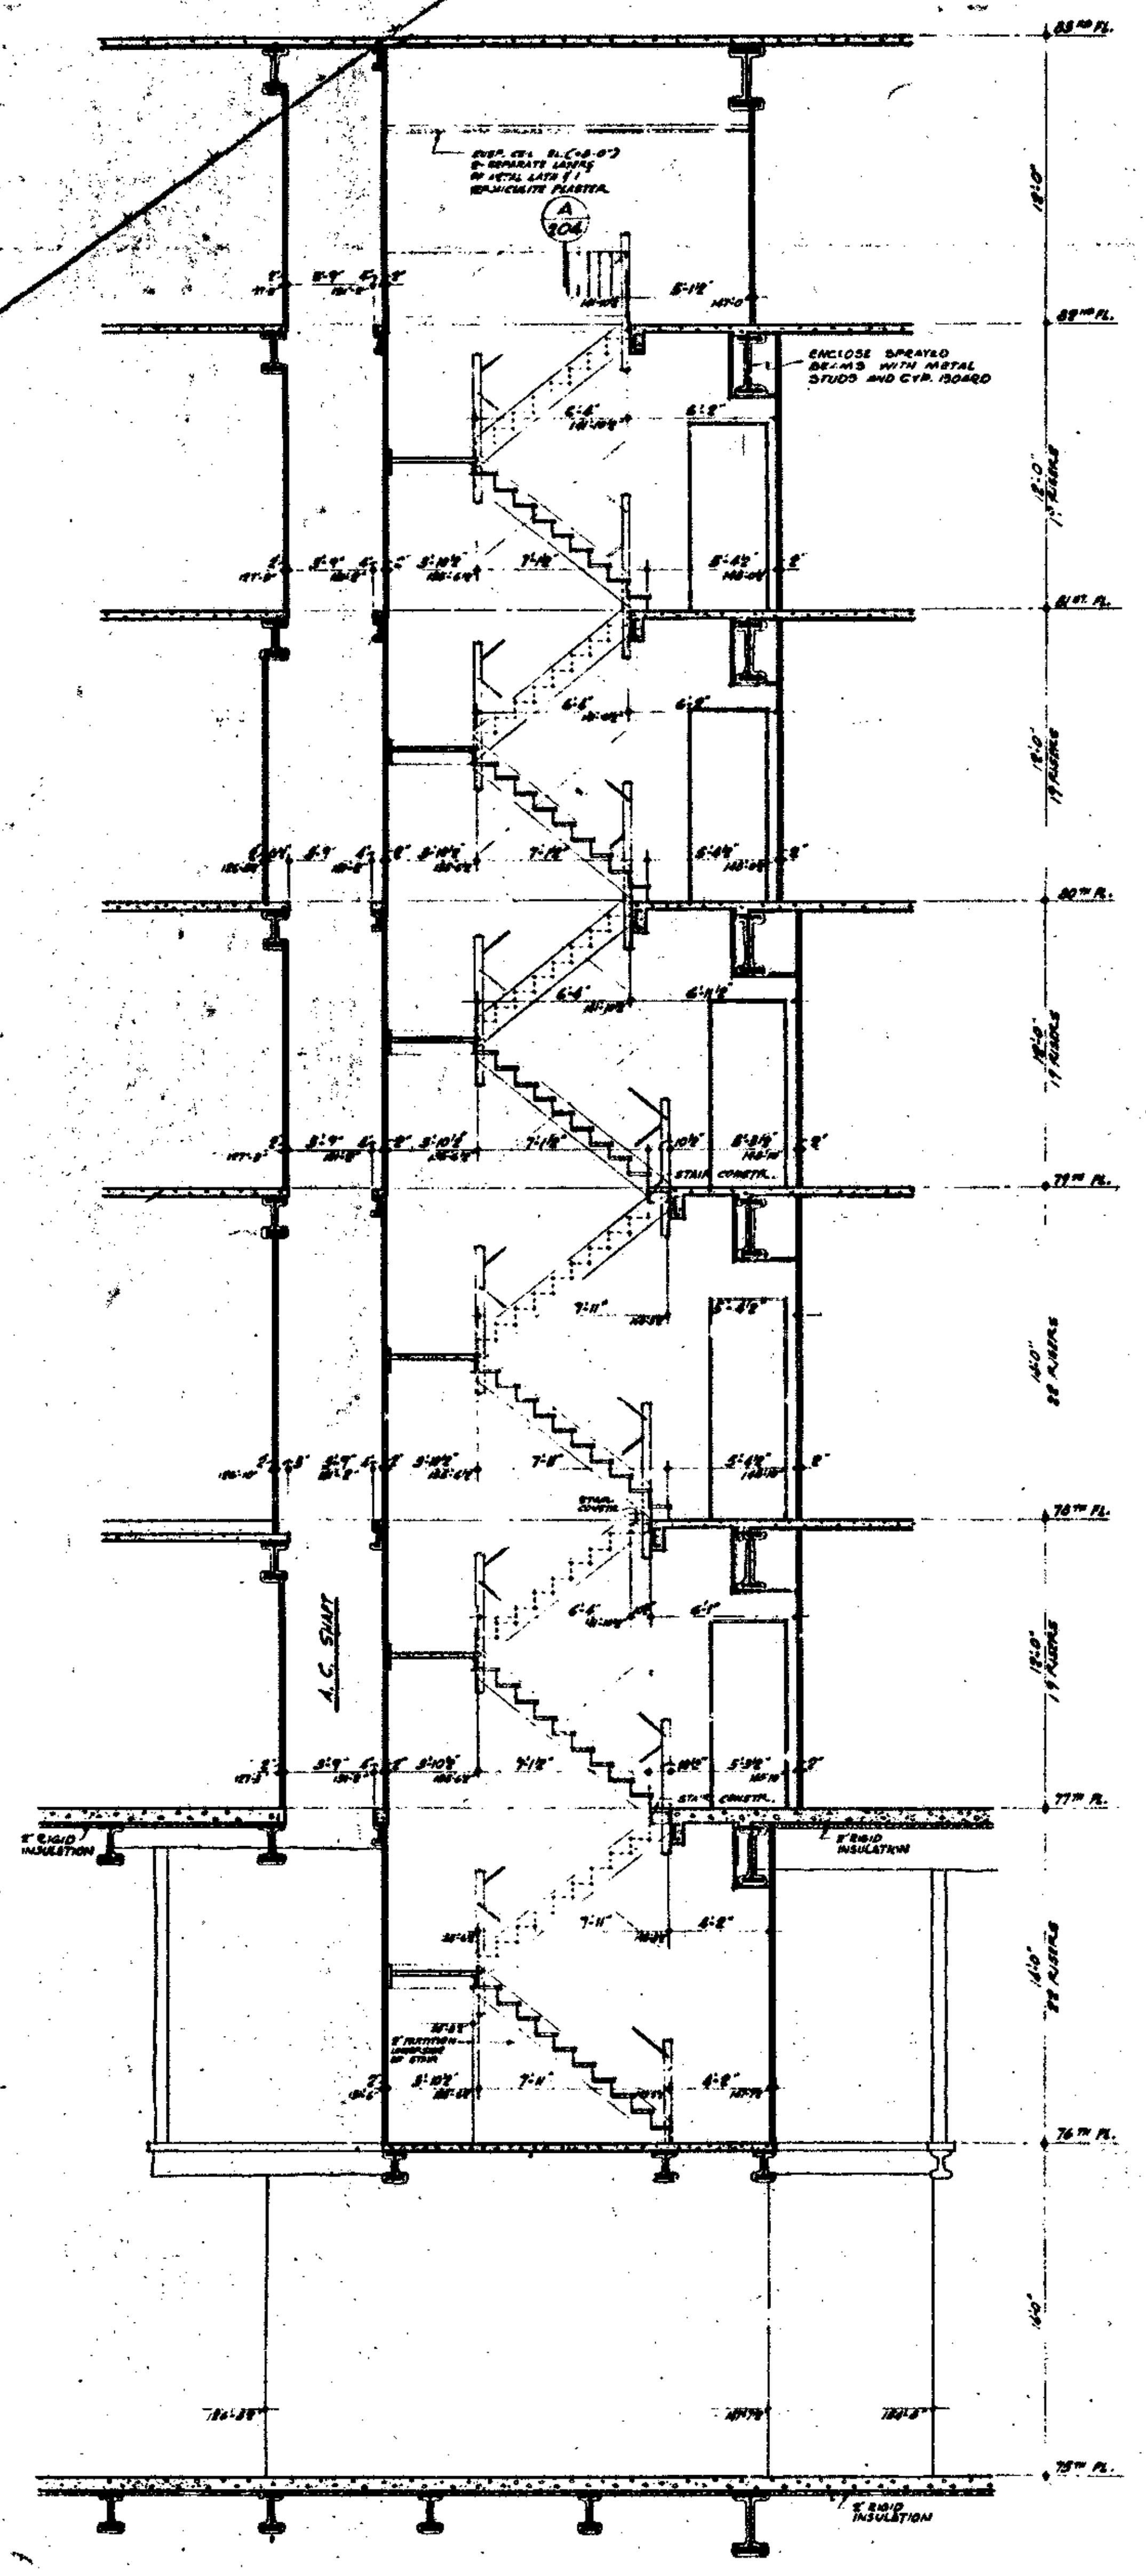



SECTION (A/125) THRU STAIR #1

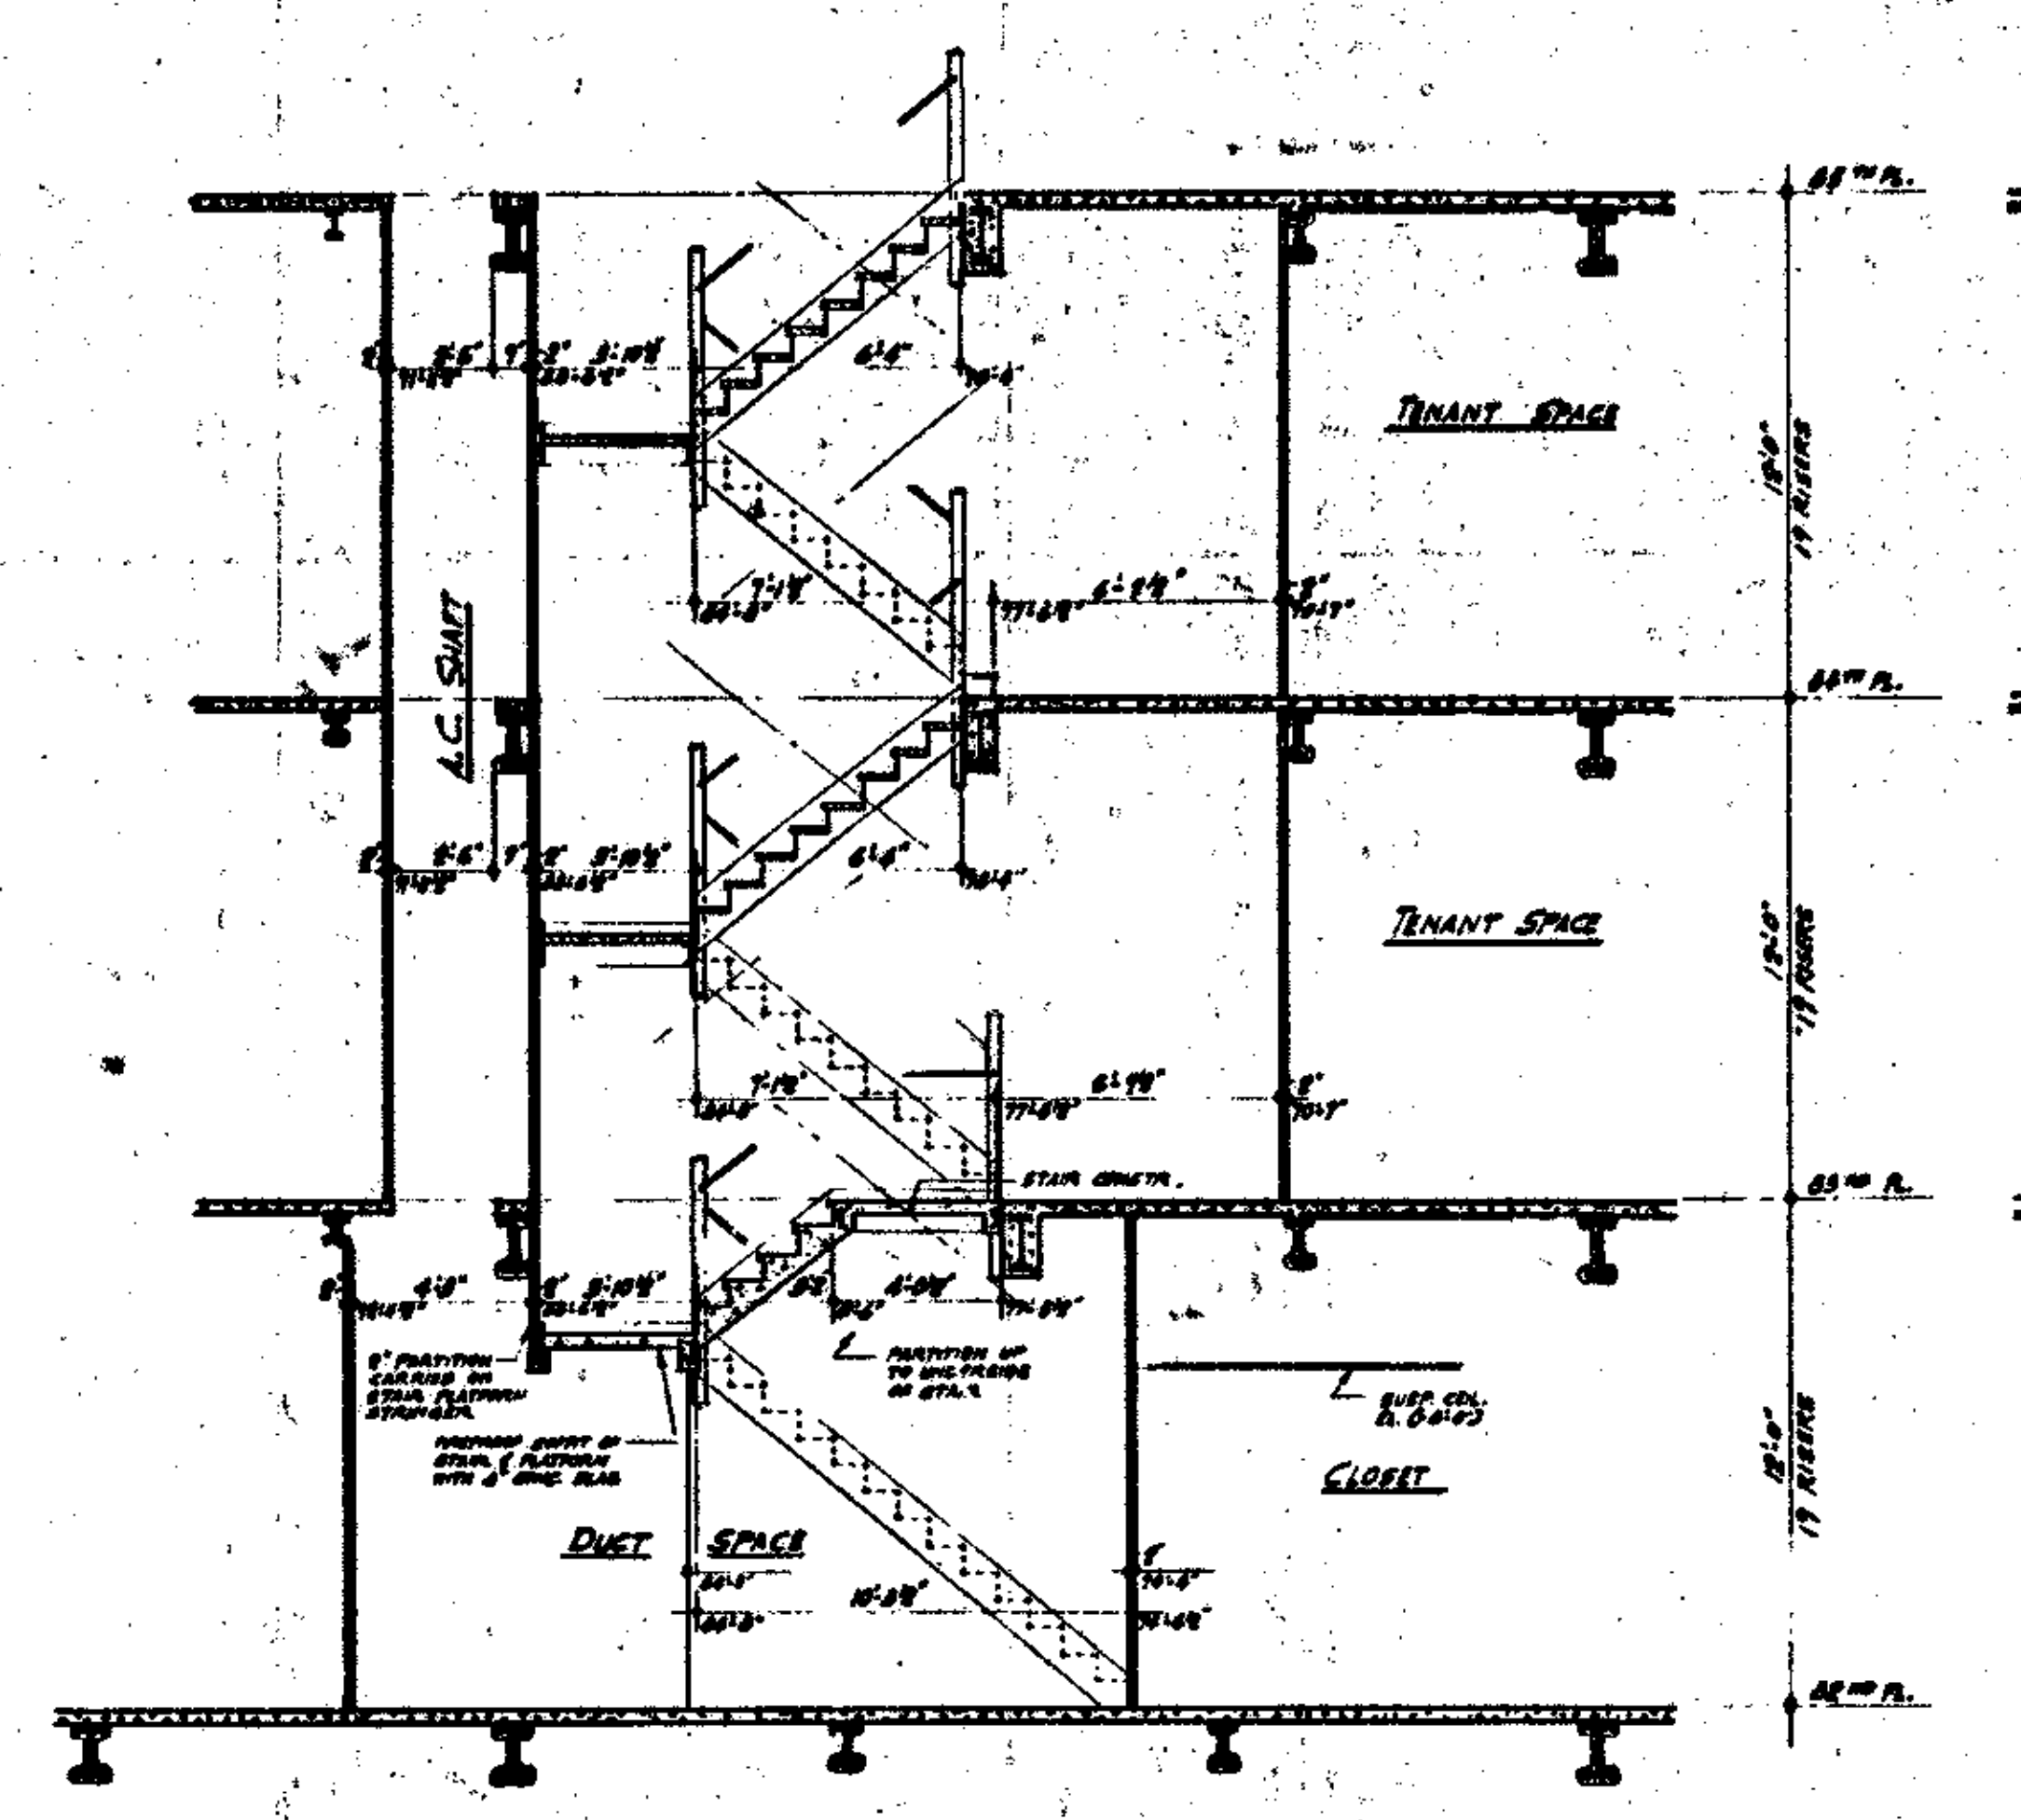


SECTION (B/125) THRU STAIR #1

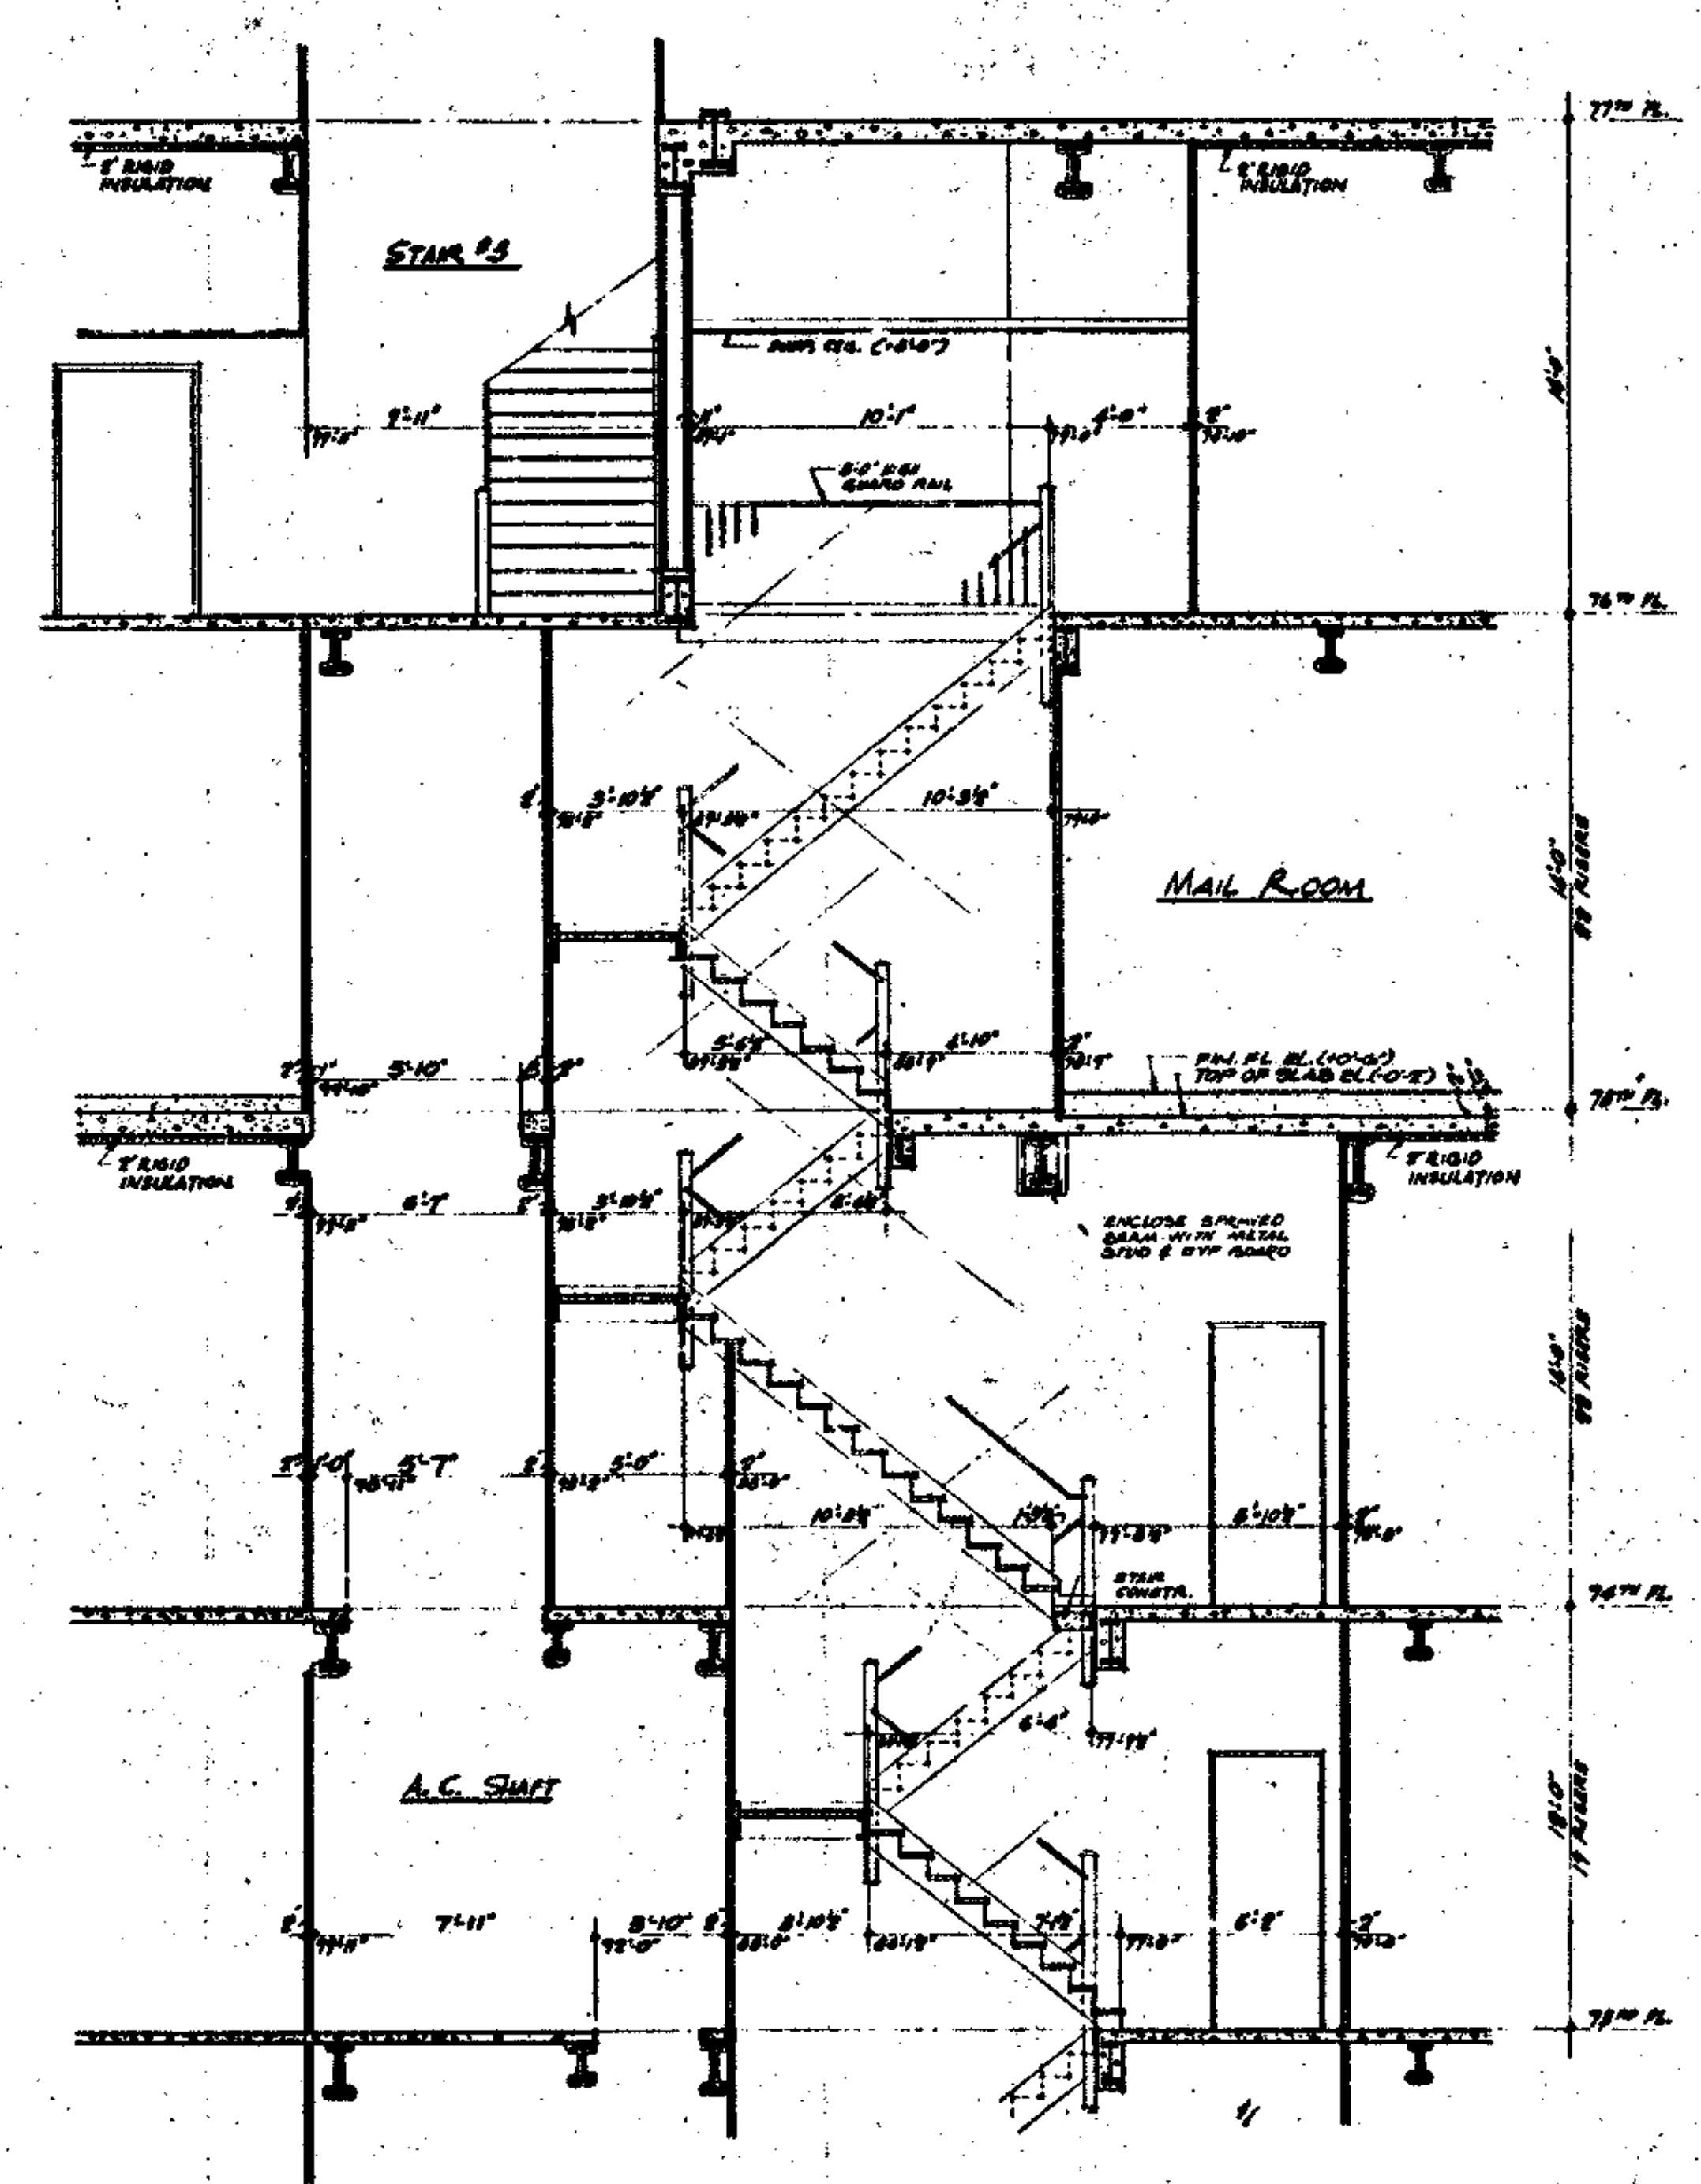


SECTION (C/125) THRU STAIR #1

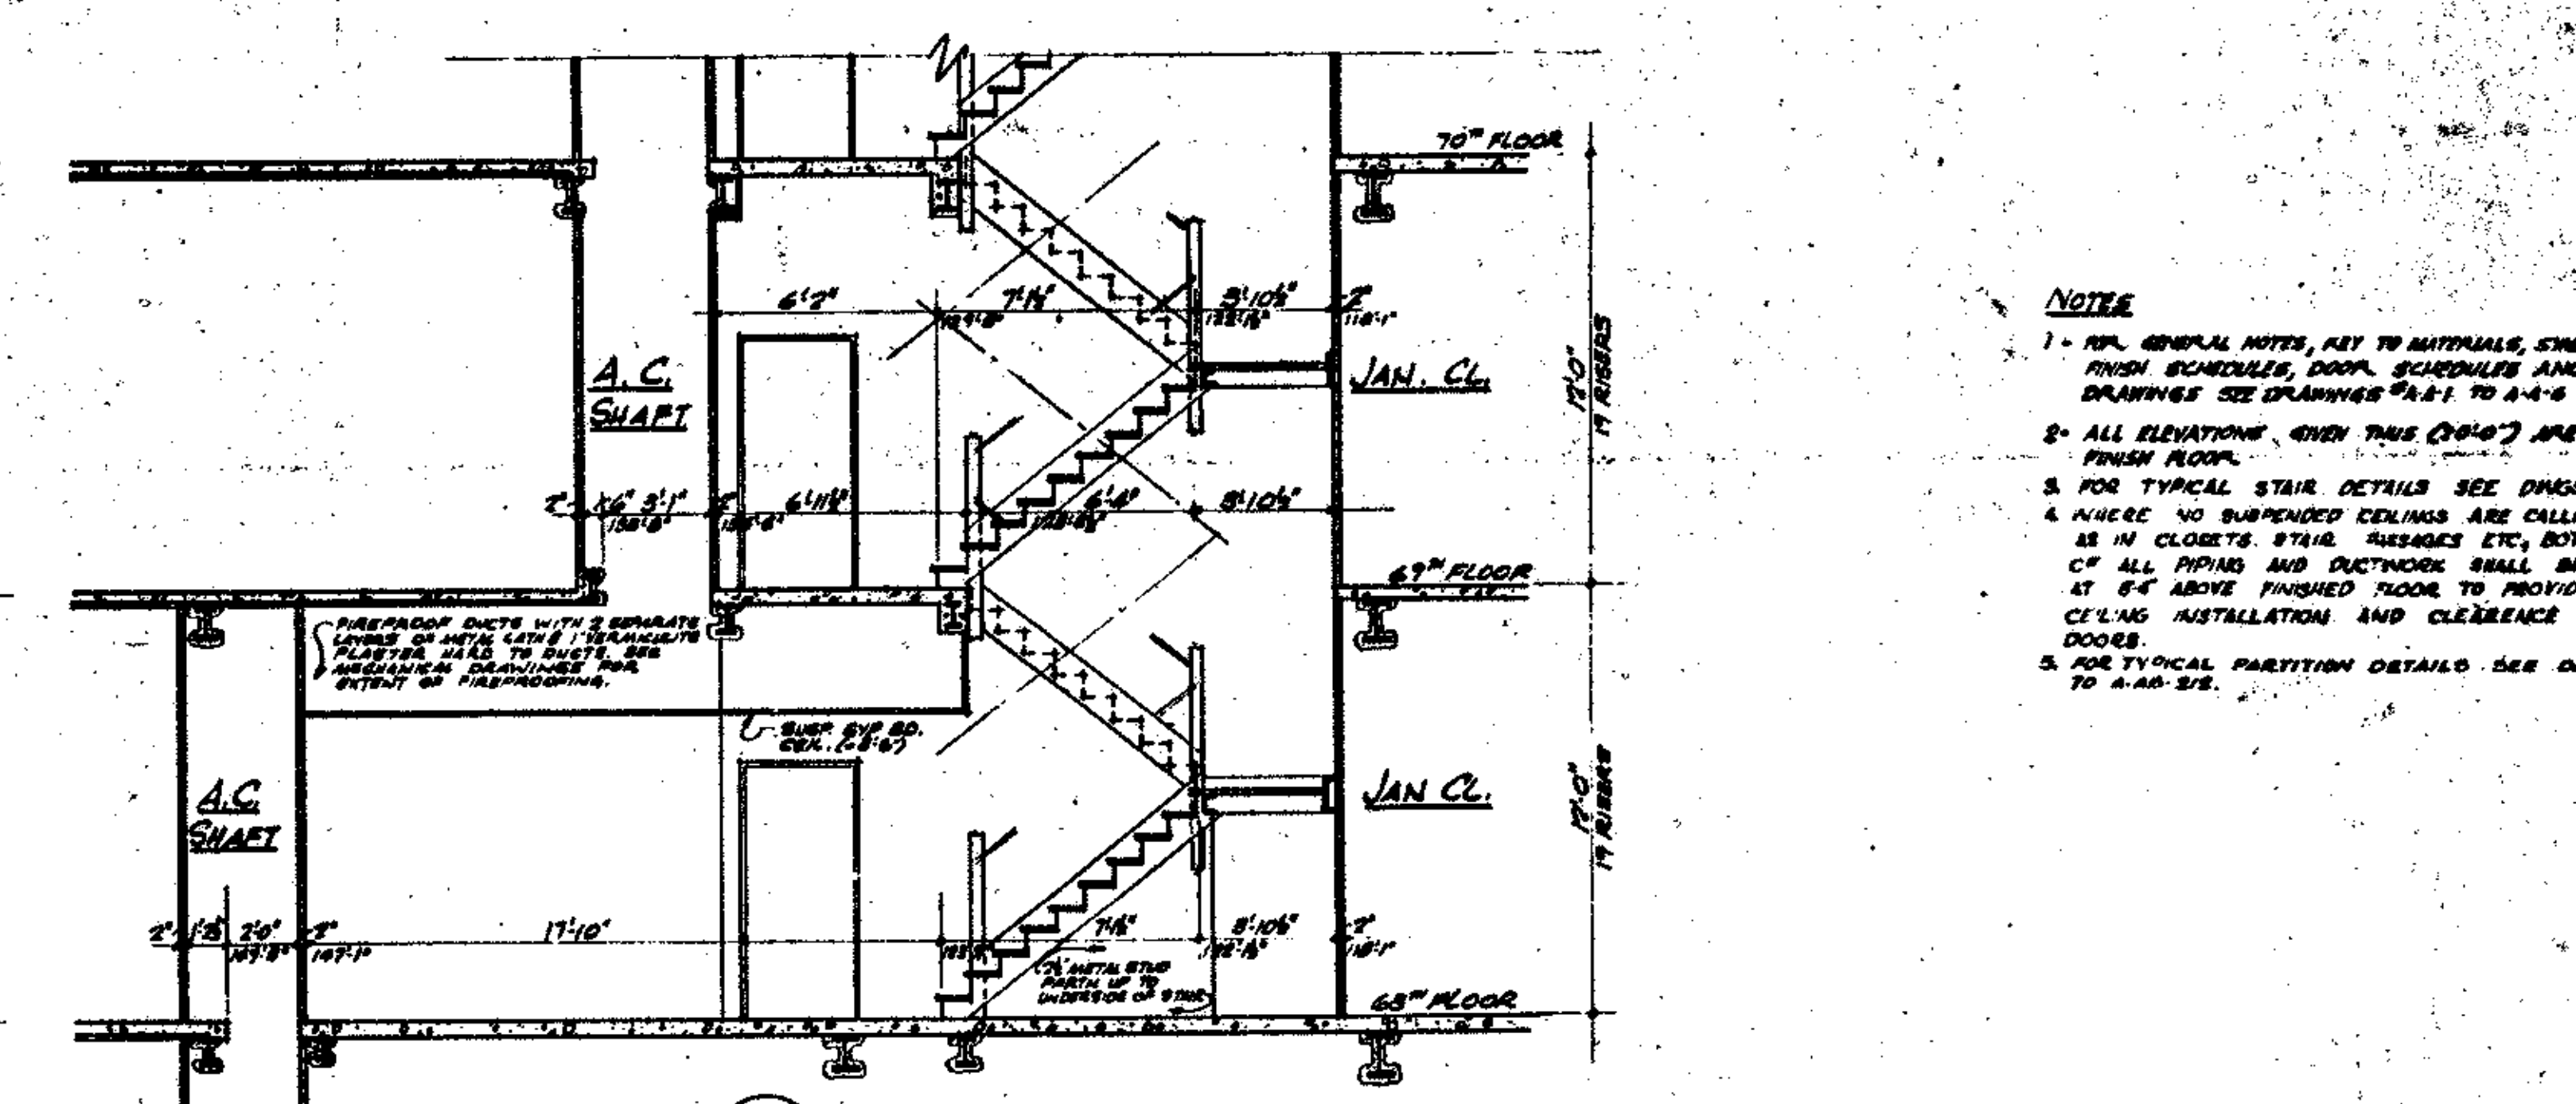

SECTION (CC/125) THRU STAIR #2

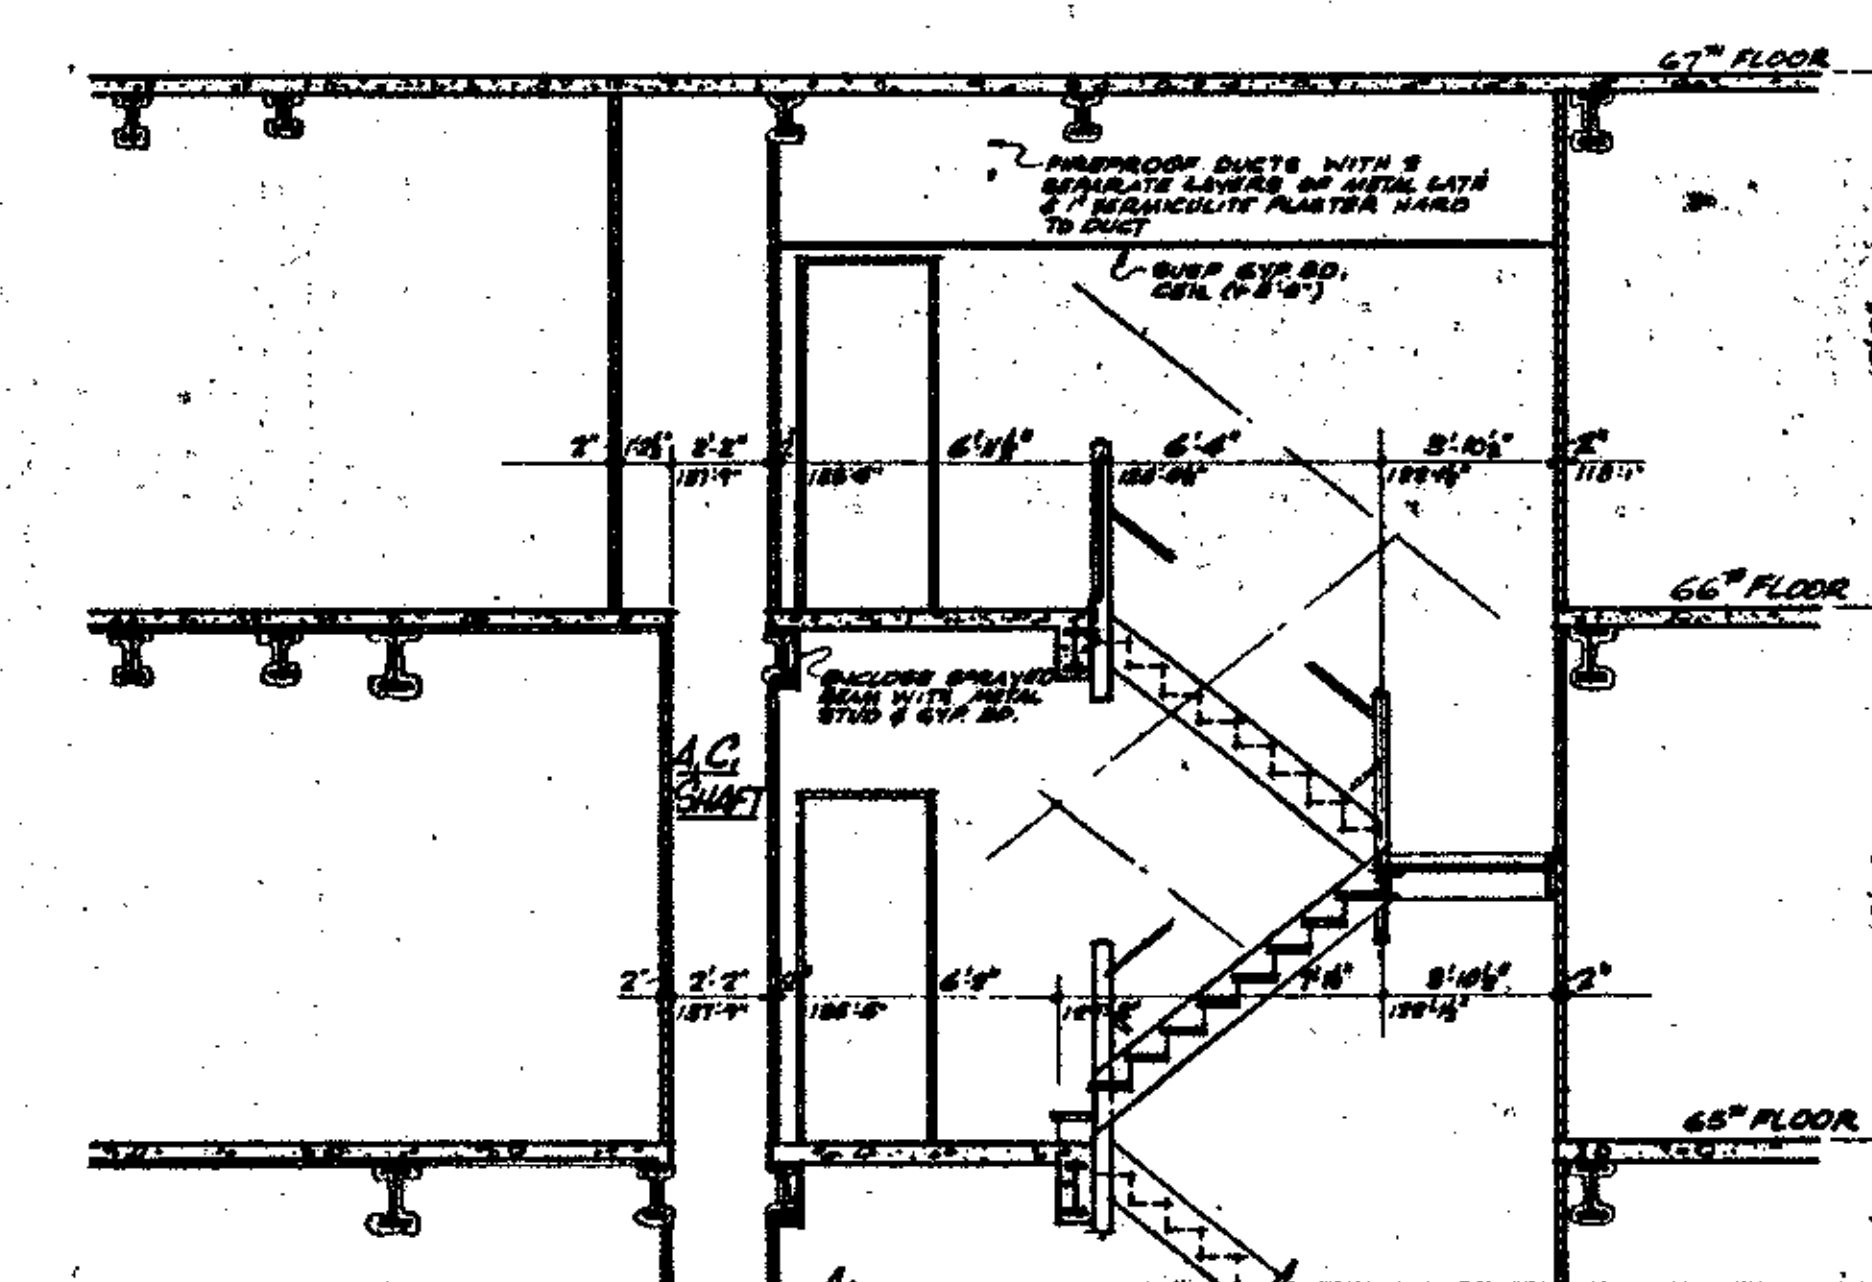


SECTION (CC/125) THRU STAIR #2

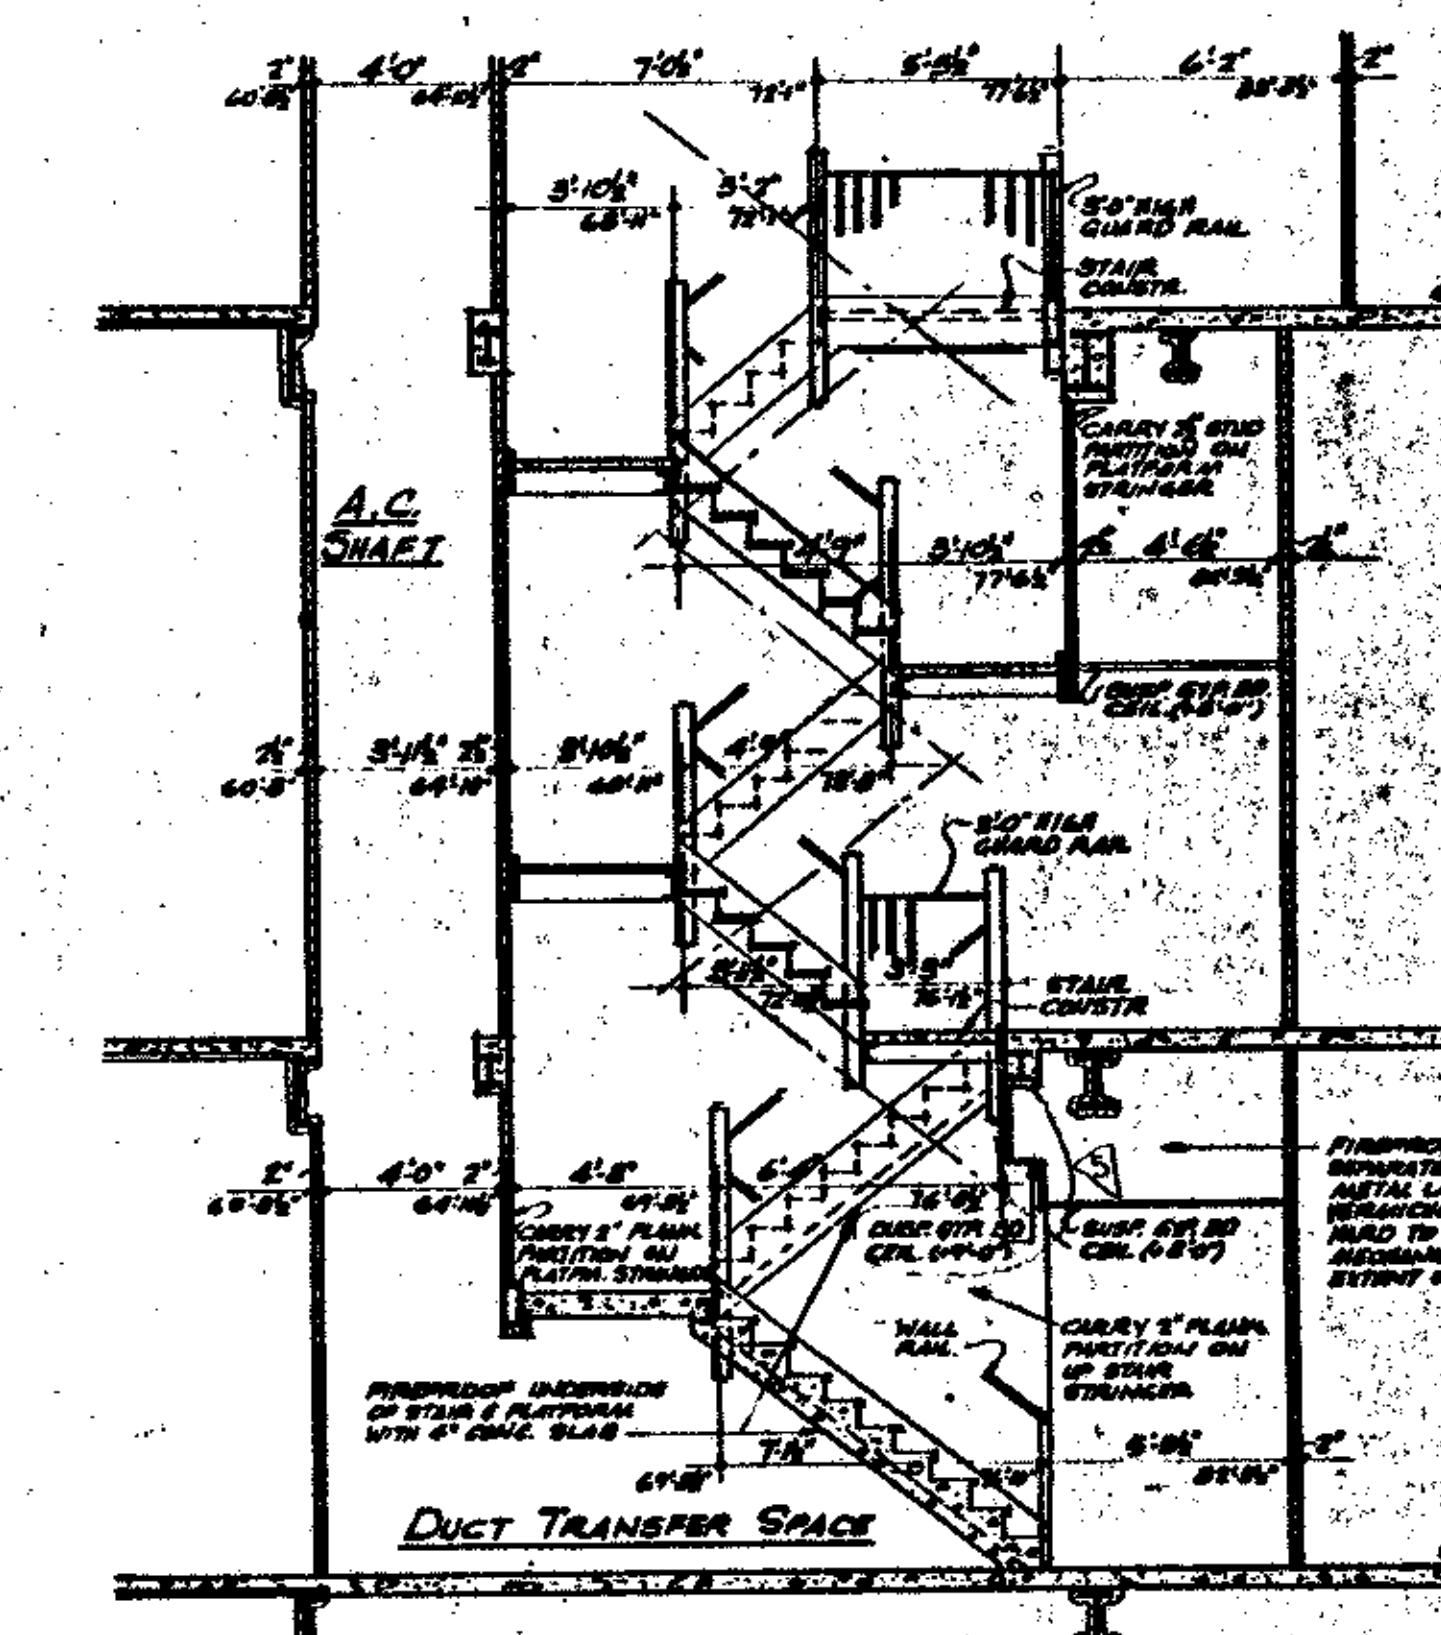

SECTION (C1C1/125) THRU STAIR #2

NOTES

1- FOR GENERAL NOTES, KEY TO MATERIALS, SYMBOLS, ABBREVIATIONS, FINISH SCHEDULES, DOOR SCHEDULES AND SCHEDULES OF DRAWINGS SEE DRAWINGS #A-A-1 TO A-A-6
2- ALL ELEVATIONS GIVEN THUS (+0'-0") ARE IN RELATION TO FINISH FLOOR.
3. FOR TYPICAL STAIR DETAILS SEE DWGS# A-A-B-204 AND A-A-B-206.
4. WHERE NO SUSPENDED CEILINGS ARE CALLED FOR SUCH AS IN CLOSETS, STAIR PASSAGES ETC, BOTTOM ELEVATION OF ALL PIPING AND DUCTWORK SHALL BE MAINTAINED AT 8'-6" ABOVE FINISHED FLOOR TO PROVIDE FOR FUTURE CEILING INSTALLATION AND CLEARENCE OF FULL HEIGHT DOORS.
5. FOR TYPICAL PARTITION DETAILS SEE DRAWINGS A-AB-206 TO A-AB-212.

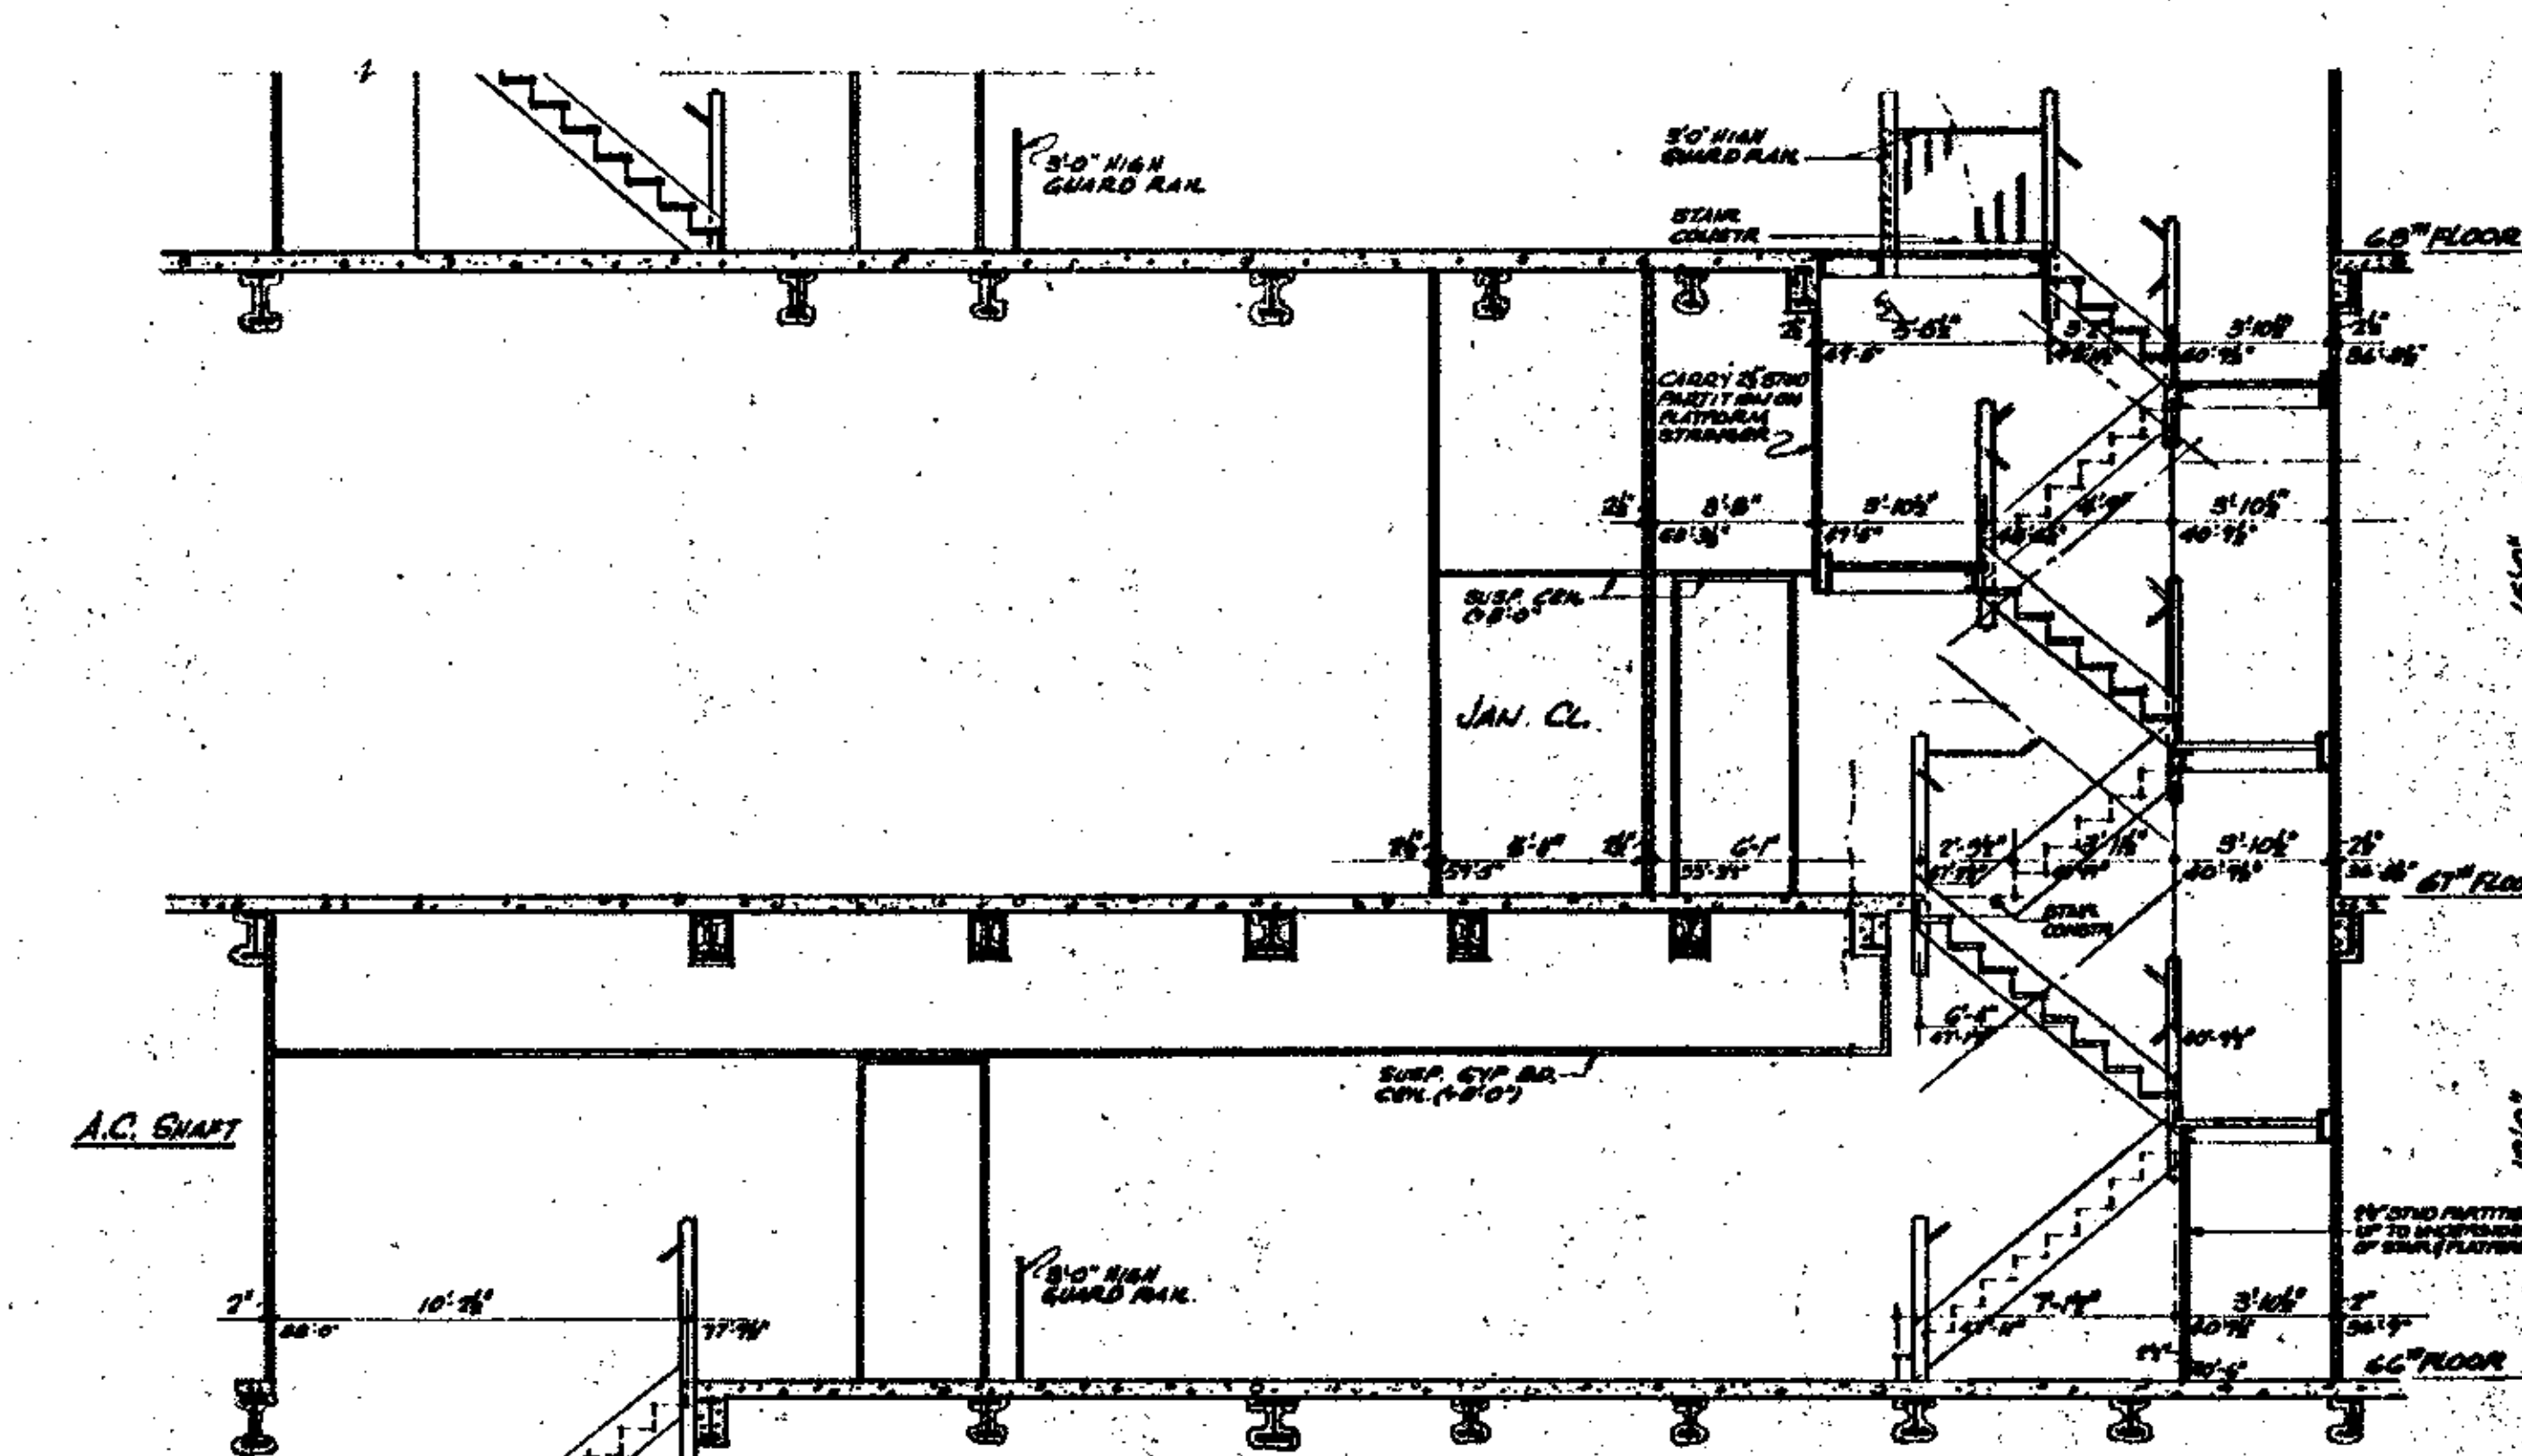

SECTION (DD/125) THRU STAIR #1

BULLETINS NOT DATED ARE IN THE PROCESS OF COMPLETION
CONTRACT BID DRAWING date 4-4-68

NO.	DATE	BUL. NO.	BY
5	5-15-70	A-74	A.H.
4	1-30-70	A-64	E.C.
3	5-23-69	A-17	[illegible]
2	6-28-68	A-5	D.G.
1	4-22-68	A-2	D.G.

REVISIONS

APPROVED
CHIEF, PLANNING DIVISION
DATE

THE WORLD TRADE CENTER

THE PORT OF NEW YORK AUTHORITY

MINORU YAMASAKI & ASSOCIATES
MINORU YAMASAKI, ARCHITECT

EMERY ROTH & SONS
RICHARD ROTH, ARCHITECT

WORTHINGTON, SKILLING, HELLE & JACKSON
STRUCTURAL ENGINEERS

JAROS, BAUM & BOLLES
MECHANICAL ENGINEERS

JOSEPH R. LORING & ASSOCIATES
ELECTRICAL ENGINEERS

THE PORT OF NEW YORK AUTHORITY
PAVING, UTILITIES, FOUNDATIONS

1/8" = 1'-0" scale

TITLE: STAIR SECTIONS
STAIR #1 & #2

DRAWN | CHECKED
SCALE 1/8" = 1'-0" | DATE 7-31-67
PROJECT NUMBER | SHEET OF
DRAWING NUMBER A·A·125