
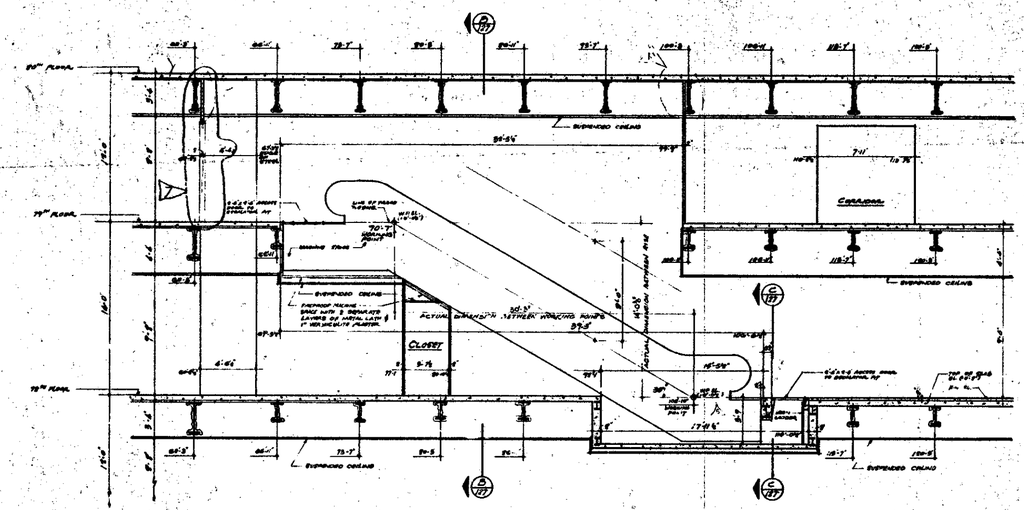



SECTION (A/127) THRU ESCALATOR A-9 & A-10

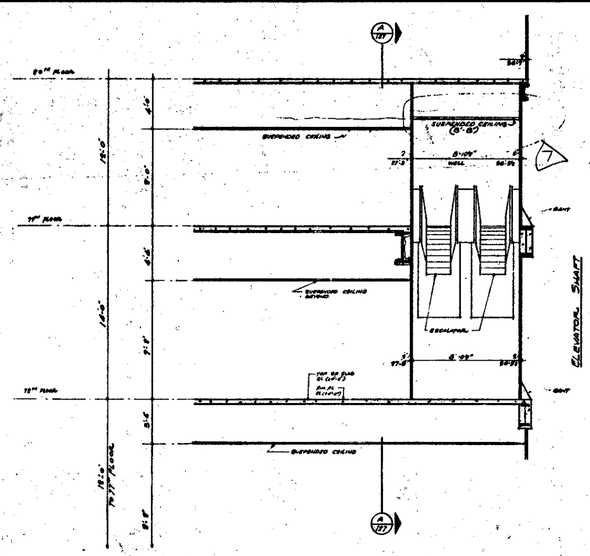


SECTION (B/127)

NOTES:


1. FOR GENERAL NOTES, KEY TO MATERIALS, SYMBOLS, ABBREVIATIONS, PLANT SCHEDULES, ENVIRONMENTAL GRAPHICS AND SCHEDULES OF FINISHES SEE DRAWINGS A-4.0.1 TO A-4.0.5.
2. ALL ELEVATIONS GIVEN THUS (10'-0") ARE IN RELATION TO FINISHED FLOORS.
3. FOR MECHANICAL AND ELECTRICAL LEGENDS SEE APPROPRIATE ENGINEERS DRAWINGS.
4. FINISH FLOOR ELEVATIONS AND TOPS OF PLAN ELEVATIONS FOR DEPRESSED CONCRETE SLABS OR MATTS.
5. WHERE NO SUSPENDED CEILINGS ARE CALLED FOR, SUCH AS IN CLOSETS, STAIRS, PASSAGES ETC., BOTTOM ELEVATION OF ALL PIPING AND DUCTWORK SHALL BE MAINTAINED AT 8'-6" ABOVE FINISHED FLOOR, TO PROVIDE FOR FUTURE CEILING INSTALLATION AND CLEARANCE OF ALL LIGHT FIXTURES.
6. FOR ADDITIONAL DETAILS AND SECTIONS OF ESCALATORS SEE DWG. A-4.0.2.
7. CURBS ARE REQUIRED ON ALL SHAFT PENETRATIONS OVER 6'0" NOMINAL (EXCEPTING DOOR OPENINGS IN ELEVATORS, SHAFTS AND STAIRS AS INDICATED) AND SHALL BE MAINTAINED 3'0" FROM HORIZONTAL. SEE TYPICAL DETAILS.
8. FOR ESCALATOR DETAILS, FINISHES, AND ADDITIONAL SECTIONS SEE DWG. A-4.0.2 TO A-4.0.5.
9. FOR TYPICAL PARTITION DETAILS SEE DRAWINGS A-4.0.2 TO A-4.0.5.

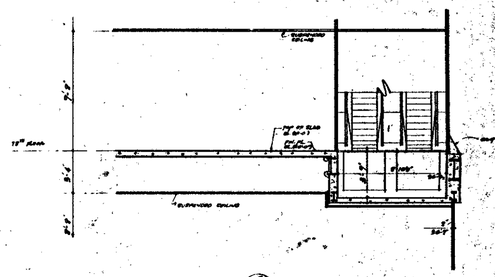


SECTION (C/127)

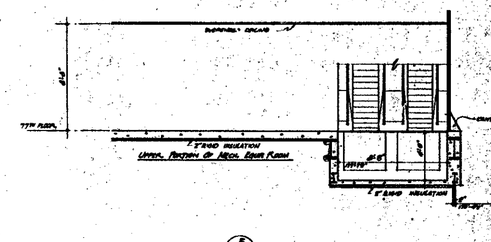


SECTION (F/127)

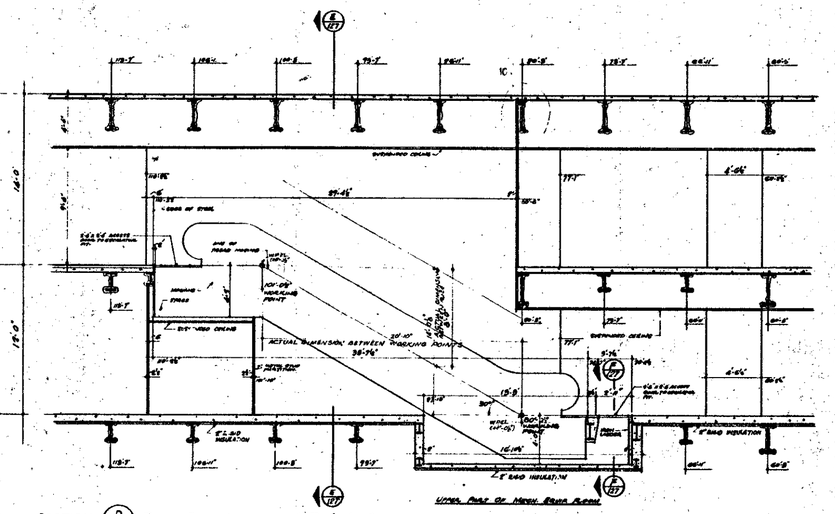


SECTION (D/127) THRU ESCALATOR A-7 & A-8

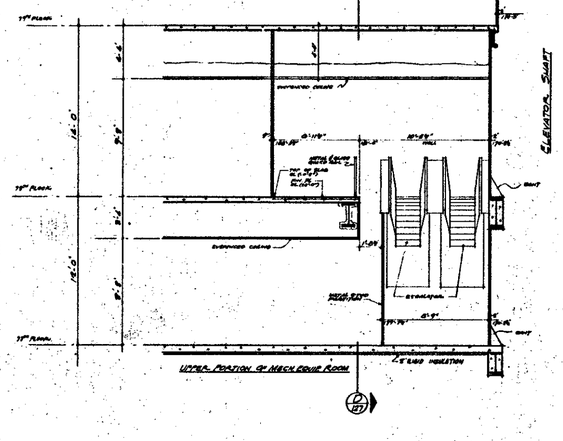

SECTION (E/127)

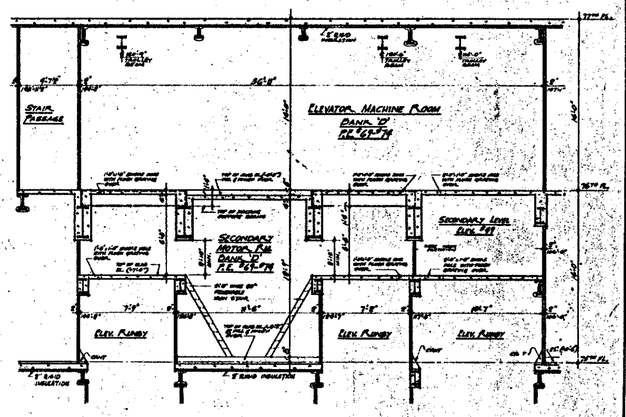


SECTION (G/127) THRU ELEVATOR MACHINE ROOM

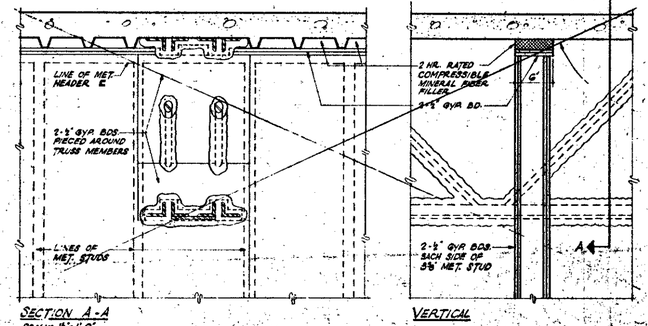

SECTION A-A
SCALE: 1½"=1'-0"

VERTICAL

DETAILS (H/127) OF TWO HOUR PARTITION AT TRUSS PENETRATION

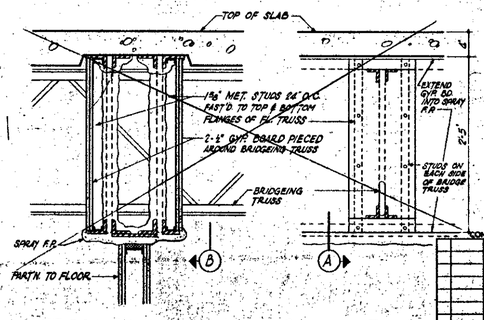

TYPICAL TRUSS SECTION A

BRIDGEING TRUSS SECTION B

BULLETINS NOT DATED ARE IN THE PROCESS OF COMPLETION

NO.	DATE	BUL. NO.	BY
A			L.J.
A	3-19-74	A-399	L.J.
A	7-17-73	A-345	L.J.
A		A-1064	L.C.
A	6-18-71	A-1064	D.P.
A	1-30-70	A-49	L.J.
A	5-23-69	A-17	[illegible]
A	5-23-69	A-23	[illegible]
A	8-7-68	A-10	[illegible]
A	6-20-68	A-8	D.G.

REVISIONS

APPROVED

CHIEF, PLANNING DIVISION

DATE

THE WORLD TRADE CENTER
THE PORT OF NEW YORK AUTHORITY

MINORU YAMASAKI & ASSOCIATES
MINORU YAMASAKI, ARCHITECT

EMERY ROTH & SONS
RICHARD ROTH, ARCHITECT

WORTHINGTON, SKILLING, HELLE & JACKSON
STRUCTURAL ENGINEERS

JAROS, BAUM & BOLLES
MECHANICAL ENGINEERS

JOSEPH R. LORING & ASSOCIATES
ELECTRICAL ENGINEERS

THE PORT OF NEW YORK AUTHORITY
PAVING, UTILITIES, FOUNDATIONS

TITLE: ELEVATOR MACHINE ROOM & ESCALATOR SECTIONS
DRAWING NO. & TITLE: ESCALATOR A-7, A-8, A-9, A-10

DRAWN		CHECKED	
SCALE	1/2"=1'-0"	DATE	7-31-67
PROJECT NUMBER		SHEET	OF
DRAWING NUMBER	A-A-127		