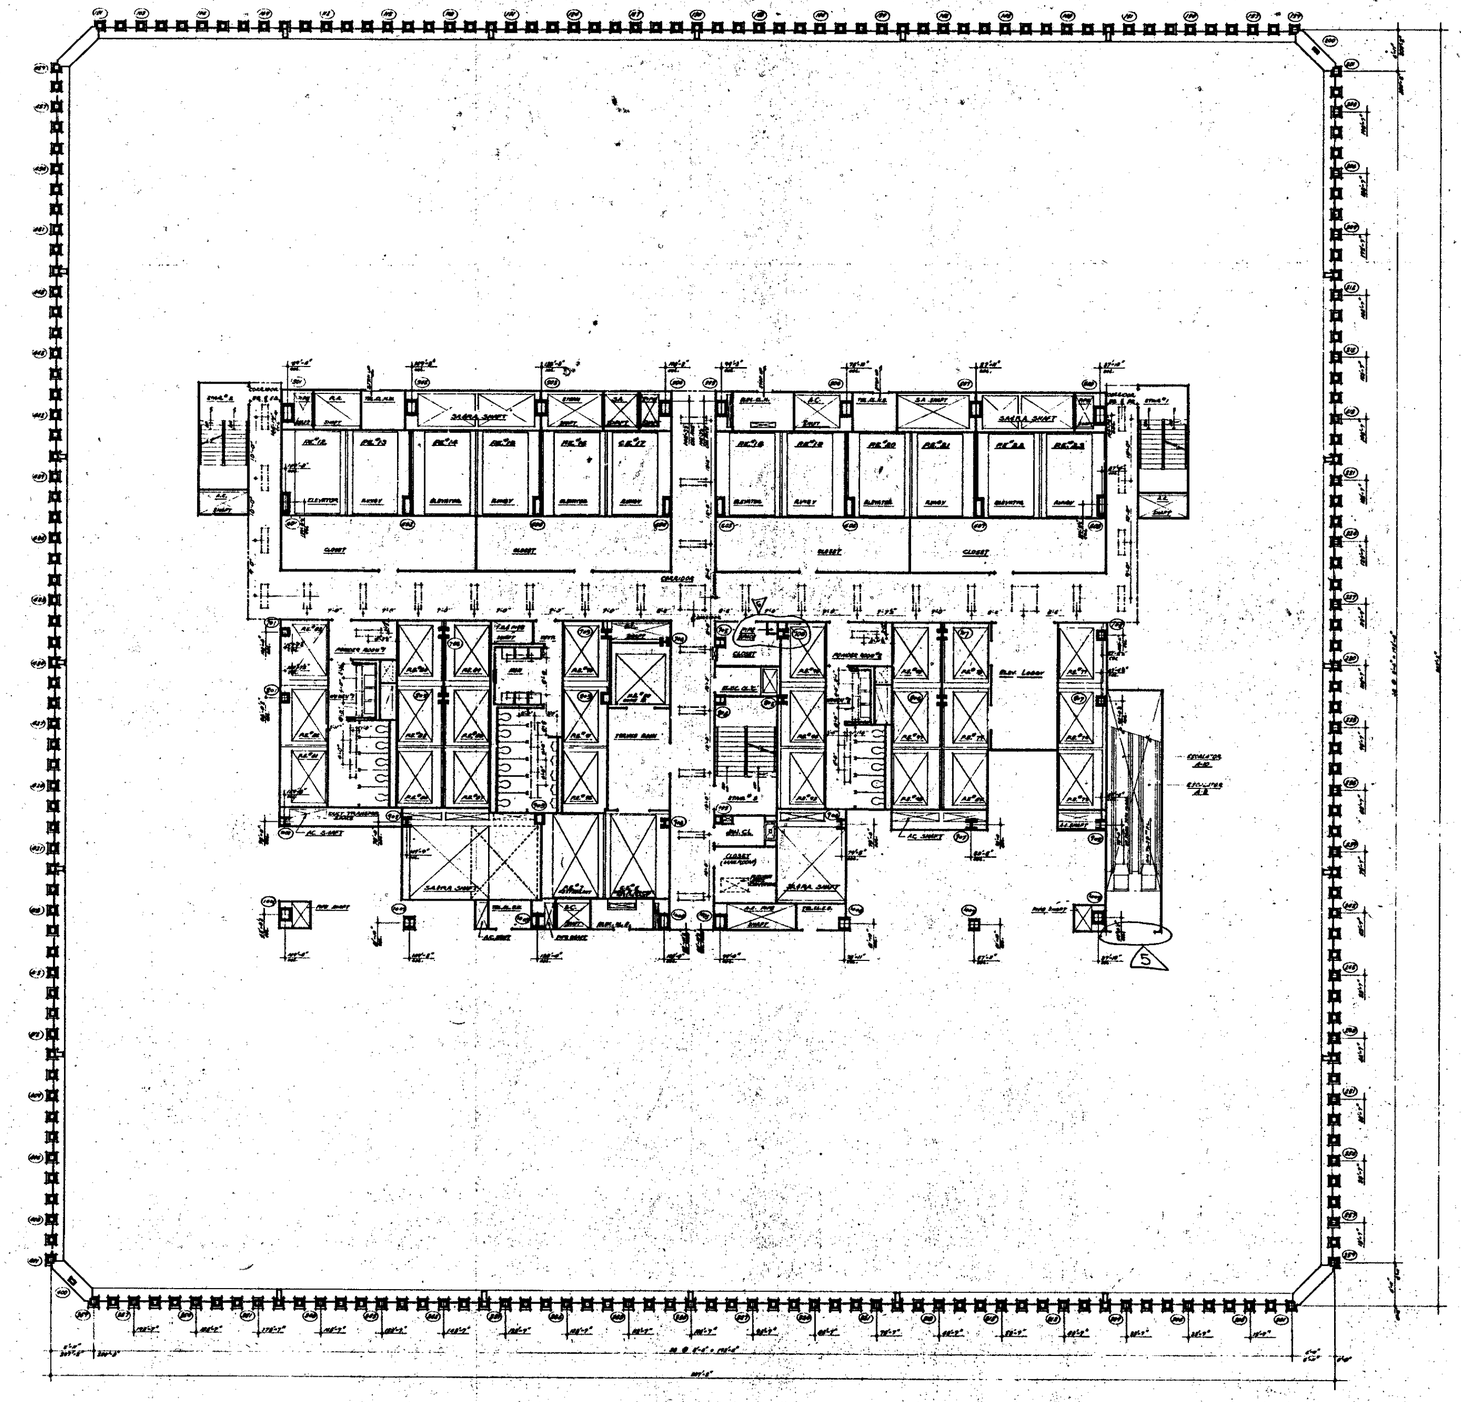


NORTH

NOTES

1. FOR GENERAL NOTES, KEY TO MATERIALS, SYMBOLS, ABBREVIATIONS, FINISH SCHEDULES, ROOM NUMBERS AND SCHEDULE OF DRAWINGS, SEE DRAWING A-A-1 TO A-A-6.
2. FOR DIMENSIONS AND NOTES IN ROOMS SEE 'A' SERIES AND 'INTERIOR' A-I SERIES.
3. ALL DIMENSIONS OVER TWO FEET (2'-0") ARE TO ANSWER TO FACE OF WALL.
4. ALL ARCHITECTURAL AND MECHANICAL LEGENDS AND DEFINITIONS APPEARING ELSEWHERE.
5. ALL TRENCH HEADERS TO BE PROVIDED AT LOCATIONS OF SLAB PENETRATIONS FOR A WIDTH OF 2'-0" OVER A SPECIFIED TYPE PENETRATION. SEE ARCHITECTURAL SPECIFICATIONS FOR TYPE AND SIZE ENCLOSURE & CONTRACTOR'S APPROVED SHOP DRAWINGS FOR LOCATION & EXTENT OF TRENCH HEADER AND PENETRATION.
6. CURTAIN WALL TYPICAL LIGHTING LAYOUTS AS SHOWN FOR ALL OTHER LIGHTING SEE ELECTRICAL DRAWINGS AND ARCHITECTURAL DETAILS.
7. FINISH FLOOR ELEVATIONS AND TOP OF HEAD ELEVATIONS ARE FLOOR TO FLOOR STRUCTURAL DIMENSIONS. NO SUSPENDED CEILINGS ARE CALLED FOR EXCEPT AS SHOWN. OTHER CEILINGS WILL BE SHOWN ON REFLECTED CEILING PLANS. ALL DOOR OPENINGS AND DOORWAYS SHALL BE HEIGHTENED AT SUCH ABOVE FINISHED FLOOR, TO PROVIDE FOR FUTURE CEILING INSTALLATION AND CLEARANCE OF FULL HEIGHT DOORS.
8. EXTENT OF PUBLIC CIRCULATION AREAS IS INDICATED THUS _____

BULLETINS NOT DATED ARE IN THE PROCESS OF COMPLETION

CONTRACT NO. PLANNING SCALE 1:1-16

NO.	DATE	SUBJ. NO.	BY
1	6-1-71	A-103	L.L.
2		A-104	L.C.
3	6-18-71	A-104	D.T.
4	6-18-71	A-104	D.T.
5	1-20-72	A-53	F.L.
6	5-25-72	A-17	[illegible]

REVISIONS

APPROVED

CHIEF, PLANNING DIVISION

DATE

THE WORLD TRADE CENTER

THE PORT OF NEW YORK AUTHORITY

MINORU YAMASAKI & ASSOCIATES
MINORU YAMASAKI, ARCHITECT

EMERY ROTH & SONS
RICHARD ROTH, ARCHITECT

WORTHINGTON, SKILLING, HELLE & JACKSON
STRUCTURAL ENGINEERS

JAROS, BAUM & BOLLES
MECHANICAL ENGINEERS

JOSEPH R. LORING & ASSOCIATES
ELECTRICAL ENGINEERS

THE PORT OF NEW YORK AUTHORITY
PAVING, UTILITIES, FOUNDATIONS

1/8"=1'-0" scale

TITLE: 79TH FLOOR PLAN
UPPER ESCALATOR LEVEL

DRAWN | CHECKED
SCALE 1/8"=1'-0" | DATE 1-20-72
PROJECT | SHEET OF

DRAWING NUMBER A-A-132