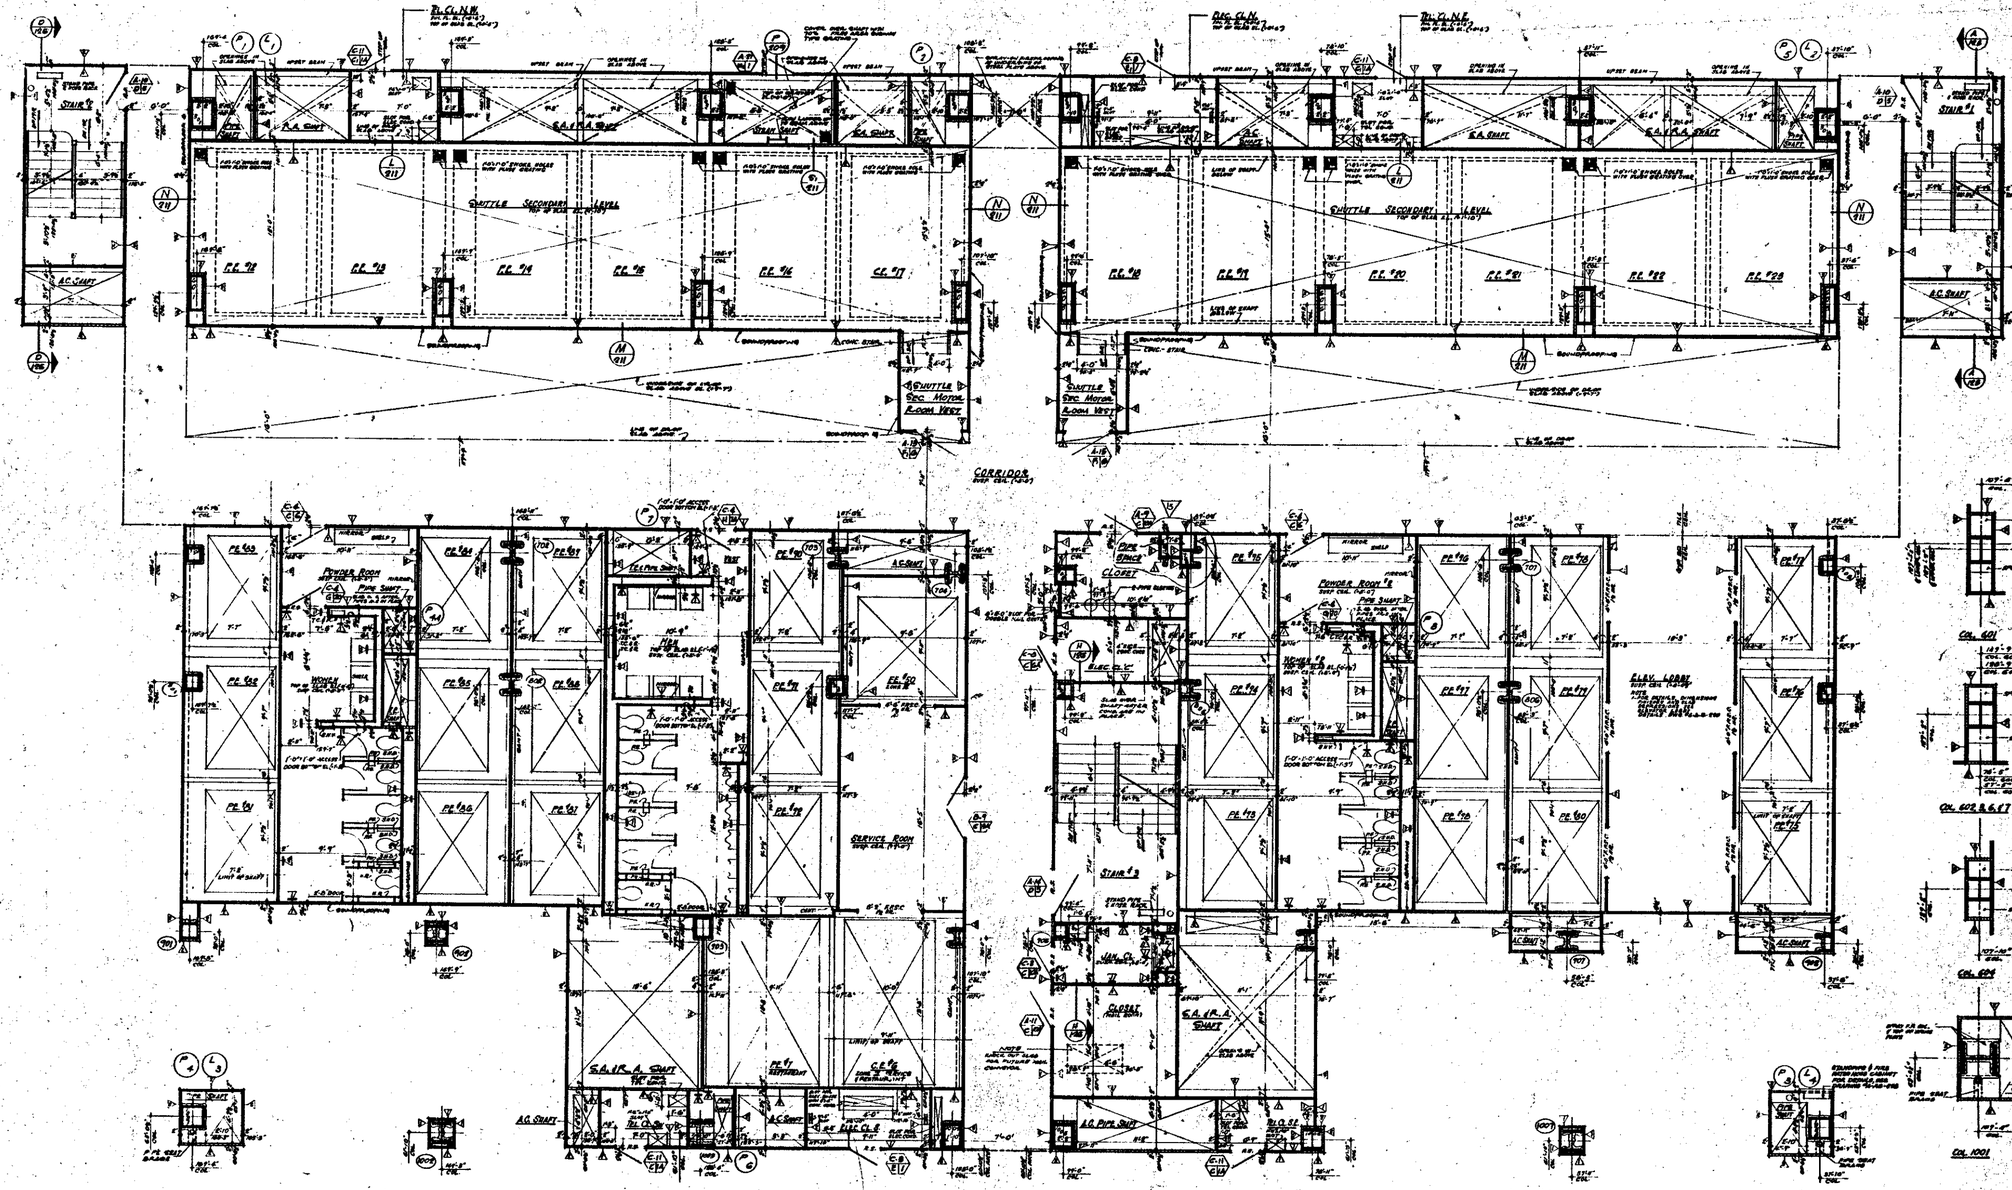


NOTES

1. FOR GENERAL NOTES, KEY TO MATERIAL SYMBOLS, ABBREVIATIONS, FINISH SCHEDULES, DOOR SCHEDULES AND SCHEDULES OF SHEET, SEE SHEET A-0-1 TO A-0-6
2. FOR COMPLETE 1/8" SCALE FLOOR PLAN SEE SHEET A-1-154
3. ALL ELEVATIONS SHOWN THUS (+0'-0") ARE IN RELATION TO FINISH FLOOR.
4. FOR MECHANICAL AND ELECTRICAL LAYOUT SEE RESPECTIVE ENGINEERS DRAWINGS
5. FOR TYPICAL STAIR DETAILS SEE DWG. A-2-1.0-004 & A-2-1.0-005
6. ALL TRADES DESIGNED TO BE FIREPROOFED AT UNDERSIDE OF SLAB FOR A HEIGHT OF 4'-0" WITH A SPRAY-ON TYPE FIREPROOFING SEE ARCHITECTURAL SPECIFICATIONS FOR TYPE AND F.I.C. NUMBERS & CONTRACTORS ATTACHED SHOP DWGS FOR LOCATION & EXTENT OF TREATMENT REQUIRED AND FIREPROOFING.
7. FINISH FLOOR ELEVATION AND TOP OF SLAB ELEVATIONS ARE (0'-0") UNLESS OTHERWISE SHOWN OR NOTED.
8. PROVIDE SLOPE IMPERCEPTIBLY AT ALL NEW AND WORKING TOILETS, BAR TOPPINGS, AT SAME ELEVATION, ACUTE DOORS TO SLOP DRAINAGE UNLESS NOTED OTHERWISE
9. BE LOCATED IN ACCORDANCE WITH TILE FLOORING SEE TYPICAL TOILET DETAILS
10. INSERTS IN CONCRETE CEILINGS ARE CALLED FOR SUCH AS IN CORRETS, FINISH ACCESSORIES, ETC. BOTTOM ELEVATION OF ALL PIPING AND FIXTURES, SHALL BE MINIMUM OF 8'-0" ABOVE FINISHED FLOOR TO PROVIDE FOR FUTURE CEILING INSTALLATION AND MAINTENANCE ACCESS. ALL EXPOSED PIPING SHALL BE PAINTED
11. EXTENT OF PUBLIC CORRIDOR CEILING IS INDICATED THUS
12. CAULTE AP-5 APPLIED TO ALL SEAM PENETRATIONS OVER 1/4" OPENING (ATTACHED) CONDUITS, PIPES, DUCTS AND SHALL BE APPLIED TO FROM HORIZONTAL SEE TYPICAL DETAILS
13. FOR PREPARING TO PAINT STRUCTURAL CEILINGS AND TYPICAL PARTITION DETAILS SEE DRAWINGS A-2-2.0-001 THRU A-2-2.0-005

COLUMN DETAILS

BUILDING NOT DATED ARE IN THE PROCESS OF COMPLETION

CONTRACT	NO.	REVISIONS	DATE	SHEET NO.
		1	1-30-70	A-82	1.2
		2	1-30-70	A-83	1.3
		3	1-30-70	A-87	5.C
		4	5-29-69	A-31	D.5
		5	5-29-69	A-26	D.5
6-1-78	A-107	6	6-29-69	A-17	D.5
6-1-78	A-114	7	5-29-69	A-25	D.4
5-29-70	A-106	8	5-1-68	A-10	D.5
11-6-70	A-109	9	4-28-68	A-5	D.5
11-6-70	A-108	10	3-9-68		1.1.1

APPROVED
CHIEF, PLANNING DIVISION
DATE

REGISTERED ARCHITECT

THE WORLD TRADE CENTER

THE PORT OF NEW YORK AUTHORITY

MINORU YAMASAKI & ASSOCIATES
MINORU YAMASAKI, ARCHITECT

WORTHINGTON, SKILLING, HELLE & JACKSON
STRUCTURAL ENGINEERS

JOSEPH R. LORING & ASSOCIATES
ELECTRICAL ENGINEERS

EMERY ROTH & SONS
RICHARD ROTH, ARCHITECT

JAROS, BAUM & BOLLES
MECHANICAL ENGINEERS

THE PORT OF NEW YORK AUTHORITY
PAVING, UTILITIES, FOUNDATIONS

TITLE: 80TH FLOOR CORE PLAN

DRAWN | CHECKED
SCALE: 1/8"=1'-0" | DATE: 1-30-69
PROJECT NUMBER | SHEET 1 OF 7
DRAWING NUMBER: A-A-1.154