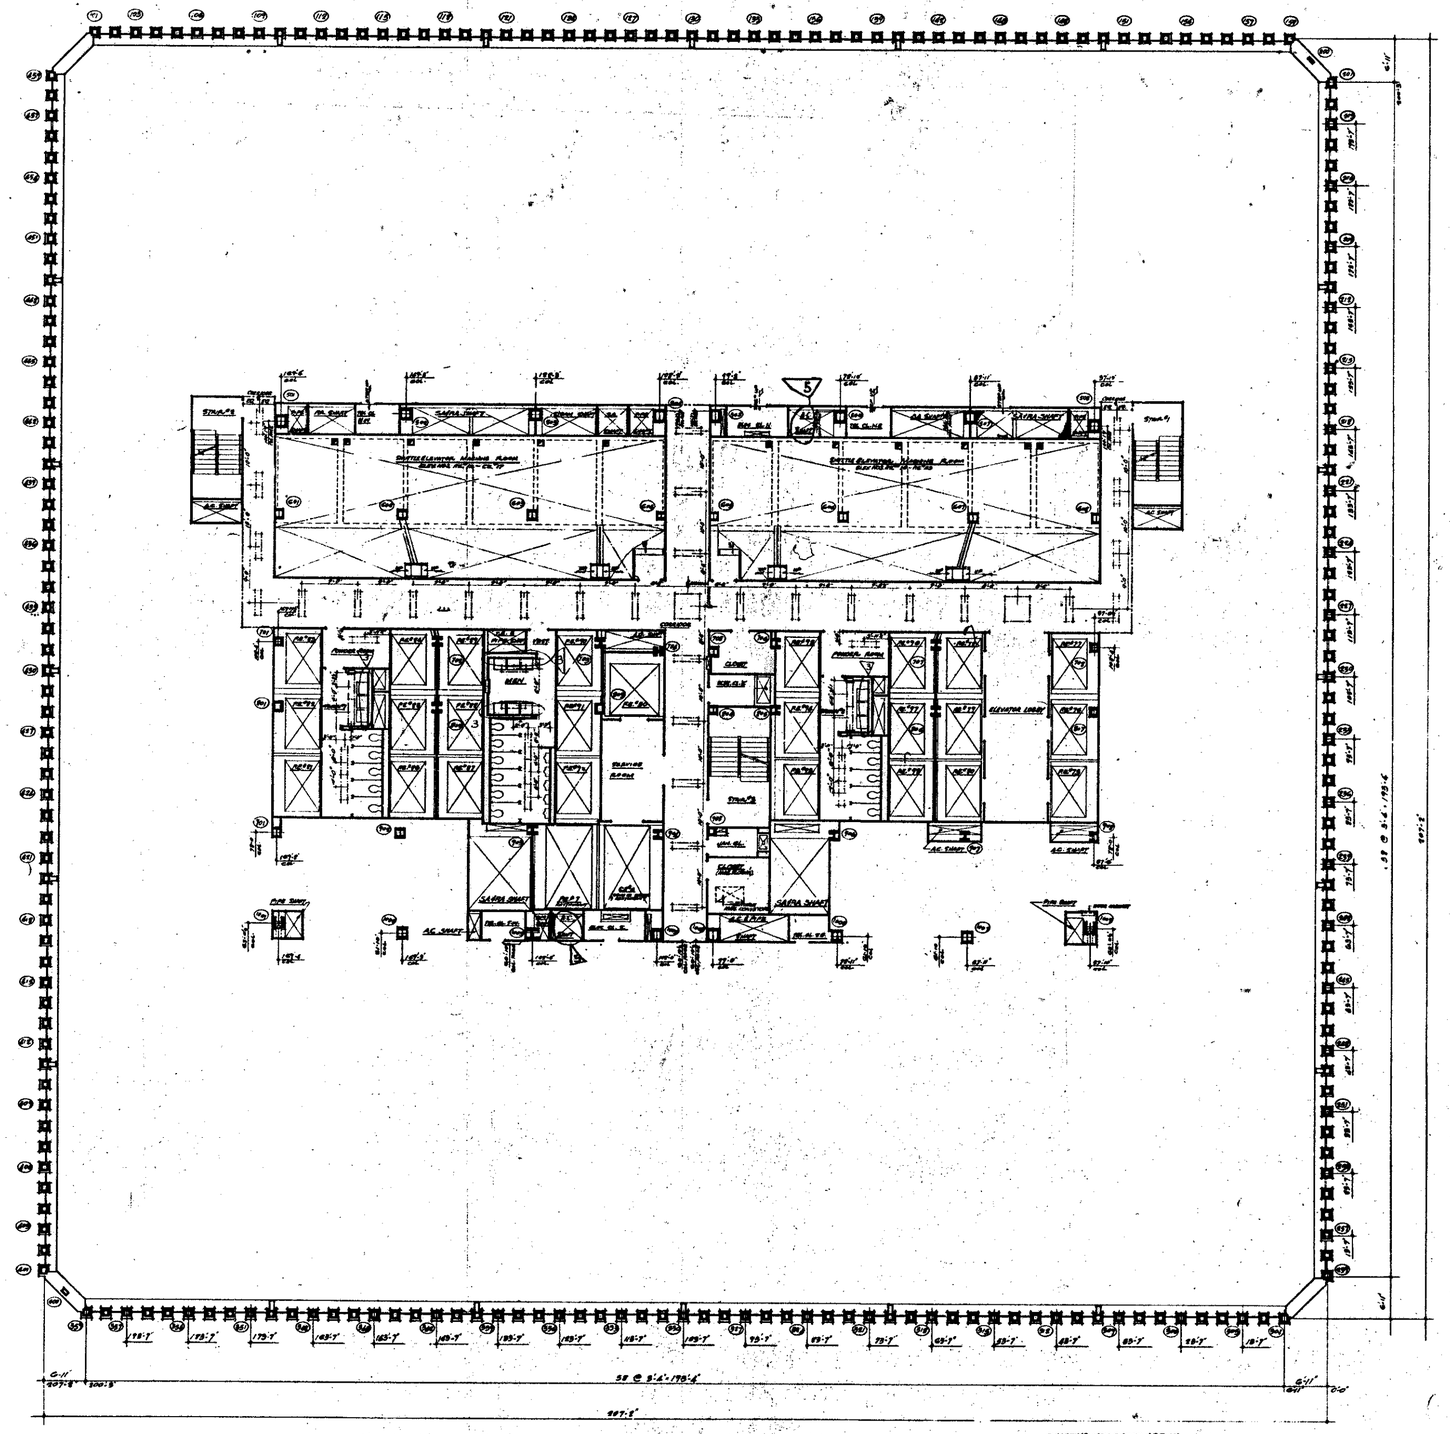


NORTH

NOTES:

1. FOR GENERAL NOTES, KEY TO MATERIALS, SYMBOLS, ABBREVIATIONS, FINISH SCHEDULES, DOOR, SCHEDULES AND SCHEDULES OF DRAWINGS SEE DRAWINGS A-A-1 TO A-A-6.
2. FOR COMPLETE DIMENSIONS AND NOTES IN CORE AREA SEE ¼" SCALE CORE DRAWINGS A-A-101.
3. ALL ELEVATIONS GIVEN THUS (0'-0") ARE IN RELATION TO FINISH FLOOR.
4. FOR MECHANICAL AND ELECTRICAL LAYOUTS SEE RESPECTIVE ENGINEERS' DRAWINGS.
5. ALL TRENCH HEADERS TO BE PRESTRESSED AT UNDERSIDE OF SLAB FOR A WIDTH OF 6'-0" WITH A STRAIGHT TYPE PRESTRESSING. SEE ARCHITECTURAL SPECIFICATIONS FOR TYPE AND ELEC. ENGINEER'S & CONTRACTOR'S APPROVED SHOP DWGS. FOR LOCATION & EXTENT OF TRENCH HEADER AND PRESTRESSING.
6. CORRIDOR AND TOILET LIGHTING LAYOUTS AS SHOWN, FOR ALL OTHER LIGHTING SEE ELECTRICAL DRAWINGS AND ARCHITECTURAL DETAILS.
7. FINISH FLOOR ELEVATIONS AND TOP OF SLAB ELEVATIONS ARE (FIN-F) UNLESS OTHERWISE SHOWN OR NOTED.
8. WHERE NO SUSPENDED CEILINGS ARE CALLED FOR, SUCH AS AT CLOSETS, STAIR, PASSAGES ETC., BOTTOM ELEVATION OF ALL PIPING AND DUCTWORK SHALL BE MAINTAINED 8'-6" ABOVE FINISHED FLOOR TO PROVIDE FOR FUTURE CEILING INSTALLATION AND CLEARANCE OF FULL HEIGHT DOORS.
9. EXTENT OF PUBLIC CORRIDOR CEILING IS INDICATED THUS: _____.

BULLETINS NOT DATED ARE IN THE PERIOD OF COMPLETION

CONTRACT NO. DRAWING date 2-1-68

NO.	DATE	SUPL. NO.	BY
1	4-18-7	A-104	DT
2	11-8-70	A-119	L.M.
3	1-20-70	A-53	T.V.
4	5-15-69	A-17	E.P.C.
5	5-12-68		J.V.L.

REVISIONS

REVISIONS

APPROVED

CHIEF, PLANNING DIVISION

DATE

REGISTERED ARCHITECT STATE OF NEW YORK

THE WORLD TRADE CENTER

THE PORT OF NEW YORK AUTHORITY

MINORU YAMASAKI & ASSOCIATES, MINORU YAMASAKI, ARCHITECT
EMERY ROTH & SONS, RICHARD ROTH, ARCHITECT
WORTHINGTON, SKILLING, HELLE & JACKSON, STRUCTURAL ENGINEERS
JAROS, BAUM & BOLLES, MECHANICAL ENGINEERS
JOSEPH R. LORING & ASSOCIATES, ELECTRICAL ENGINEERS
THE PORT OF NEW YORK AUTHORITY, PARKS, UTILITIES, FOUNDATIONS

TITLE: 81ST FLOOR PLAN

DRAWN		CHECKED	
SCALE	1/16" = 1'-0"	DATE	7-21-67
PROJECT		SHEET	OF

DRAWING NUMBER: A-A-136

1/16"-1'-0" 0 5 10 20 30 40 50 60