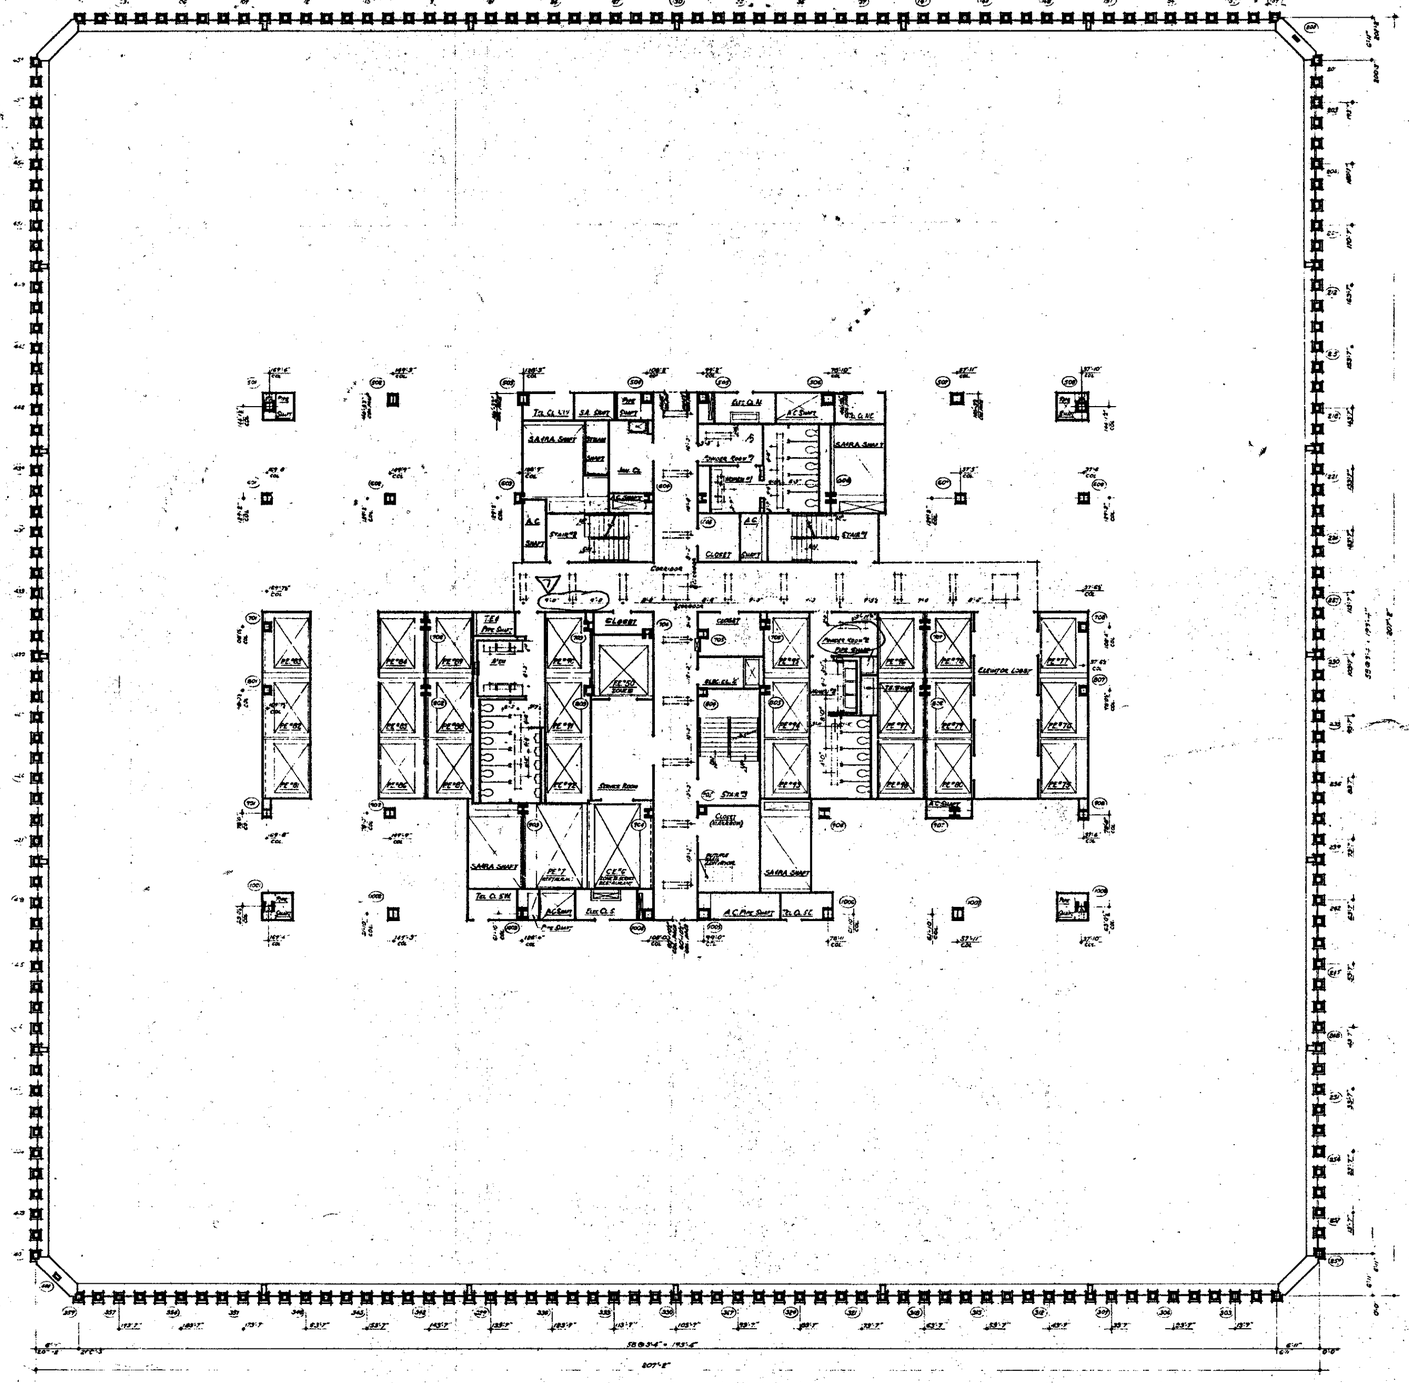


NORTH

NOTES:

1. FOR GENERAL NOTES, KEY TO MATERIALS, SYMBOLS, ABBREVIATIONS, FINISH SCHEDULES, DOOR SCHEDULES AND SCHEDULES OF OTHER SEE SHEET A-A.1 TO A-A.4.
2. FOR COMPLETE DIMENSIONS AND NOTES IN CORE AREA SEE ¼" SCALE CORE DRAWING "A-A-1.4A".
3. ALL ELEVATIONS GIVEN THUS (0'-0") ARE IN RELATION TO FINISH FLOOR
4. FOR MECHANICAL AND ELECTRICAL LAYOUTS SEE RESPECTIVE ENGINEERS DRAWINGS.
5. ALL TRENCH HEADERS TO BE PREPROOFED AT UNDERSIDE OF SLABS FOR A WIDTH OF 2'-0" WITH A SPRAY-ON TYPE FIREPROOFING. SEE ARCHITECTURAL SPECIFICATIONS FOR TYPE AND ELECTRICAL ENGINEERS AND CONTRACTORS APPROVED SHOP DRAWINGS FOR LOCATION AND EXTENT OF TRENCH HEADER AND FIREPROOFING
6. CORRIDOR & TOILET LIGHTING AS SHOWN, FOR ALL OTHER LIGHTING SEE ELECTRICAL DRAWINGS AND ARCHITECTURAL DETAILS
7. FINISH FLOOR ELEVATION AND TOP OF FINAL ELEVATIONS ARE (721'-0") UNLESS OTHERWISE SHOWN OR NOTED.
8. WHERE NO SUSPENDED CEILINGS ARE CALLED FOR, SUCH AS IN CLOSETS & THE PASSAGE FT., ALTHOUGH ELEVATION OF ALL PIPING, M.C. DUCTWORK, SHALL BE MAINTAINED 7'-6" ABOVE FINISHED FLOORS TO ALLOW FOR FUTURE CEILING INSTALLATION AND CLEARANCE OF FULL HEIGHT DOORS.
9. EXTENT OF PUBLIC CORRIDOR CEILING IS INDICATED THUS: _____

DIALETTING NOT DATED ARE IN THE PROCESS OF COMPLETION.

CONTRACT BID DRAWING date 2-1-66

NO.	DATE	DWG. NO.	BY
1	6-1-71	A-B87	LC
2	6-18-71	A-164	DS
3	6-18-71	A-150	DT
4		A-160	LL
5	1-30-72	A-88	AR
6	5-25-72	A-17	LA
7	5-22-72	A-29	LA

REVISIONS

REVISIONS

APPROVED

CHIEF, PLANNING DIVISION

DATE

REGISTERED ARCHITECT

THE WORLD TRADE CENTER

THE PORT OF NEW YORK AUTHORITY

MINORU YAMASAKI & ASSOCIATES
MINORU YAMASAKI, ARCHITECT

EMERY ROTH & SONS
RICHARD ROTH, ARCHITECT

WORTHINGTON, SKILLING, HELLE & JACKSON
STRUCTURAL ENGINEERS

JAROS, BAUM & BOLLES
MECHANICAL ENGINEERS

JOSEPH R. LORING & ASSOCIATES
ELECTRICAL ENGINEERS

THE PORT OF NEW YORK AUTHORITY
PAVING, UTILITIES, FOUNDATIONS

1/8"=1'-0" 0 5 10 1' 20

TITLE: 83rd Floor Plan

DRAWN | CHECKED
SCALE: 1/8"=1'-0" | DATE: 7-31-72
PROJECT NUMBER | SHEET NO.
DRAWING NUMBER: A-A-140